
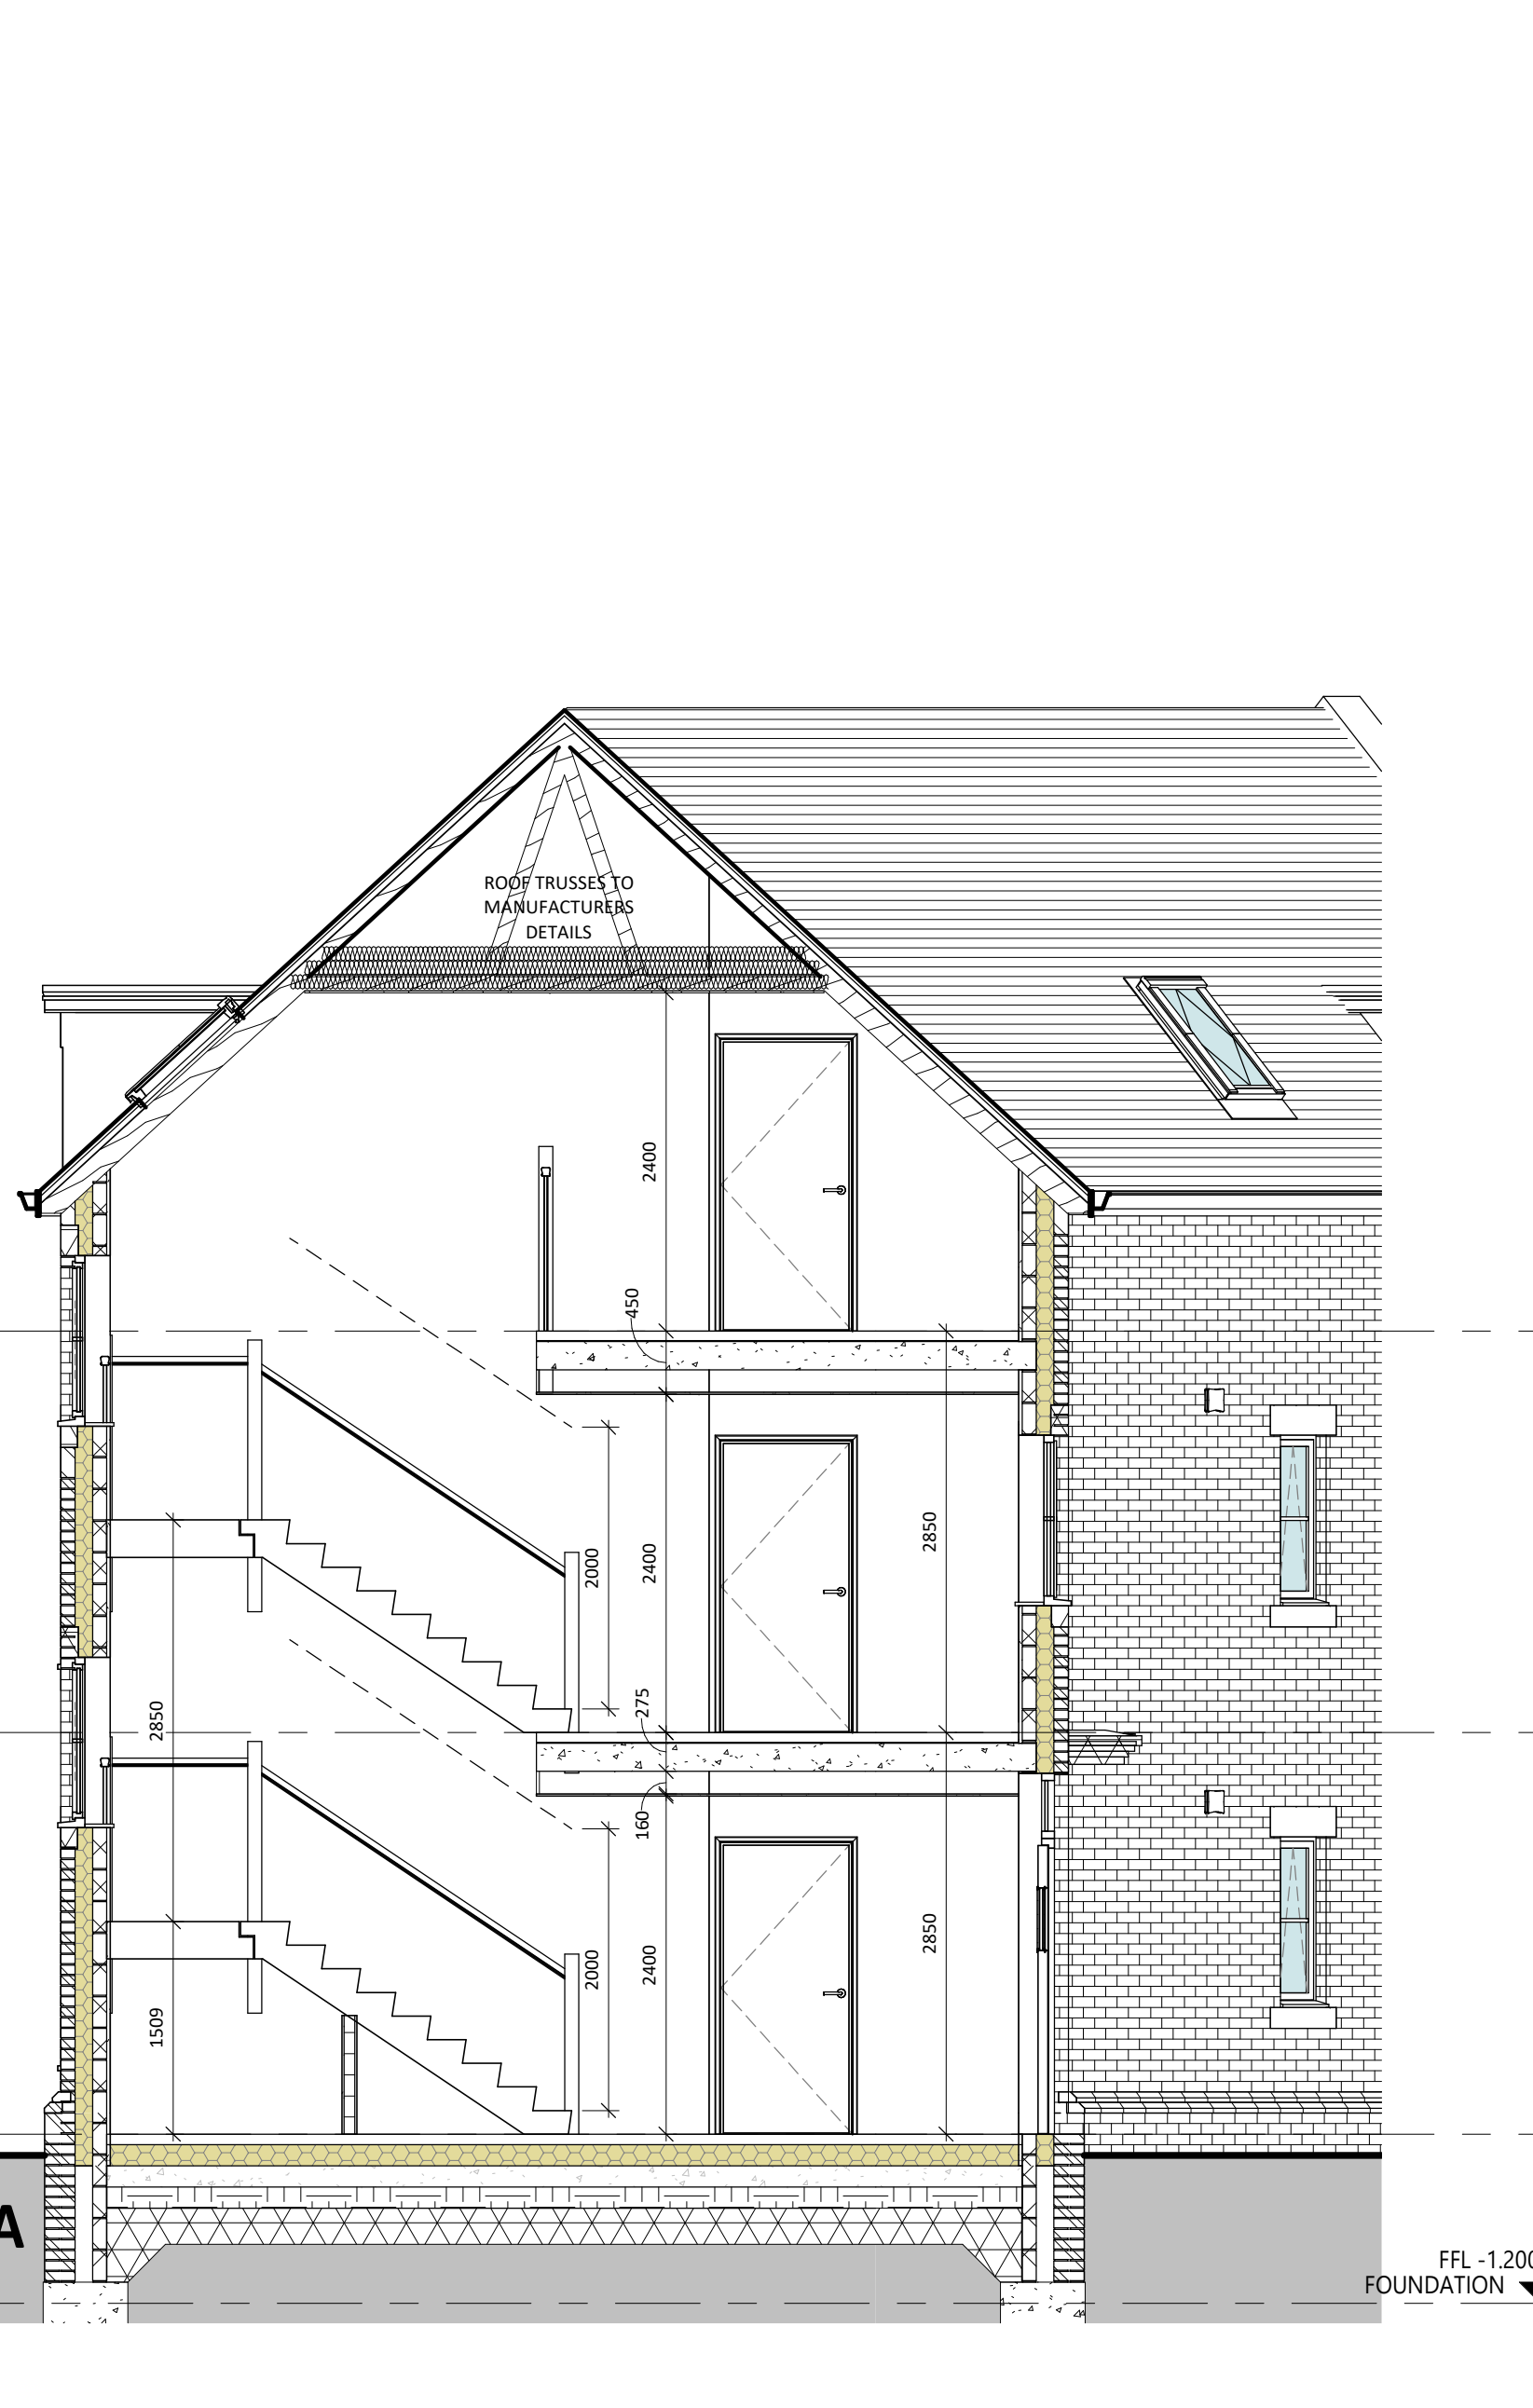
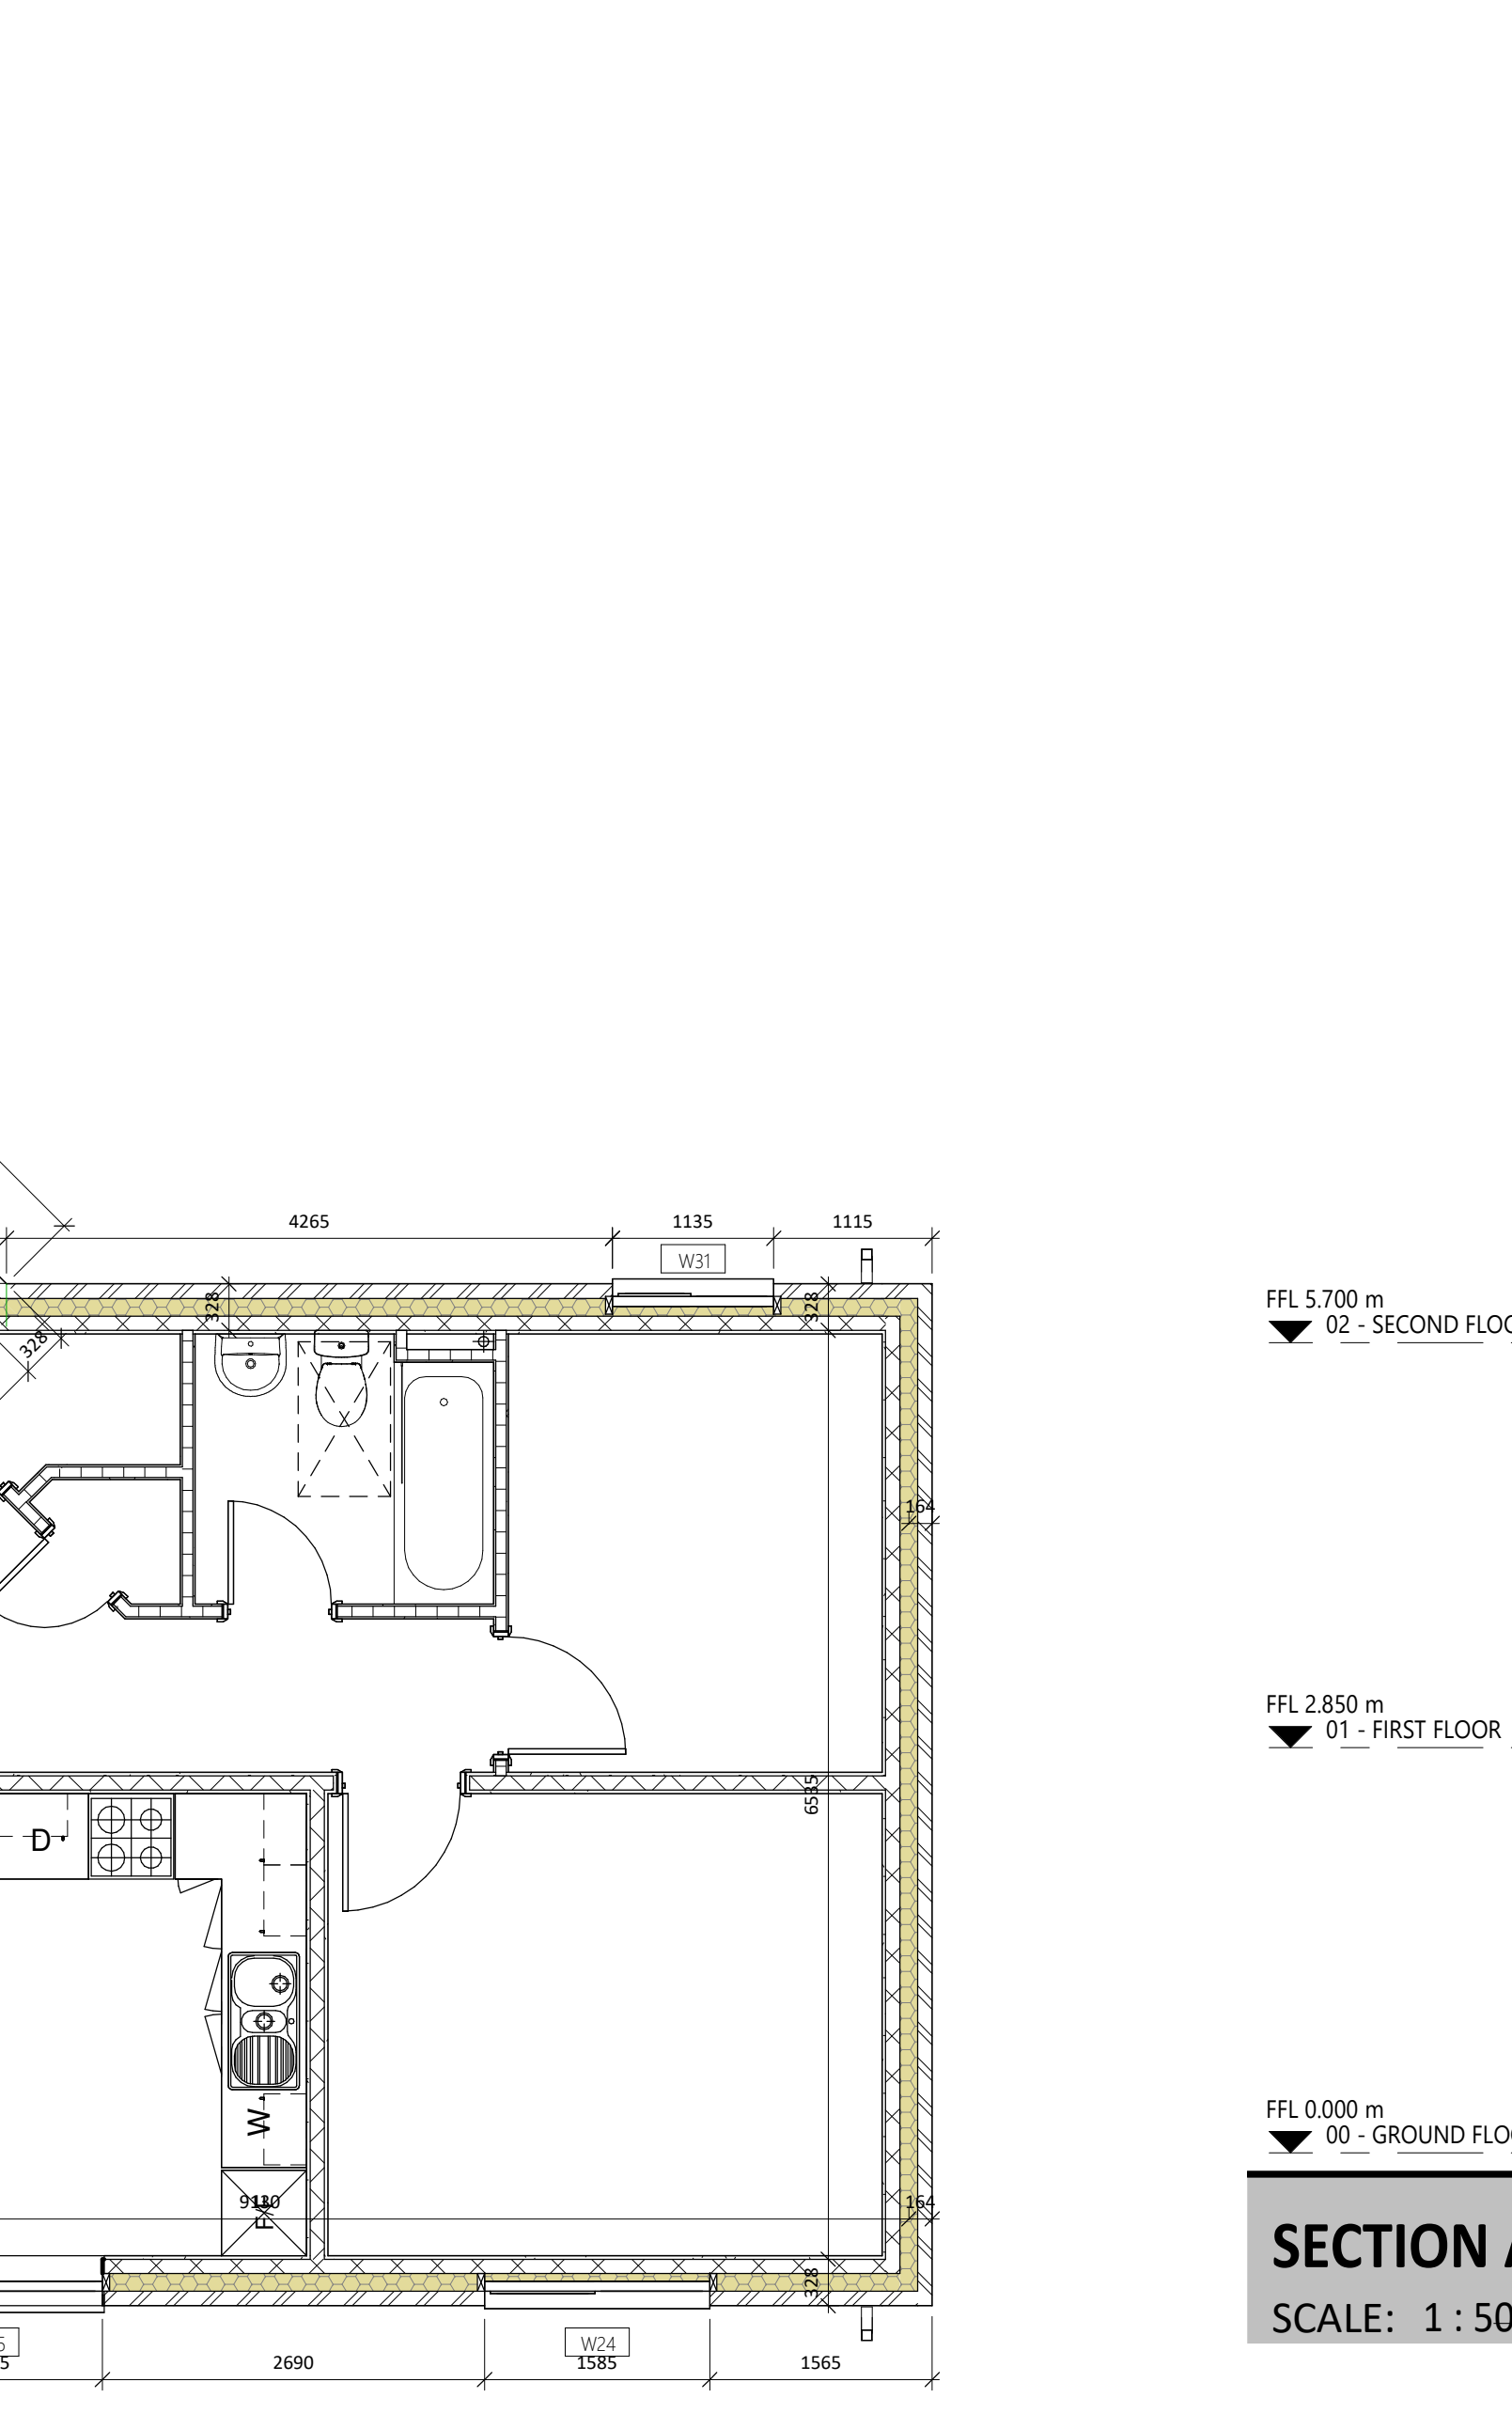
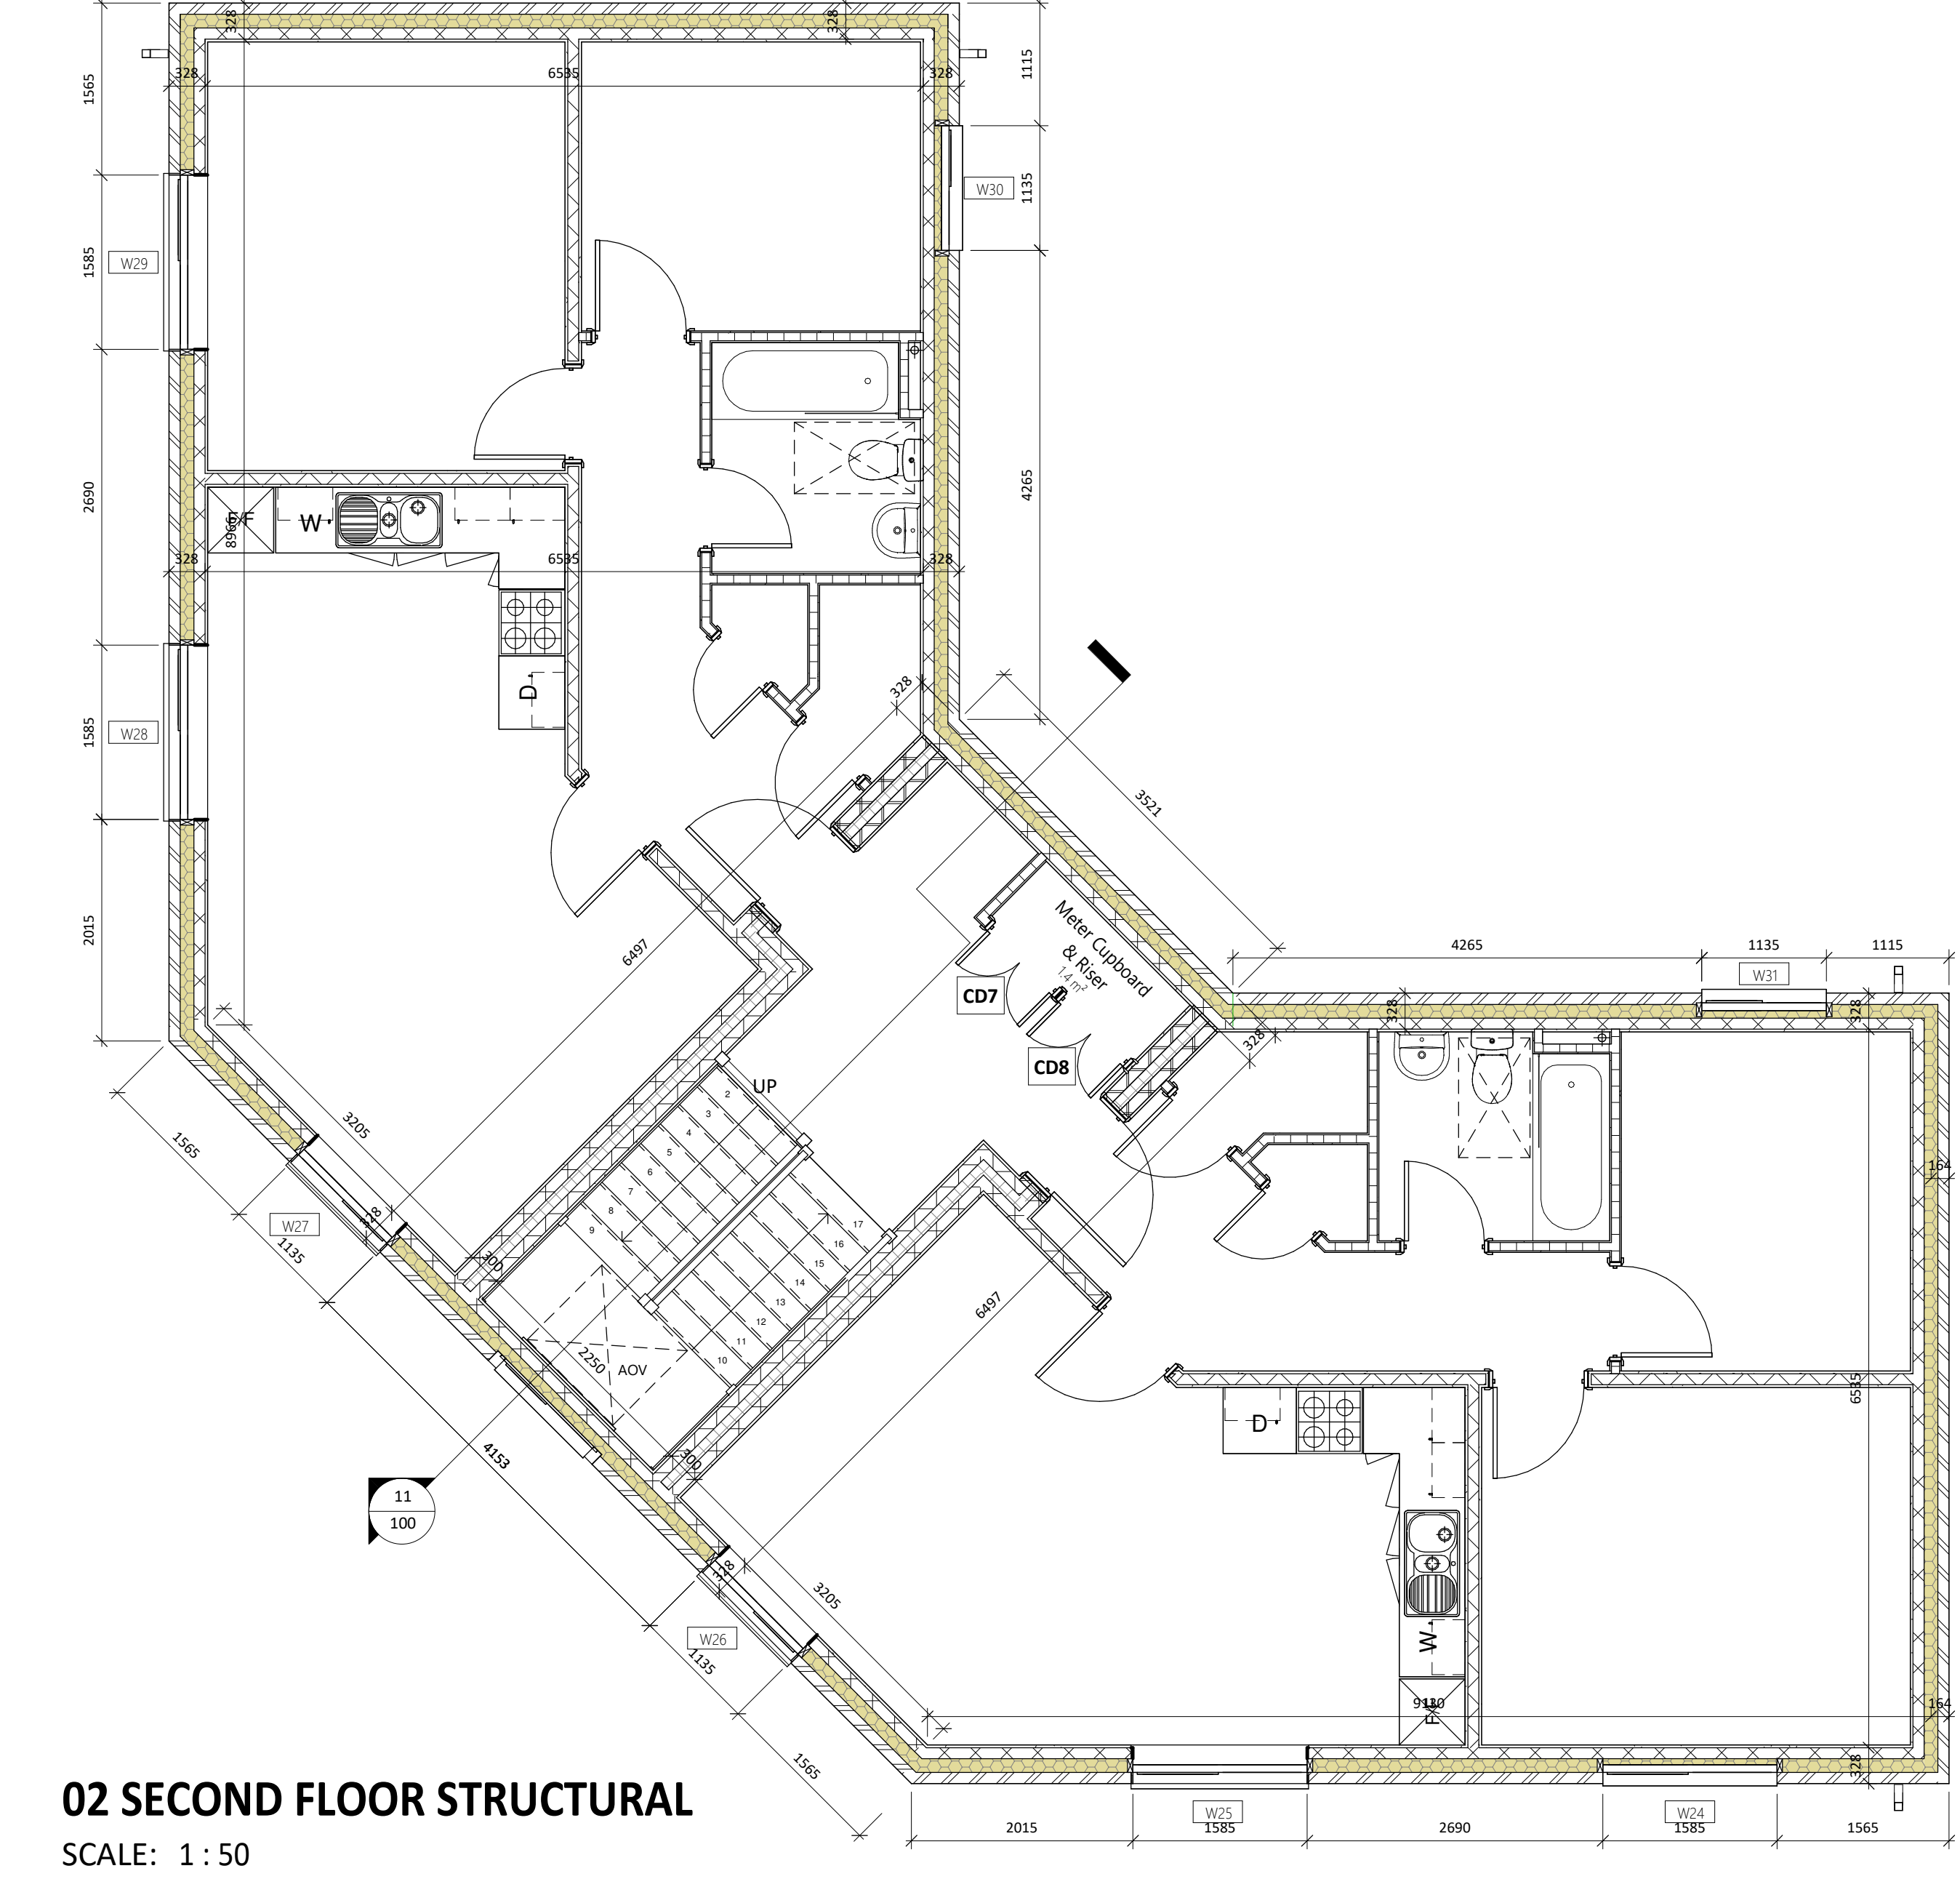
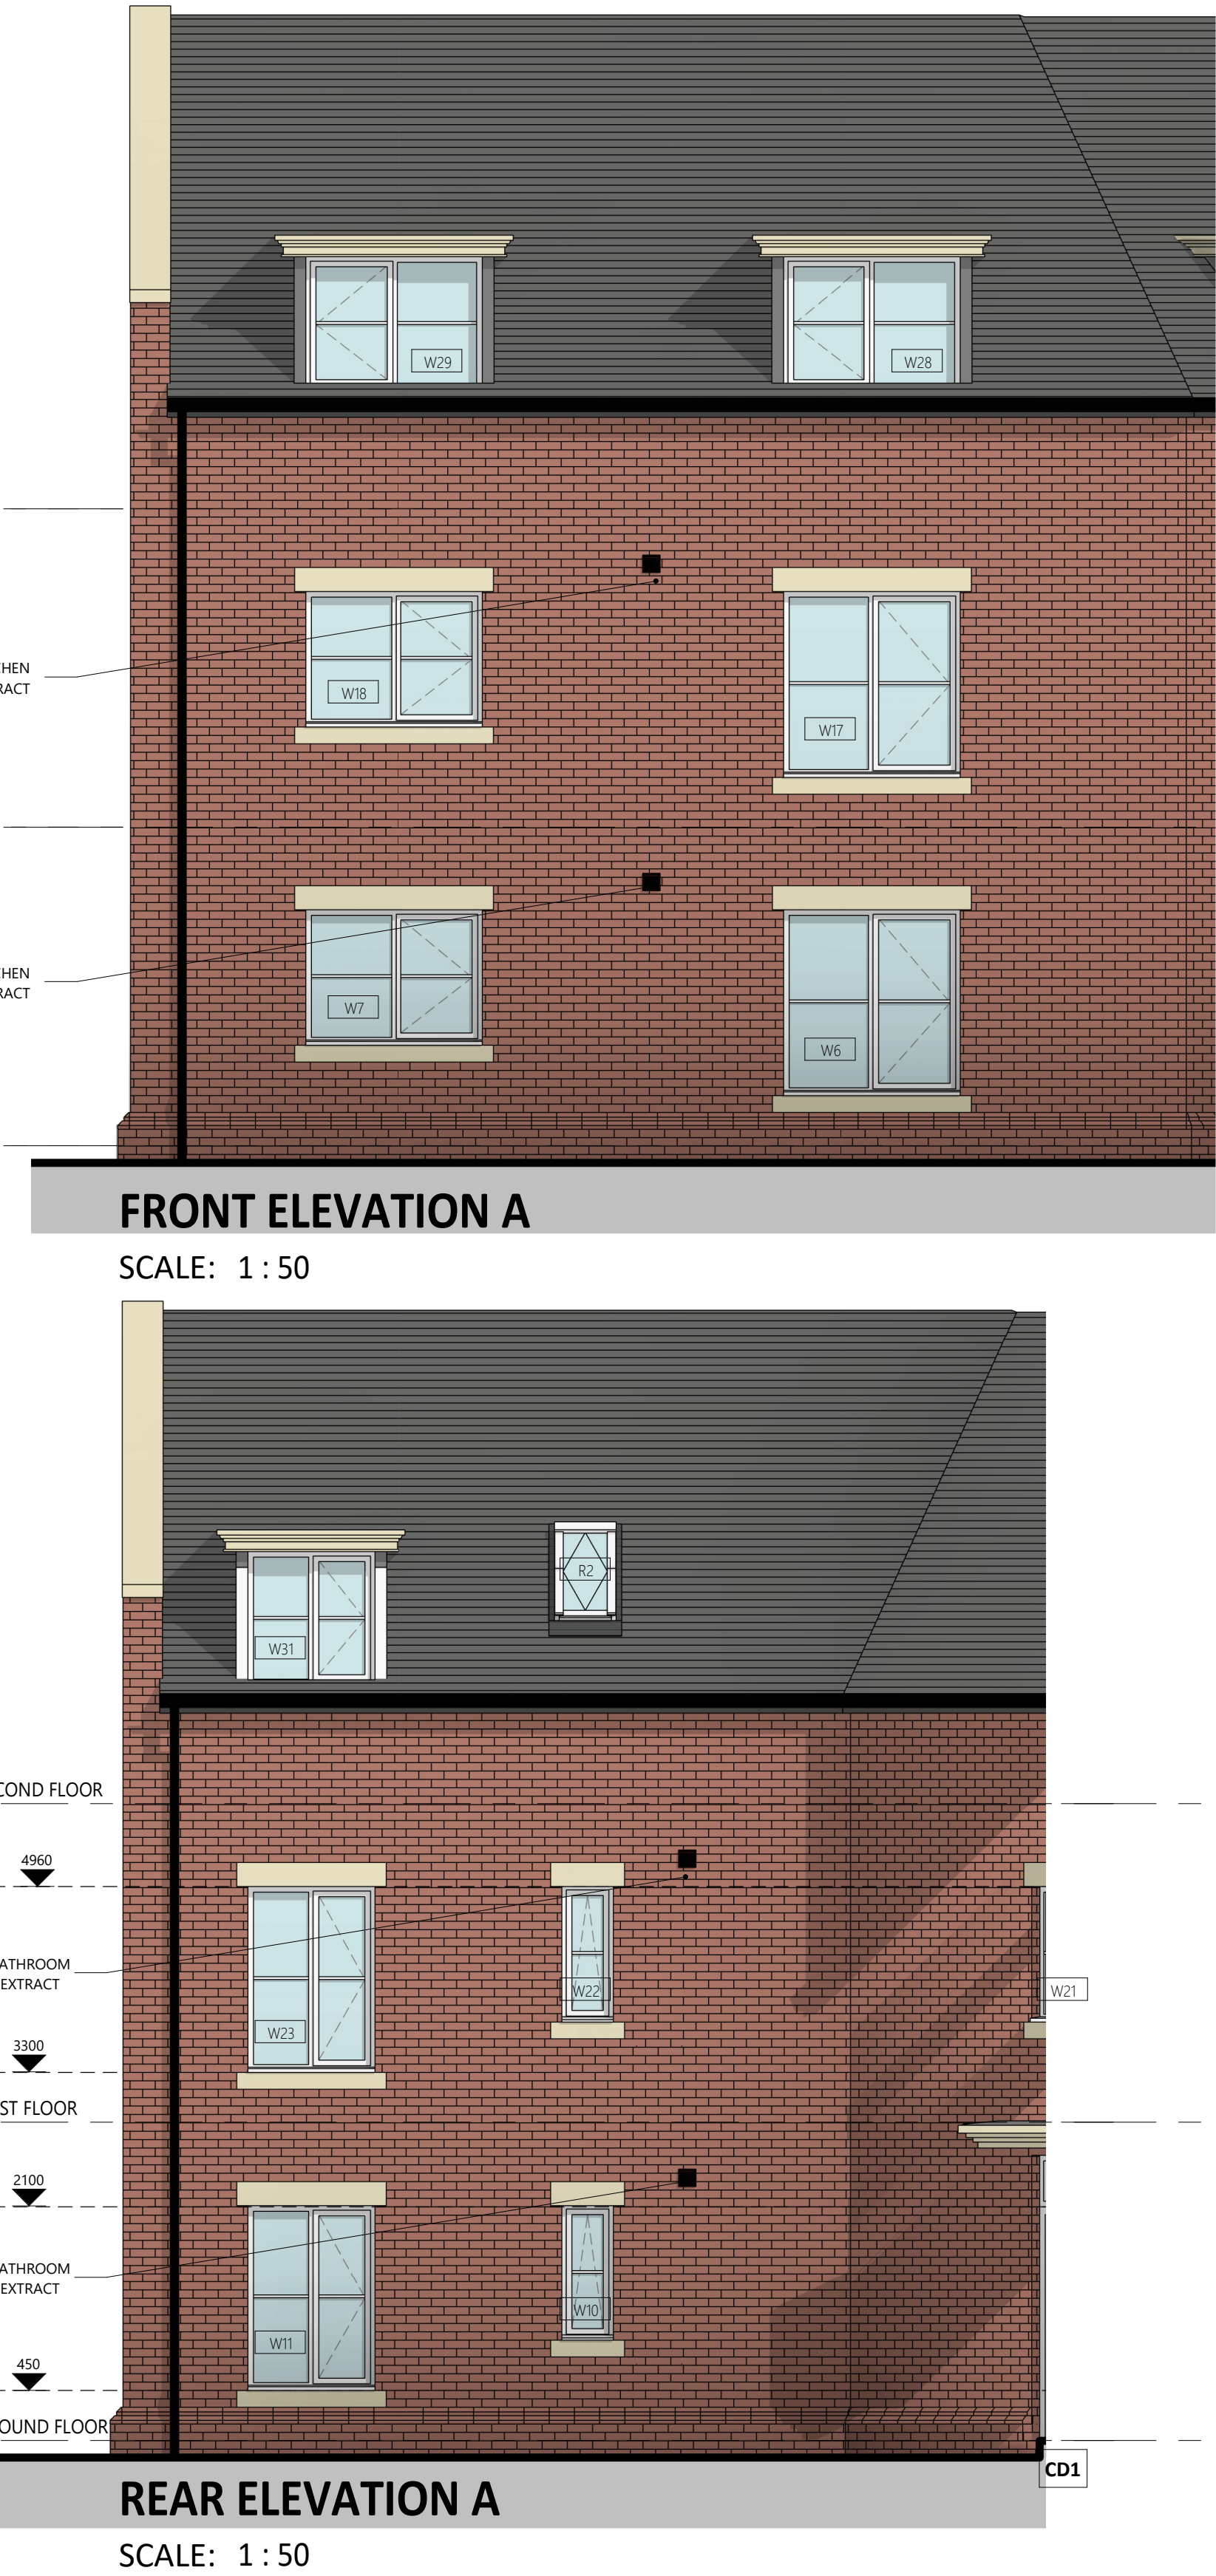
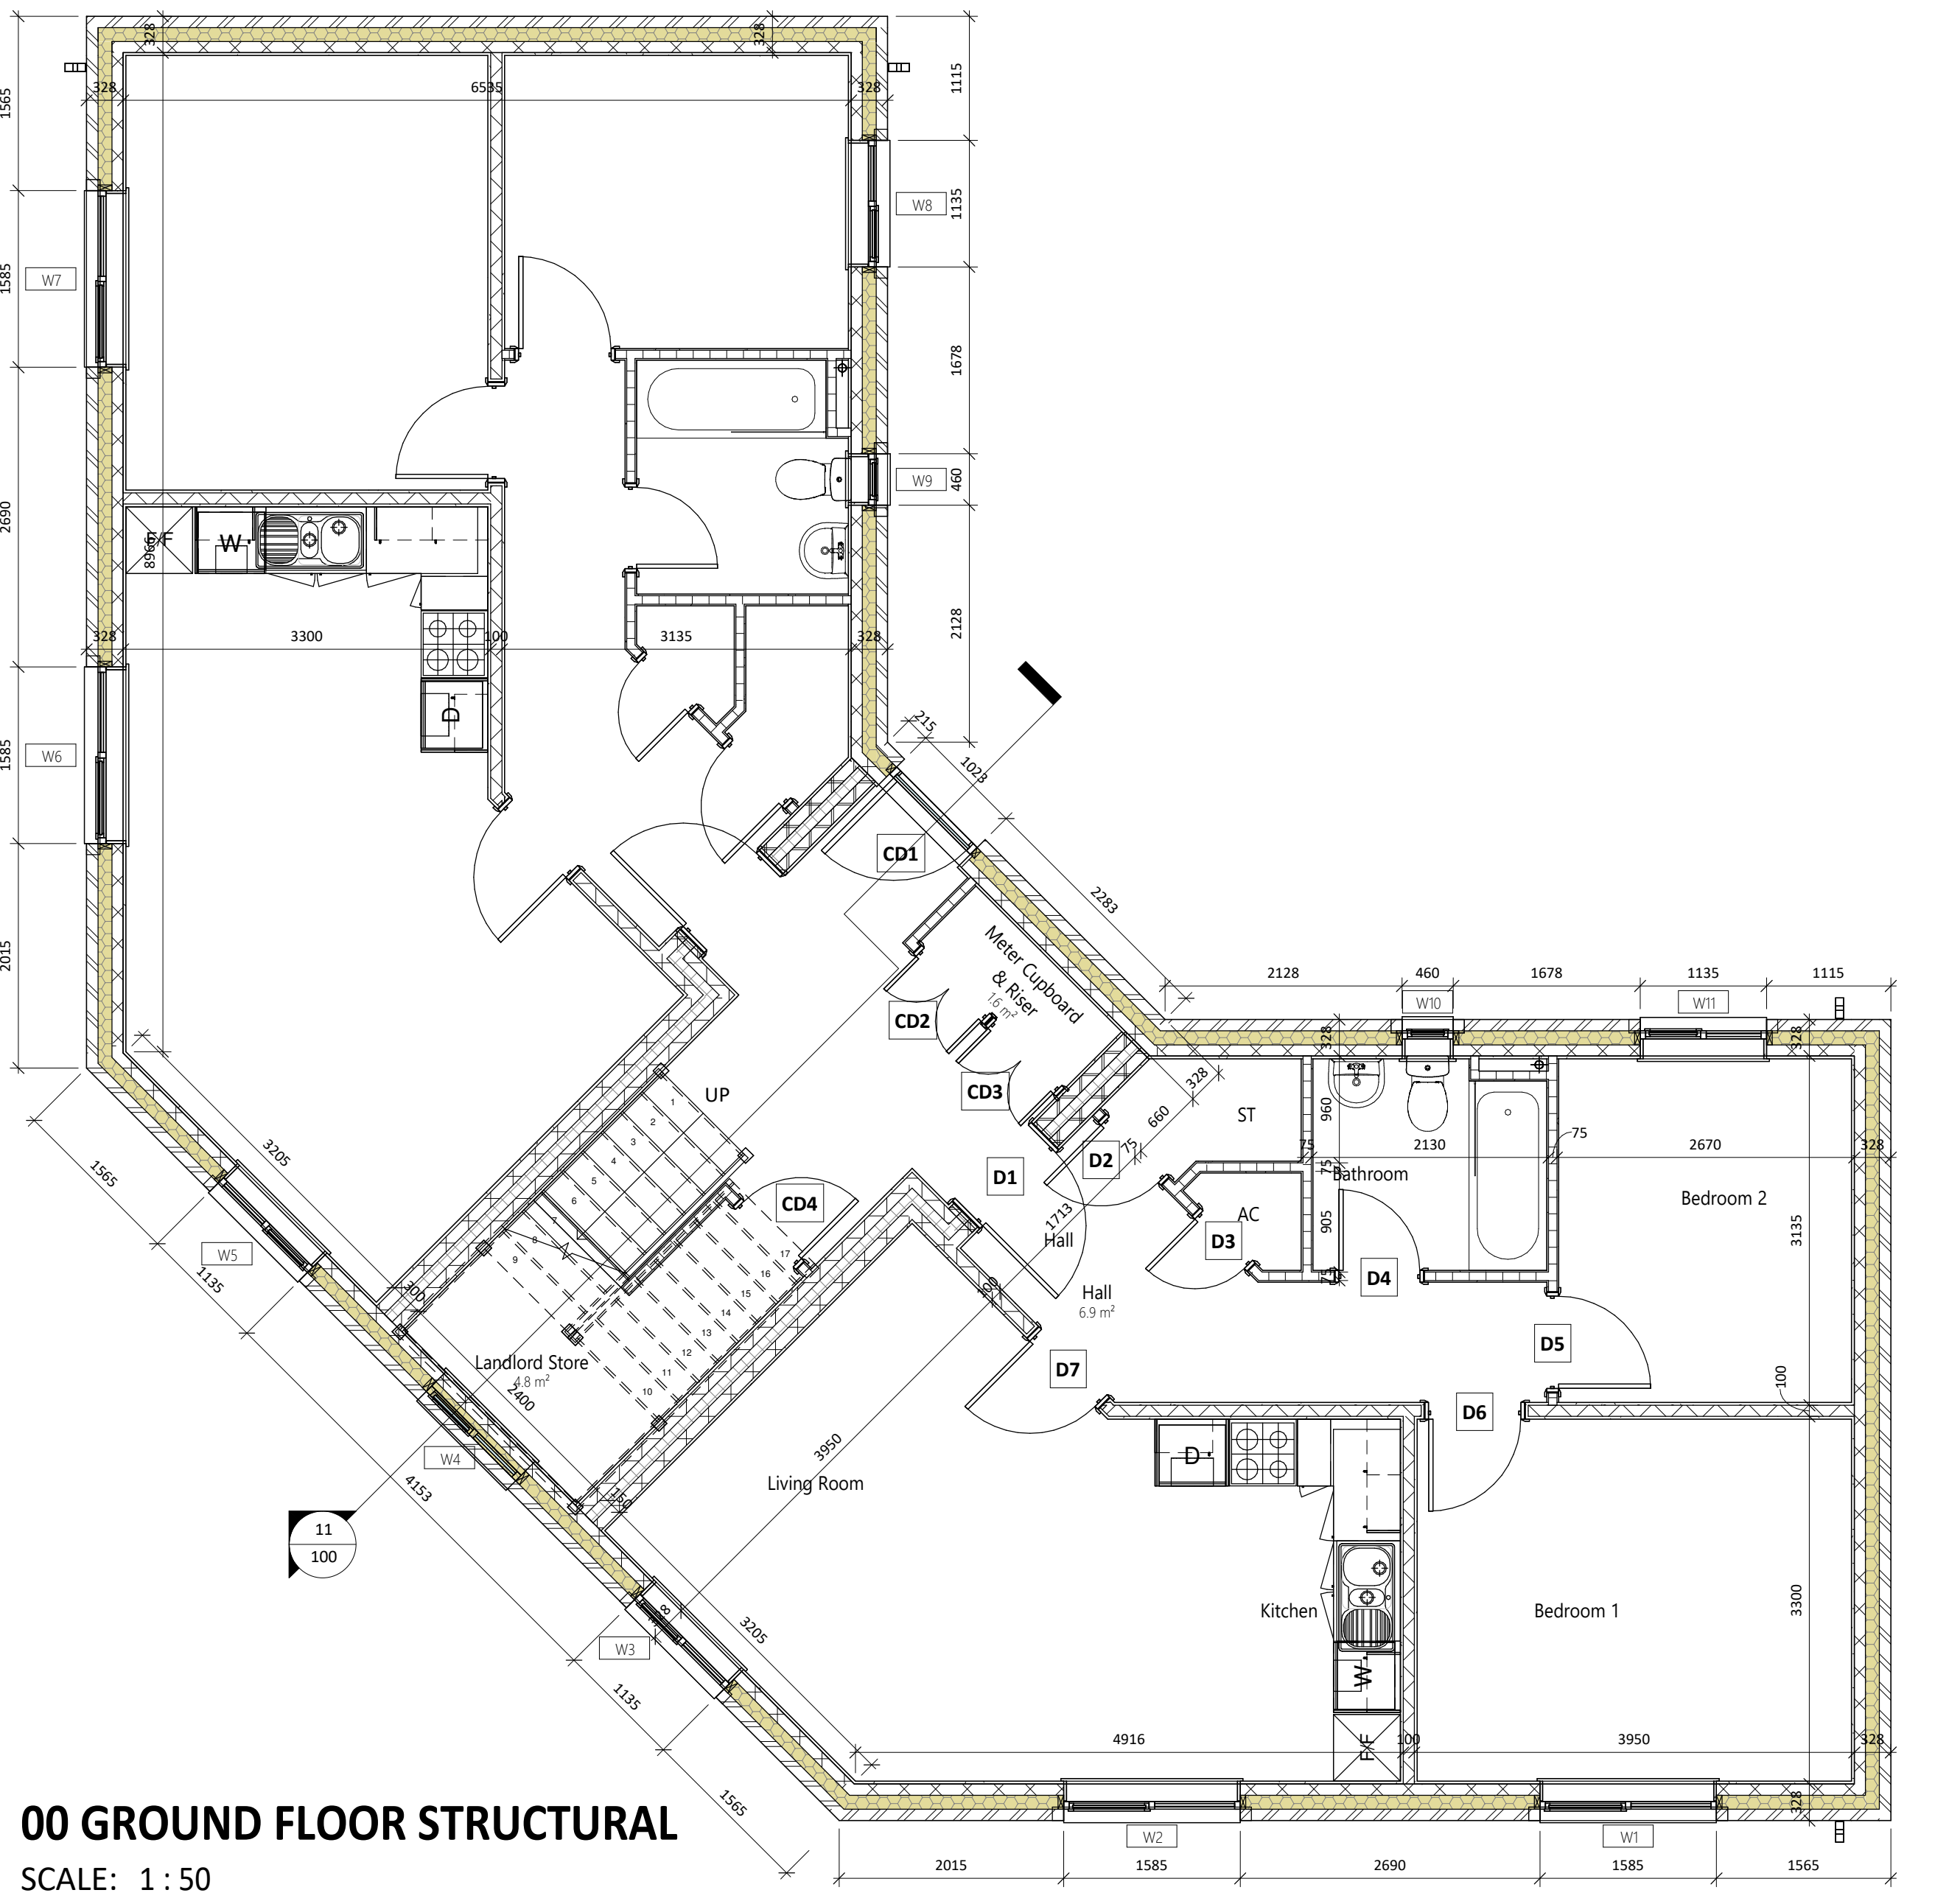


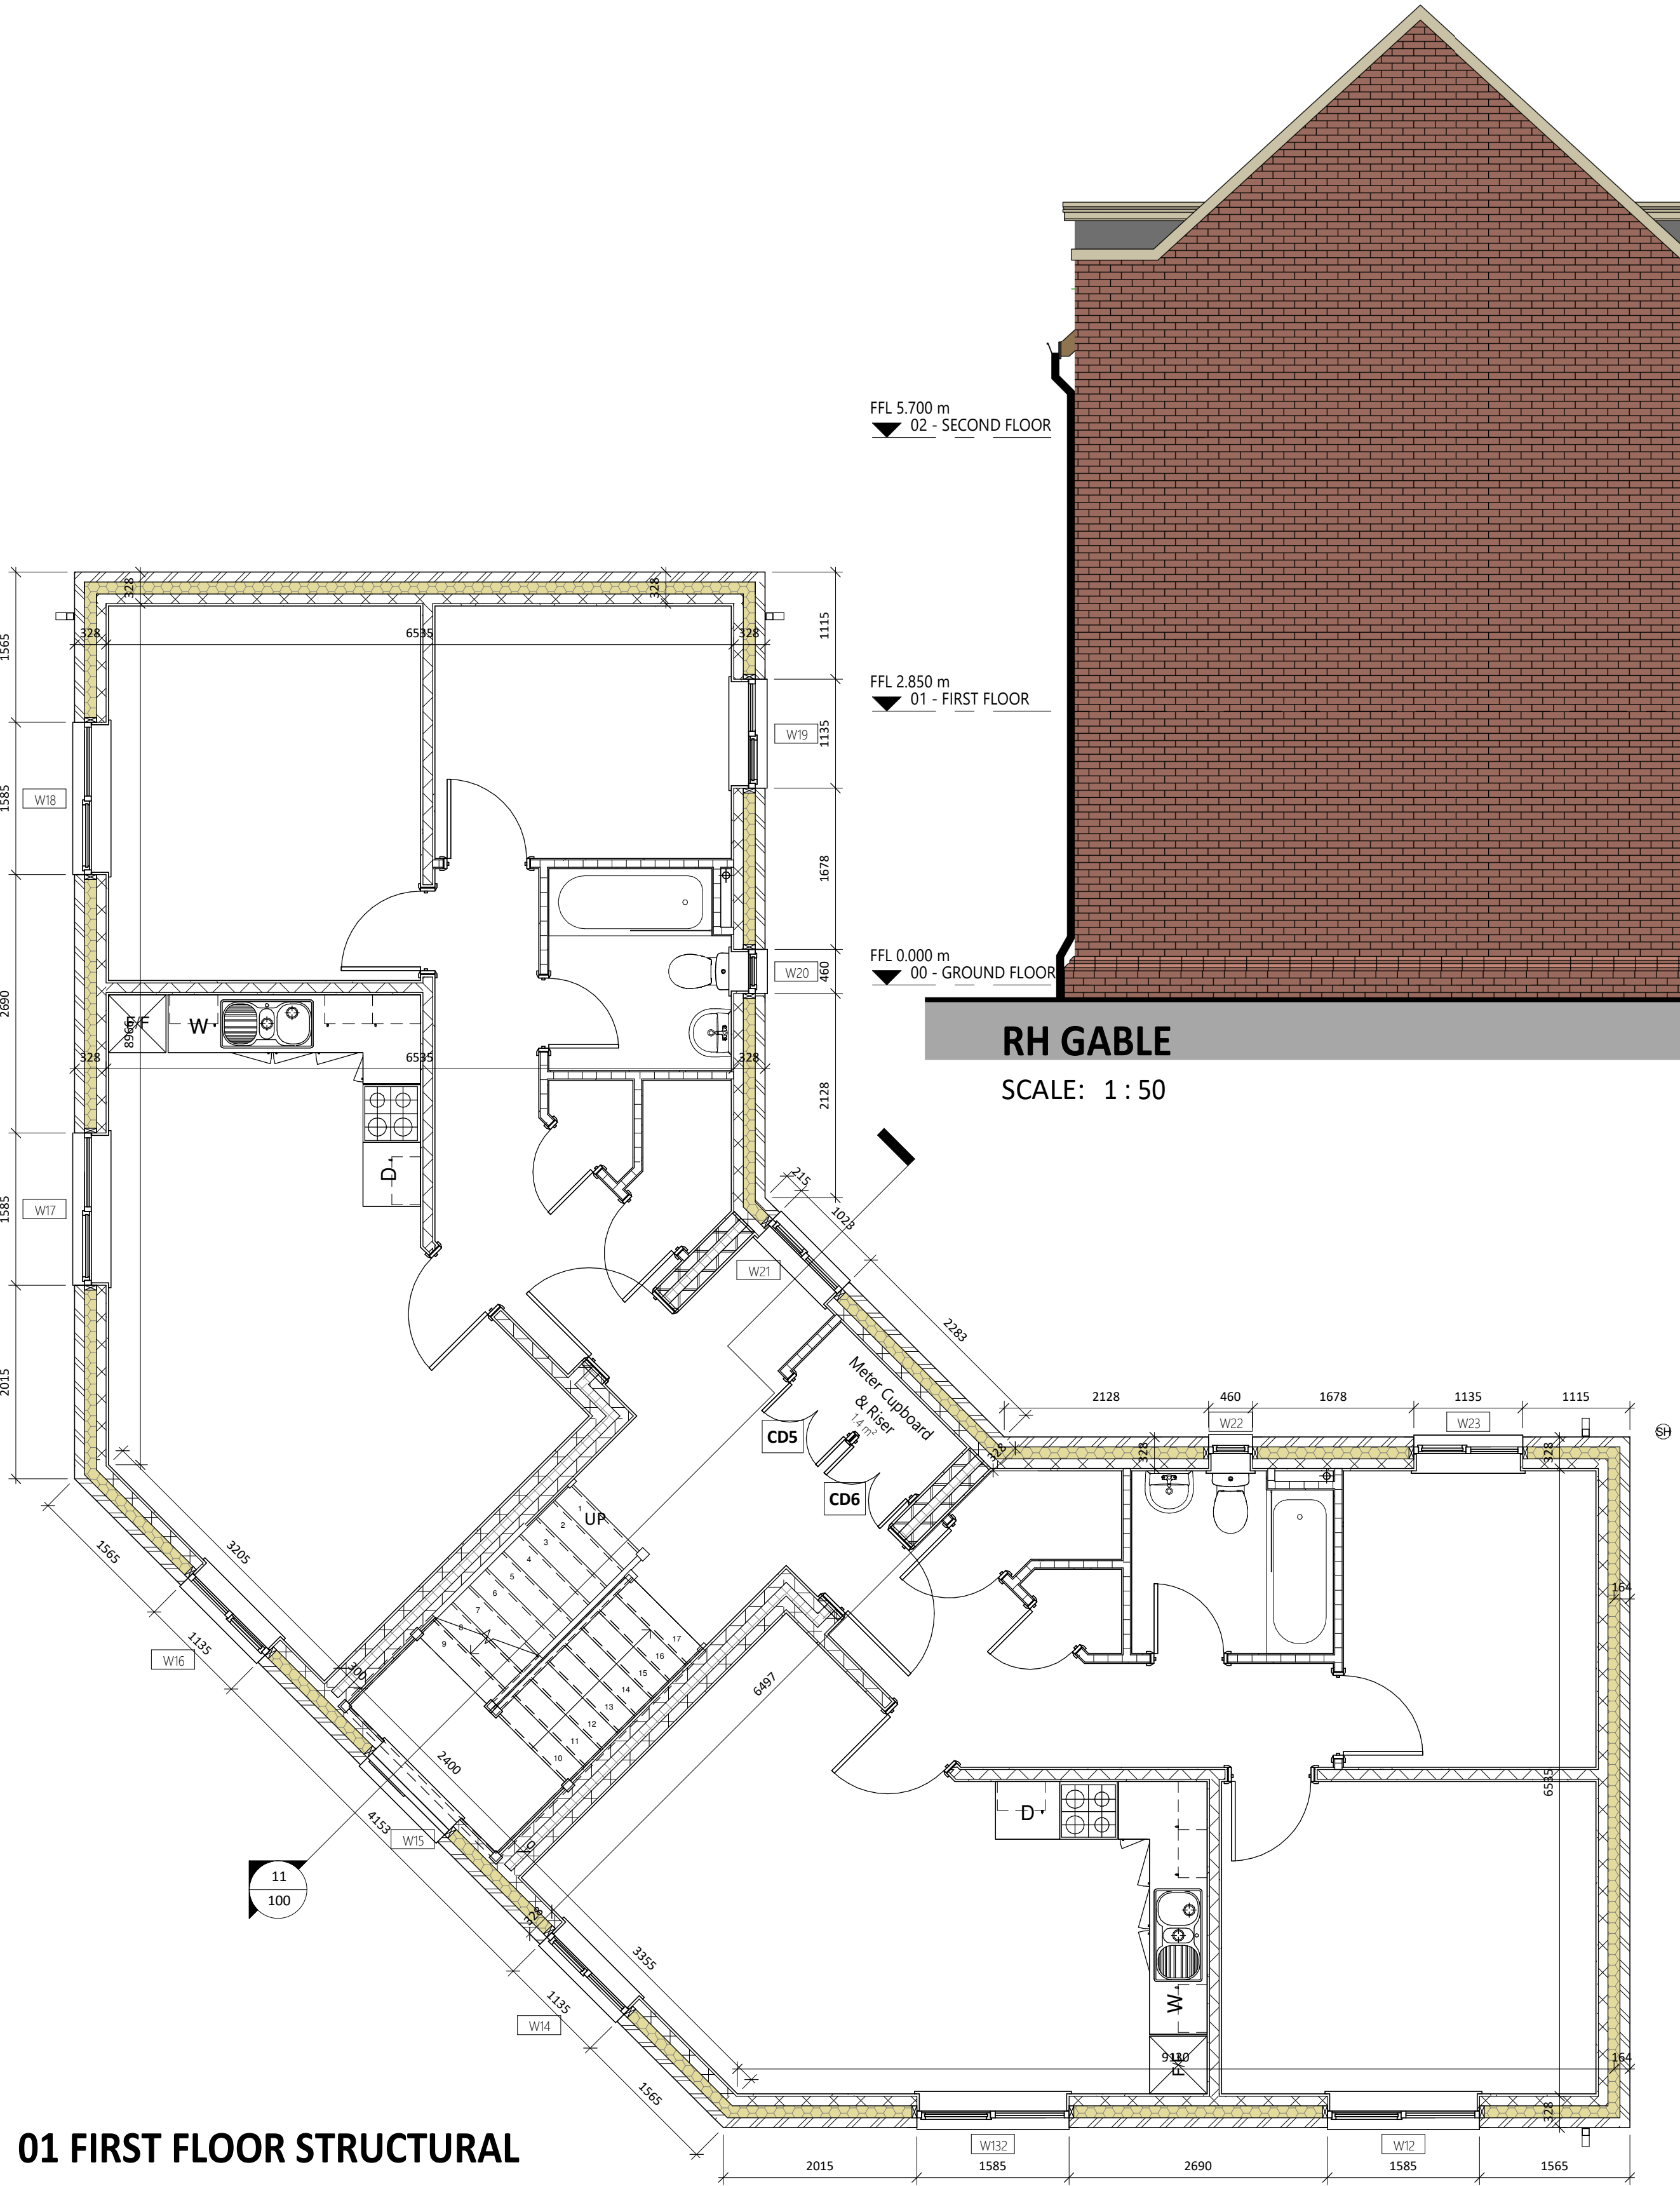

PRINTED:	06/06/2022 17:15:54
REV. DESCRIPTION:	DATE: BY: CHK:
P1 FIRST ISSUE	06/06/2022 NE DP
P2 STAIR AMENDMENTS	06/06/2022 DF GI

MARK	TYPE	HEIGHT	WIDTH	COMMENTS
01	INT SINGLE	2110	1010	
02	INT SINGLE	2110	810	
03	INT SINGLE	2110	710	
04	INT SINGLE	2110	810	
05	INT SINGLE	2110	10	
06	INT SINGLE	2110	10	
07	INT SINGLE	2110	10	

MARK	TYPE	HEIGHT	WIDTH	COMMENTS
00	INT DOUBLE	2110	1023	
01	INT DOUBLE	2110	10	
02	INT DOUBLE	2110	810	
03	INT DOUBLE	2110	10	
04	INT DOUBLE	2110	10	
05	INT DOUBLE	2110	10	
06	INT DOUBLE	2110	10	
07	INT DOUBLE	2110	10	

REF	TYPE	WIDTH	HEIGHT	COMMENTS
W1	1585	1210	1585	1210
W2	1585	1660	1585	1660
W3	1135	1660	1135	1660
W4	1135	1210	1135	1210
W5	1135	1660	1135	1660
W6	1585	1660	1585	1660
W7	1585	1210	1585	1210
W8	1135	1660	1135	1660
W9	60	1210	80	1210
W10	60	1210	80	1210
W11	1135	1660	1135	1660

REF	TYPE	WIDTH	HEIGHT	COMMENTS
W12	1585	1210	1585	1210
W13	1135	1660	1135	1660
W14	1135	1210	1135	1210
W15	1135	1660	1135	1660
W16	1135	1660	1135	1660
W17	1585	1660	1585	1660
W18	1585	1210	1585	1210
W19	1135	1660	1135	1660
W20	60	1210	80	1210
W21	1022.5	1210	1023	1210
W22	60	1210	80	1210
W23	1135	1660	1135	1660
W24	1585	1660	1585	1660

REF	TYPE	WIDTH	HEIGHT	COMMENTS
W25	1585	1210	1585	1210
W26	1135	1210	1135	1210
W27	1135	1210	1135	1210
W28	1585	1210	1585	1210
W29	1135	1210	1135	1210
W30	1135	1210	1135	1210
W31	1135	1210	1135	1210

NOTE: BACKGROUND VENTILATION TO BE 800mm x 100mm TO HABITABLE ROOMS. 100mm x 100mm TO BATHROOMS AND UTILITIES. WHICH IS TO BE PROVIDED BY THE WINDOW AND EXTERNAL DOOR. TRICKLE VENTS. GROUND FLOOR DOORS TO HABITABLE ROOMS AND ROOMS CONTAINING A WC TO HAVE A MINIMUM CLEAR OPENING OF 800mm WHEN NOT APPROACHED. HEAD ON AND 750mm FINISHED IN GAP AT THE BOTTOM TO PROVIDE RE. URBED BACKGROUND VENTILATION. (PROVIDE A JOINT UNFINISHED GAP WHERE FINISHES ARE NOT Laid). ALL CYLINDER DOORS TO BE VENTED - UNVENTED TO 600mm.

PROJECT: WREXHAM ROAD, RHOSTYLLLEN
CLIENT: S.G. ESTATES
DRAWING TITLE: TYPE APARTMENT 1 MASTER
DRAWING STATUS: FOR COMMENTS
STATUS: S3
DRAWING No: WRR-SAL-AP-ZZ-DR-A-0100
PROJECT No: P1156
SCALE: 1 : 50 @ A0
REVISION: P2