NOTES:
ALL DIMENSIONS TO BE CHECKED AND CONFIRMED ON SITE PRIOR TO ANY WORKS OR FABRICATION.

DO NOT SCALE OFF THIS DRAWING.

ANY ERRORS, OMISSIONS OR DISCREPANCIES ARE TO BE BROUGHT TO THE ATTENTION OF MUNRO ASSOCIATES IMMEDIATELY.

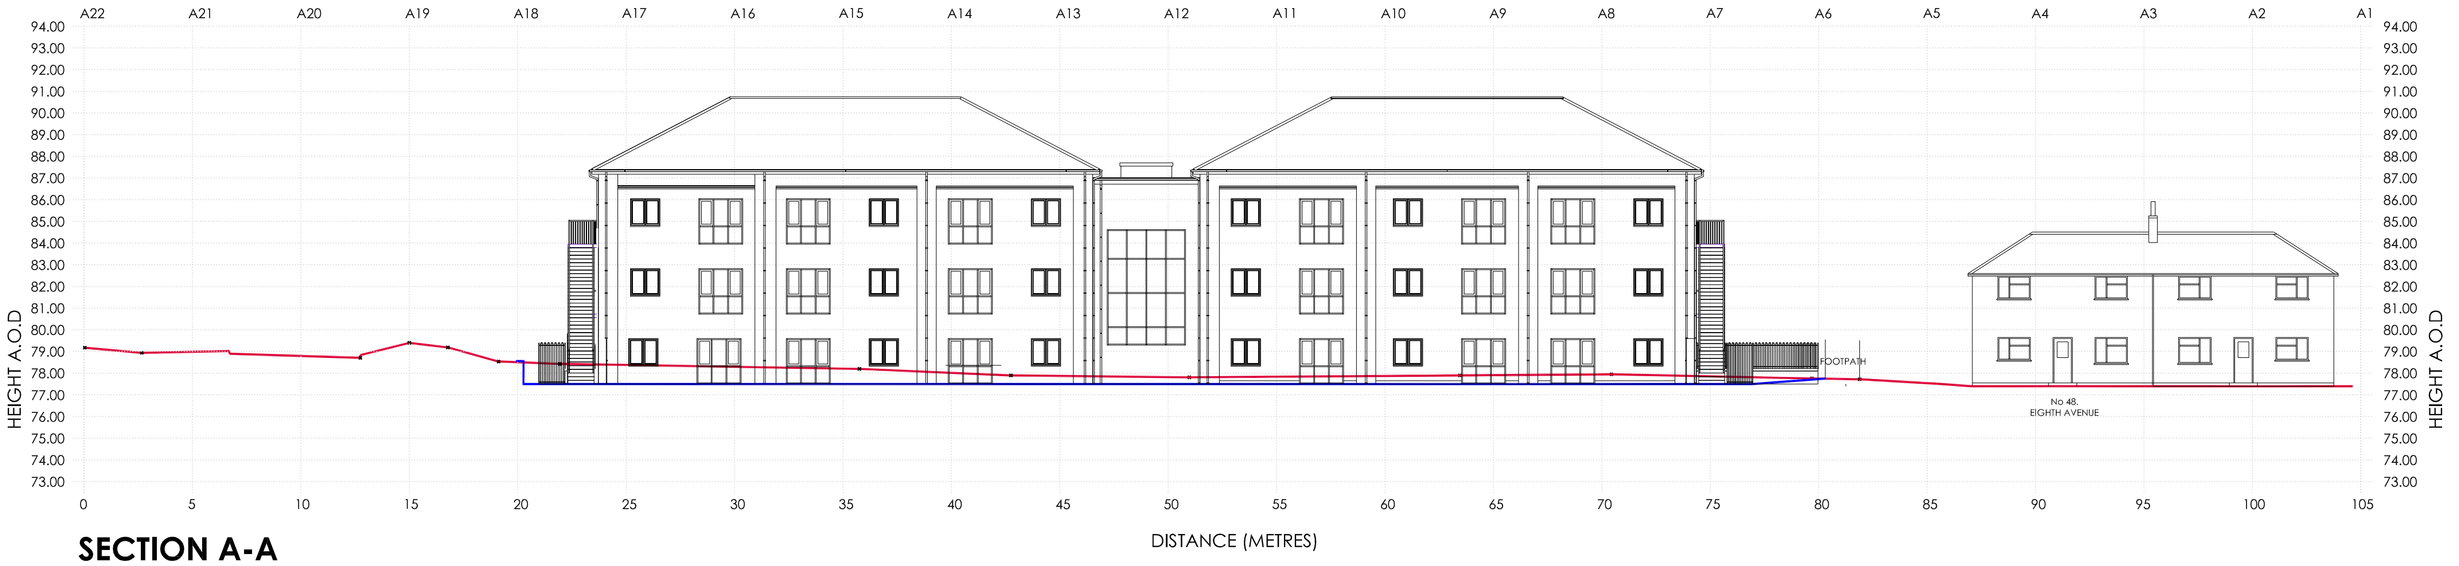

SECTION A-A

CROSS SECTION IDENTIFICATION PLAN
SCALE 1:500

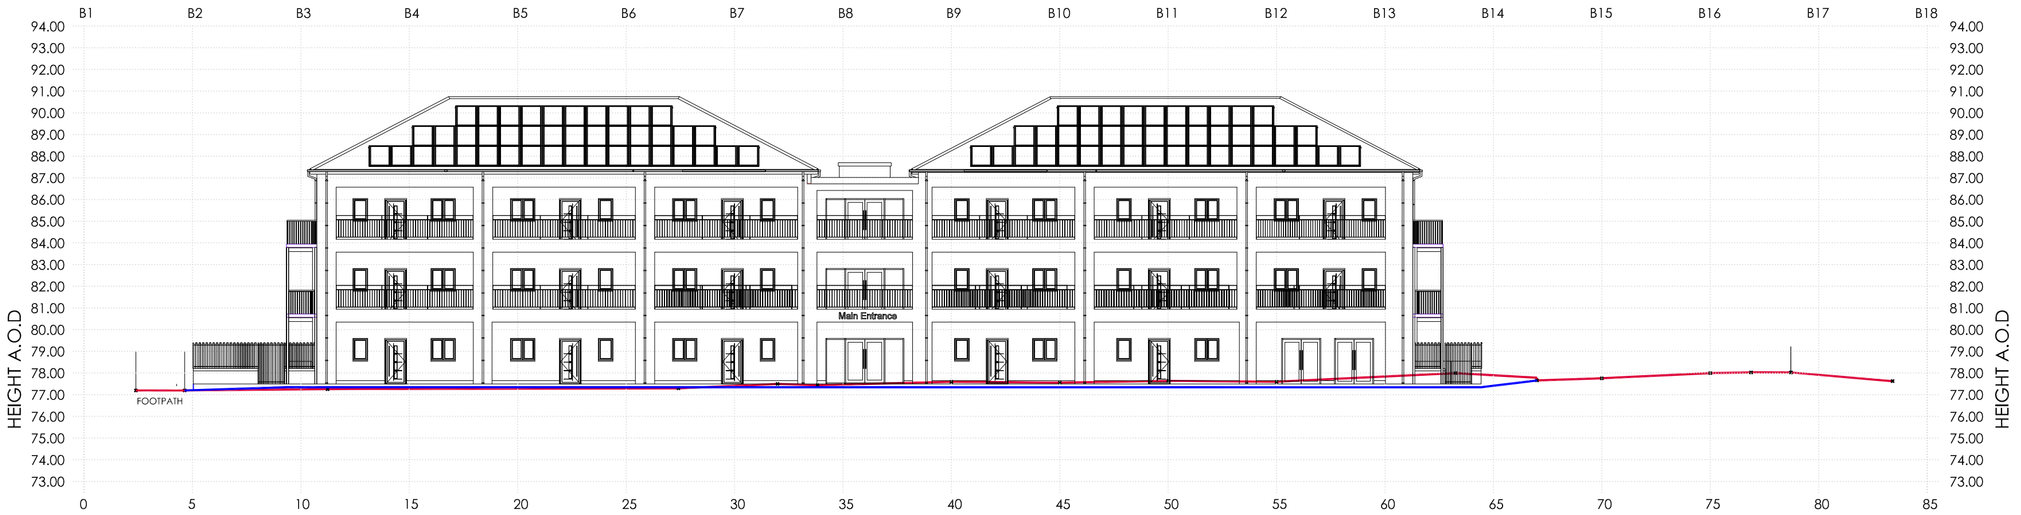

SECTION B-B

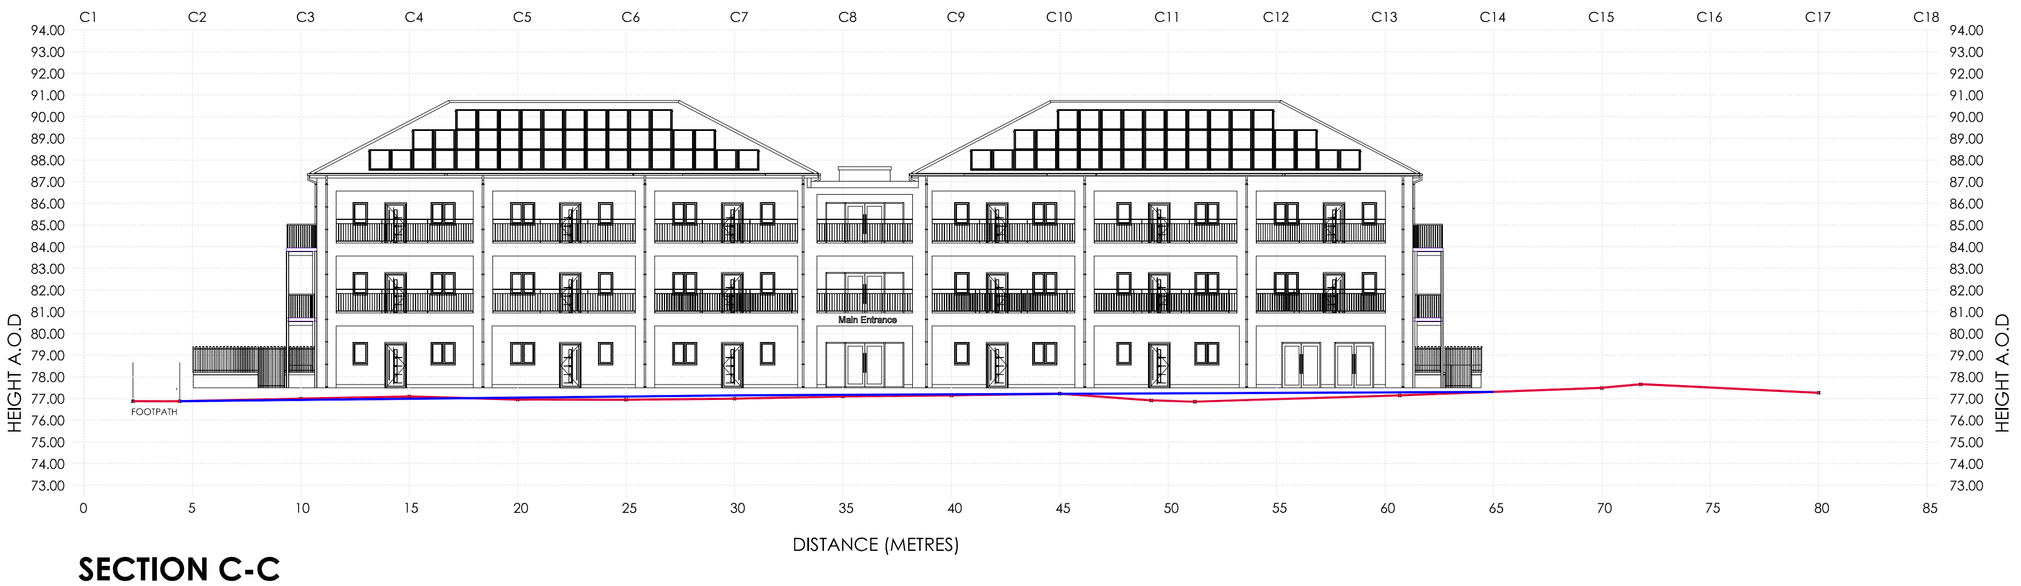

SECTION C-C

LEGEND
- EXISTING GROUND LEVEL
- PROPOSED GROUND LEVEL

REV	DATE	DESCRIPTION	BY
C	Oct 22	Elevation of adjacent dwellings added to Section A	PO
B	Aug 22	Apartment Building Updated.	MC
A	Jul 22	Apartment Building Updated.	MC

Drawing Status
PLANNING

munro associates
www.munro-associates.com

UNIT 29, THE RURAL ENTERPRISE CENTRE, STAFFORD DRIVE,
BATTLEFIELD ENTERPRISE PARK, SHREWSBURY, SY1 3FE.
T: 01743 341438 E: design@munro-associates.com

Client
Wales and West Housing

Project
Cwrt Pentwmpath
Eighth Avenue
Llay
Wrexham
LL12 0TT

Scale
1:200 @ A1

Date
December 2021

Drawn
MRC

Drawing Title
Site Cross Sections (Sheet 1 of 2)

Project No.	Drawing No.	Revision
20.211	**P-106**	**C**

© THE CONTENTS OF THIS DRAWING ARE THE COPYRIGHT OF MUNRO ASSOCIATES. IT MUST NOT BE REPRODUCED NOR AMENDED BY A THIRD PARTY WITHOUT OUR WRITTEN PERMISSION.

Munro Associates (Architectural Services) Limited
Registered Office: Unit 29 The Rural Enterprise Centre, Stafford Drive, Battlefield Enterprise Park, Shrewsbury, Shropshire, SY1 3FE.
Registered in England and Wales
Registration No. 08117820 Vat No. 650 8829 15