
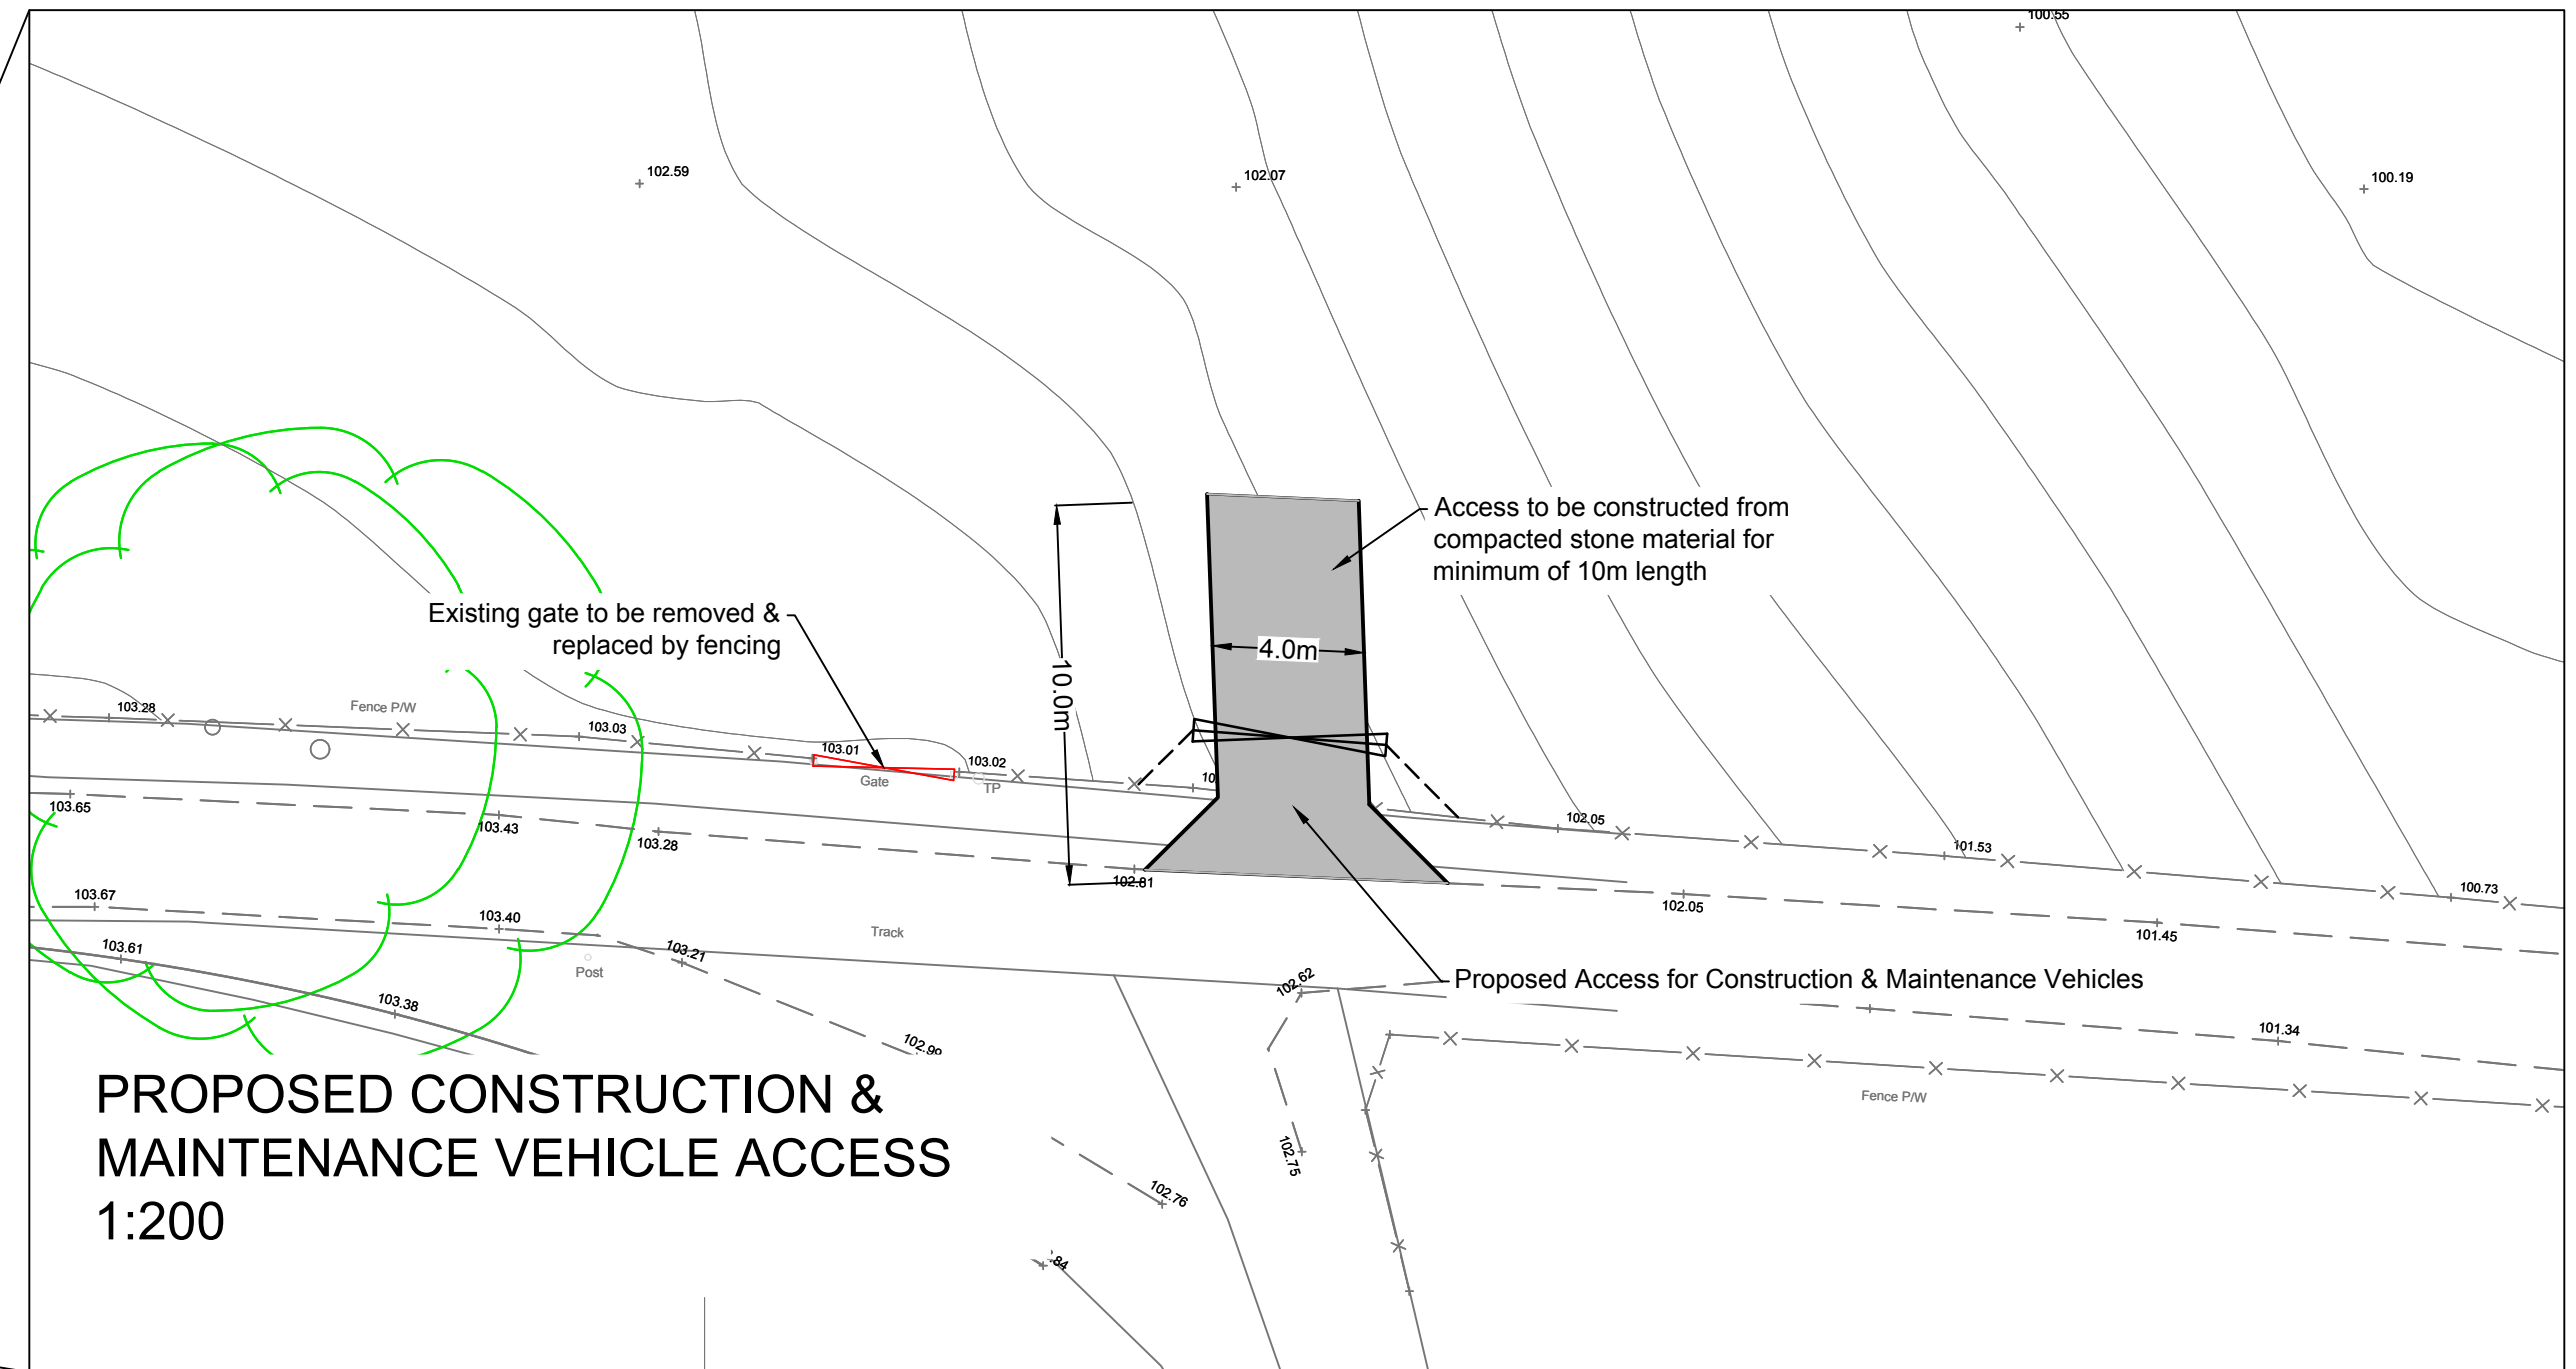
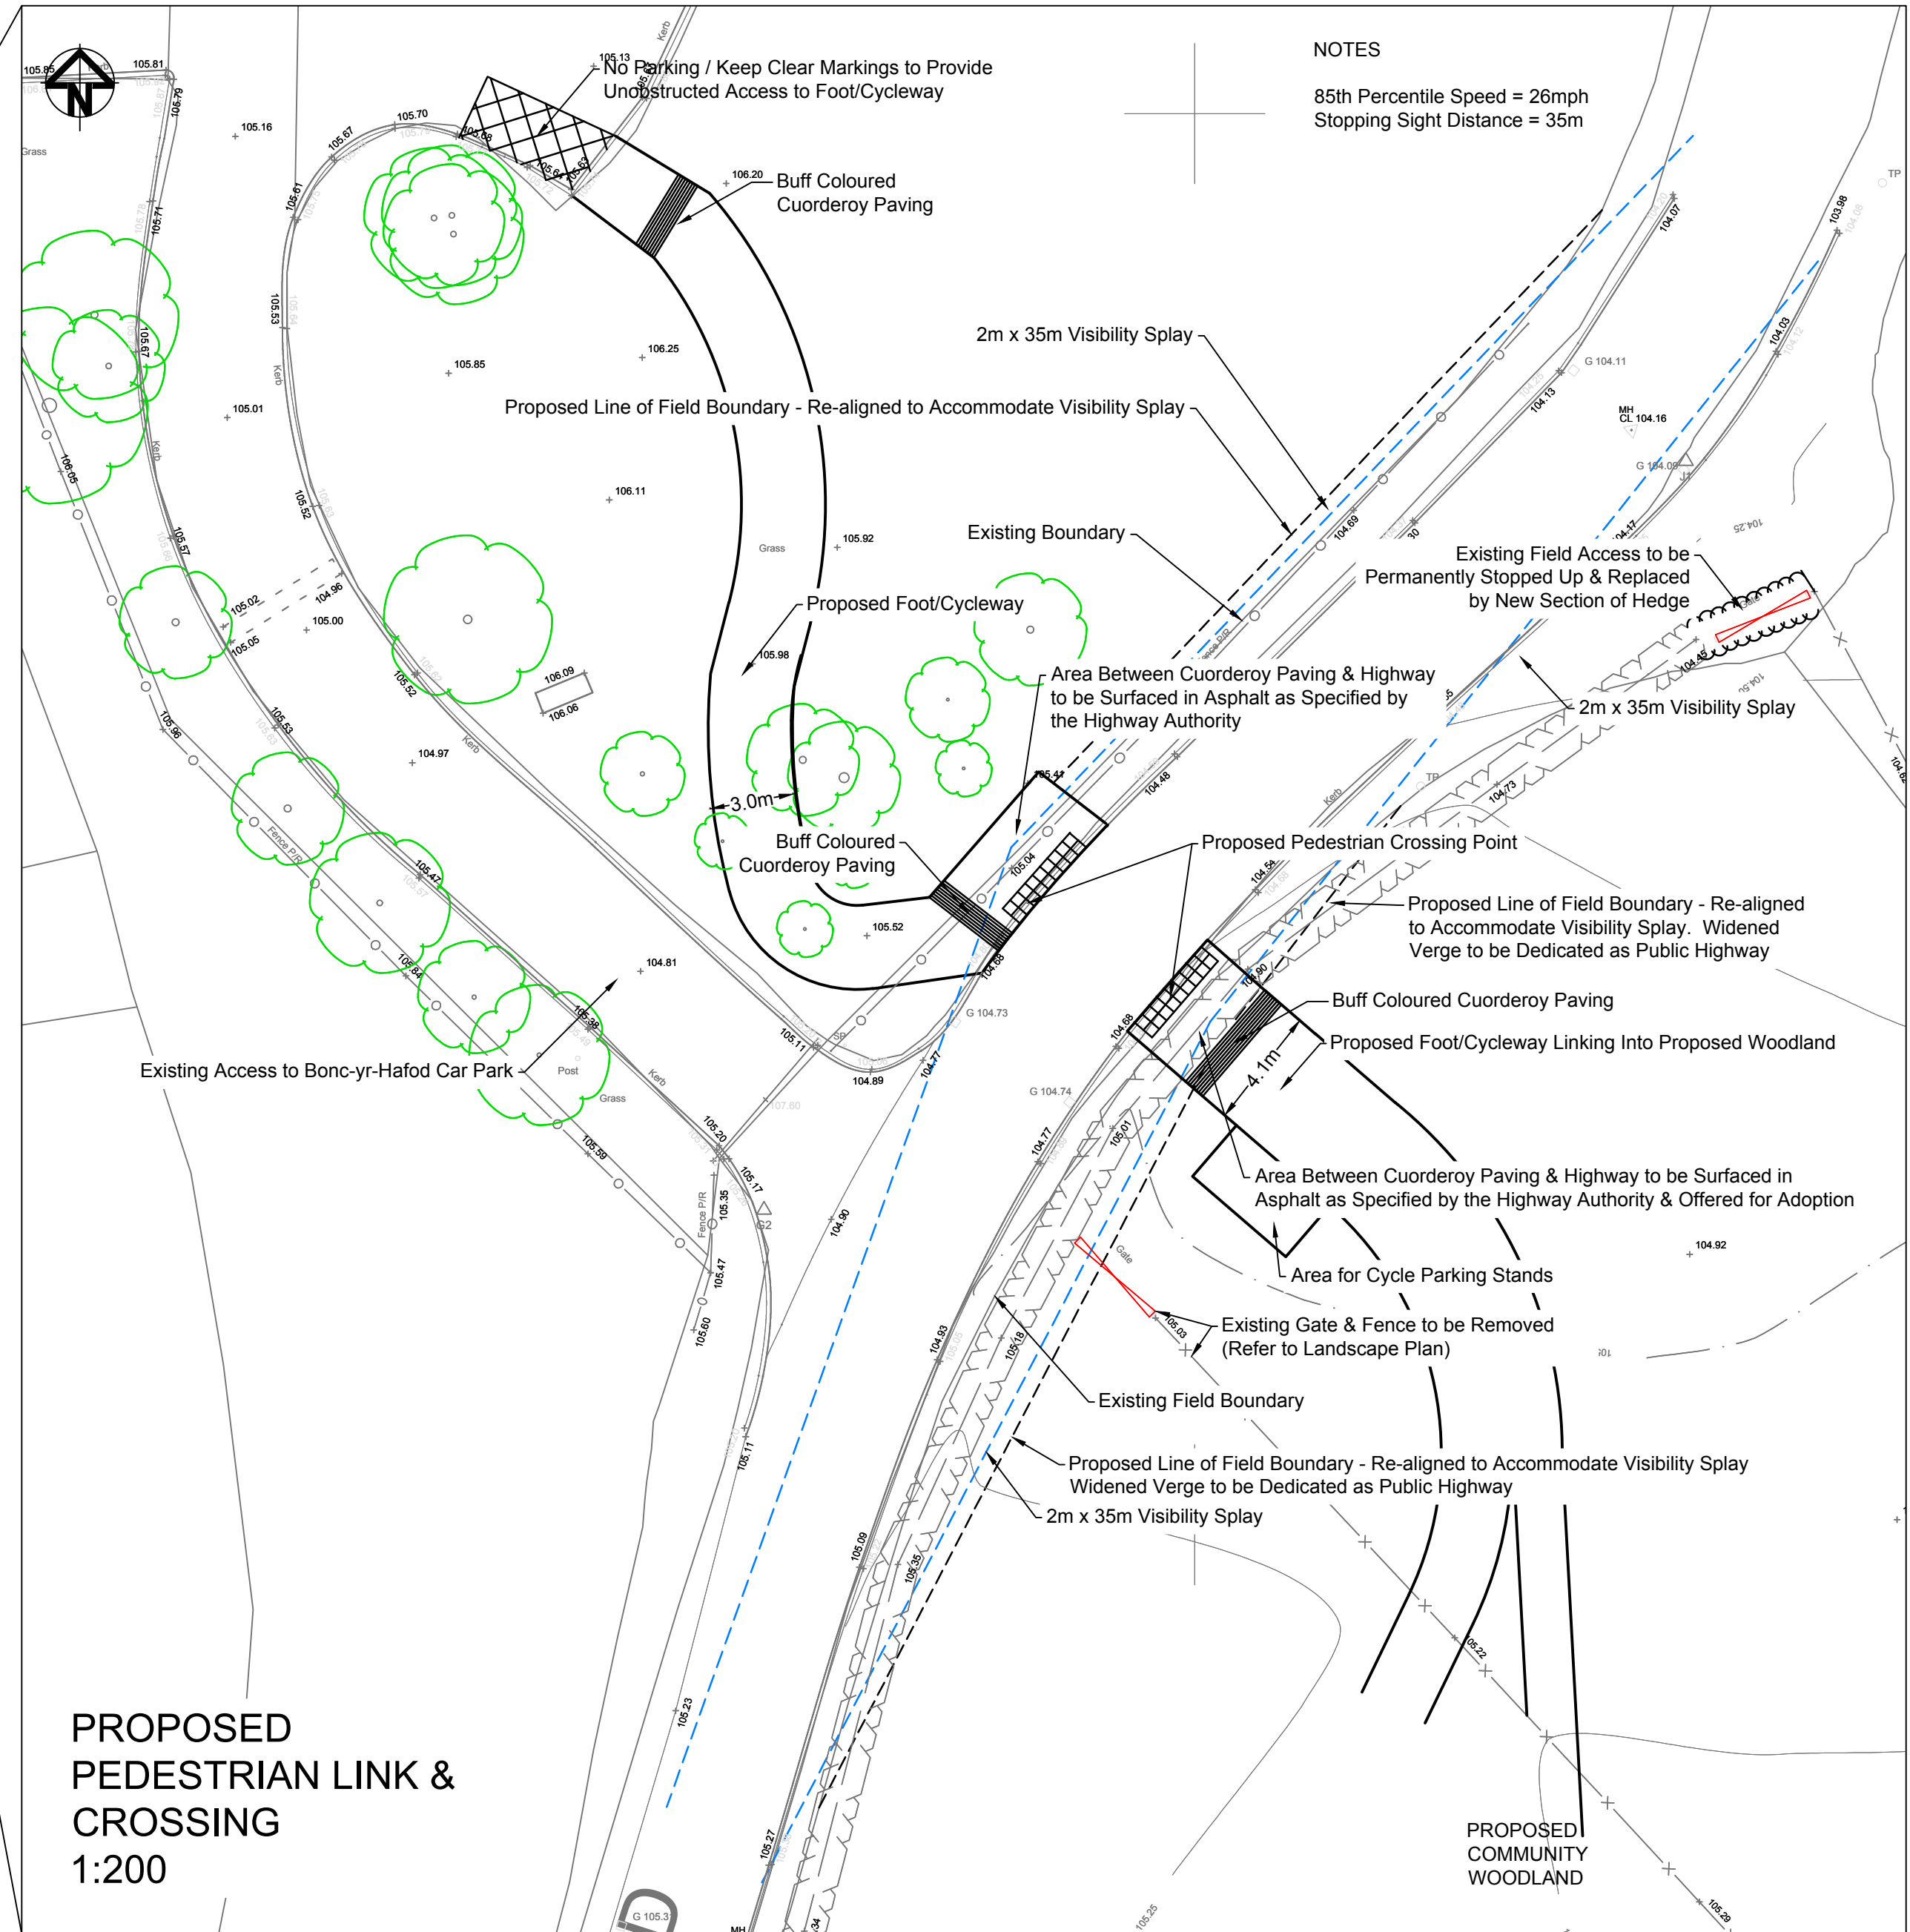


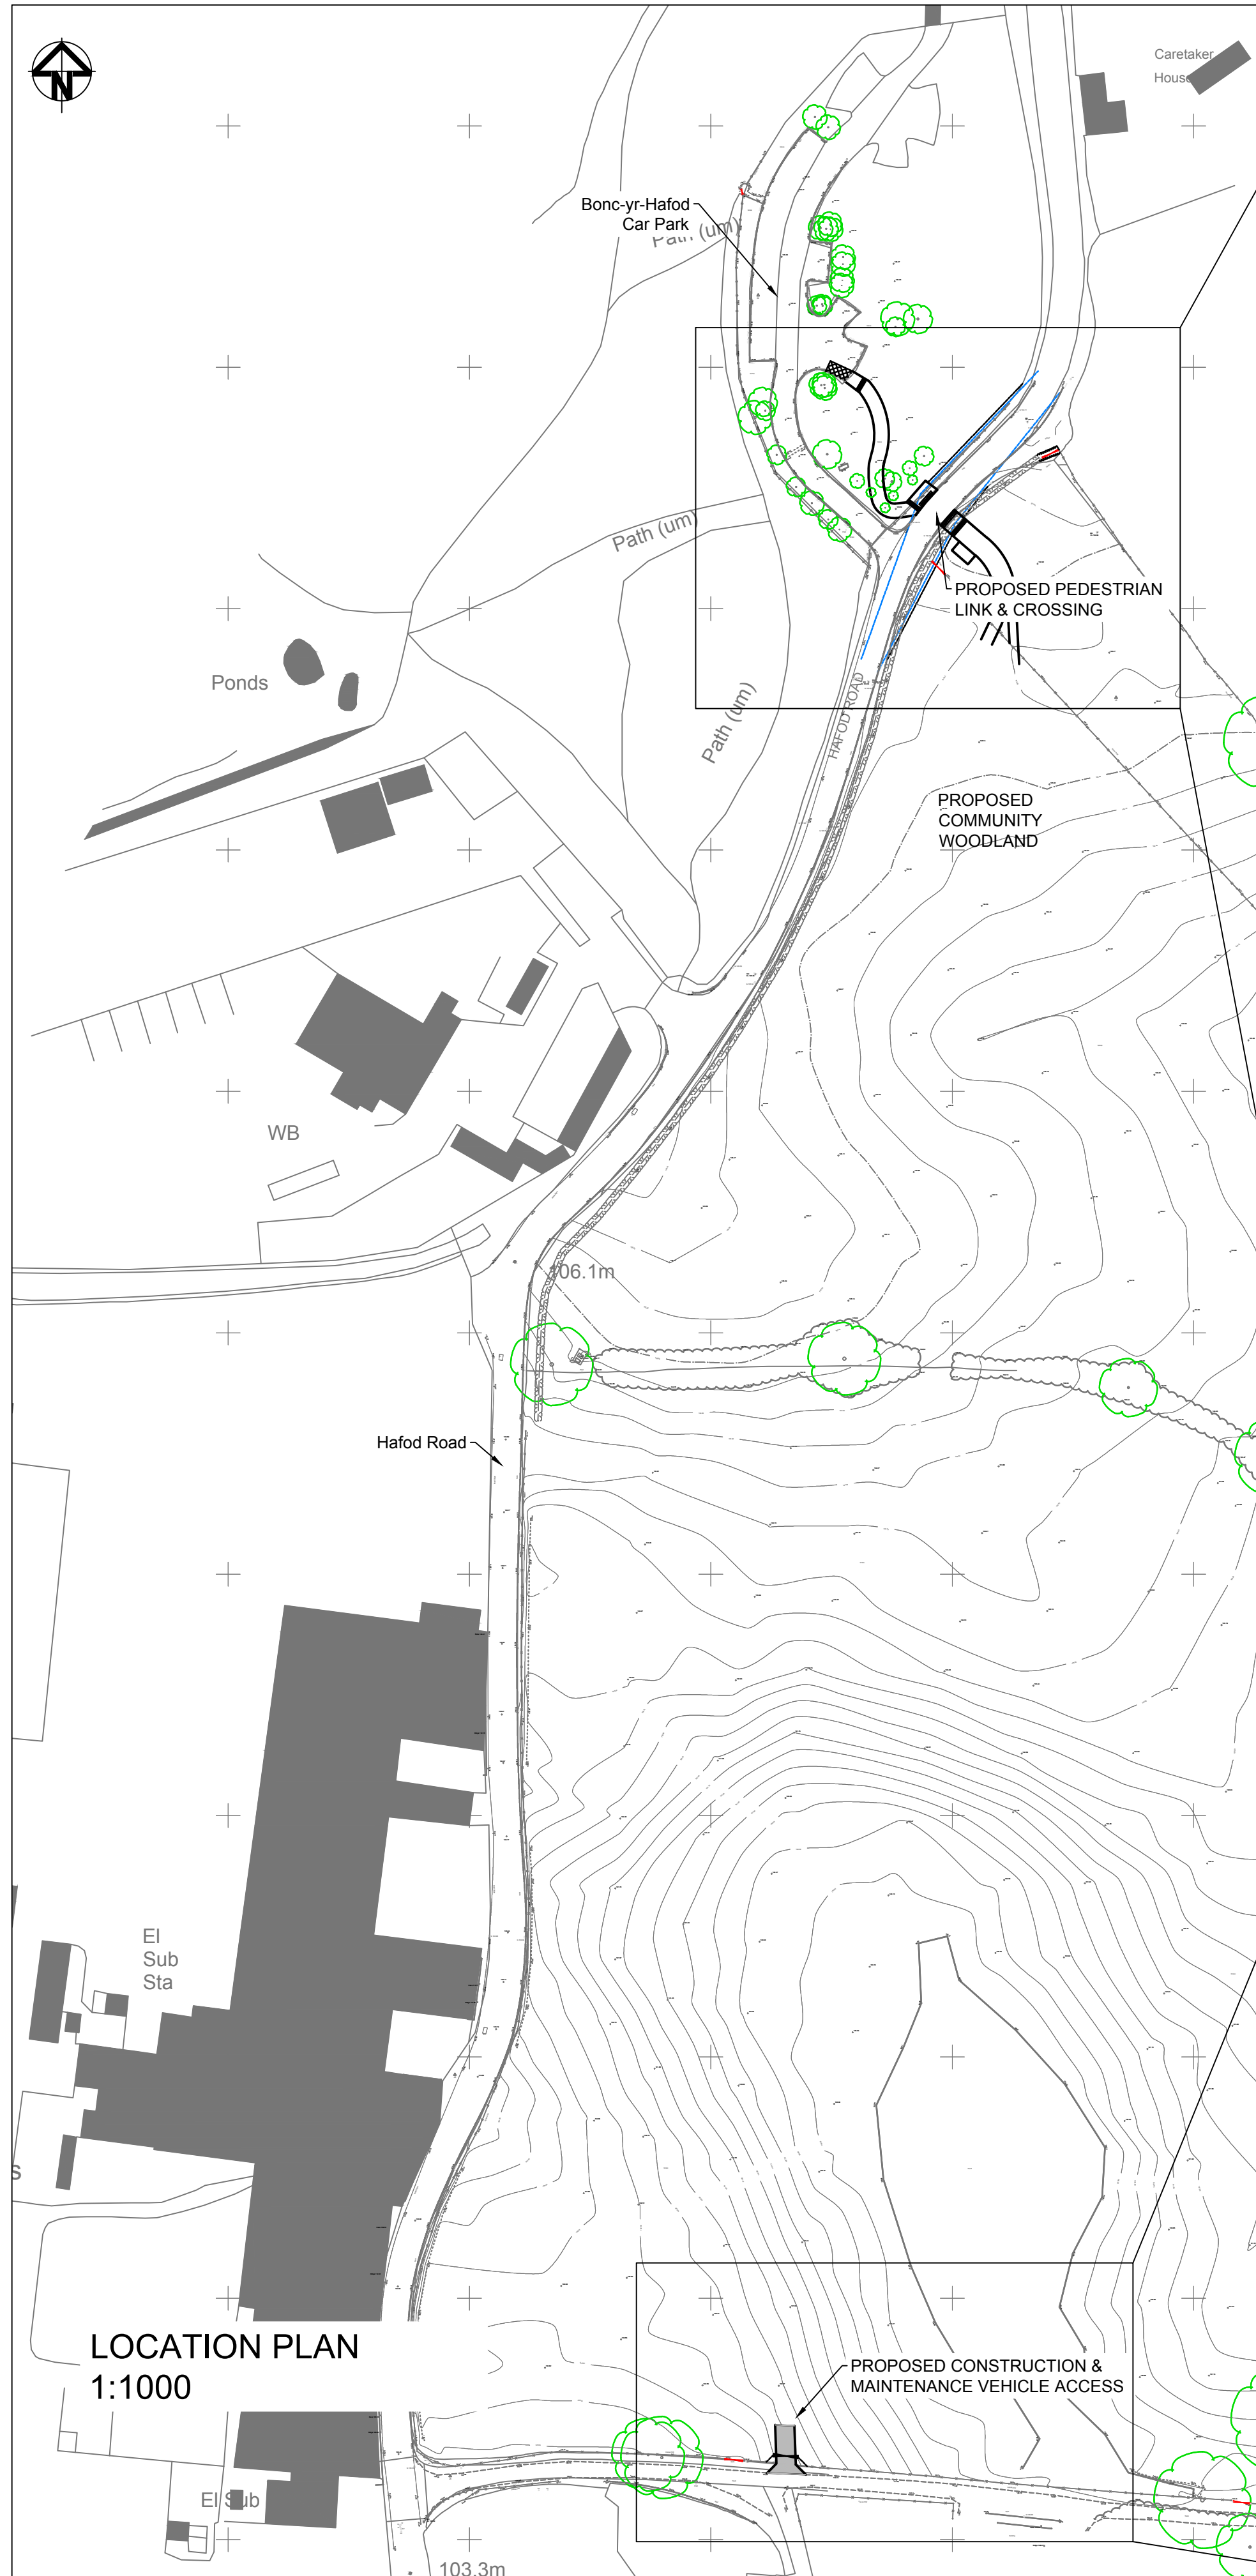

D	For Planning	30-01-23
C	Maintenance Access	03-01-23
B	Amend Alignment	23-11-22
A	First Issue	09-08-22

acstro
Ty Penbryn, Salem, Llandello SA19 7LT
E-mail: mail@acstro.com
www.acstro.com
Tel: 01558 824021

Project	ERDDIG COMMUNITY WOODLAND PROJECT	
Drawing	PROPOSED PEDESTRIAN LINK TO BONC-YR-HAFOD CAR PARK	
Drawing No.	1574-ACS-XX-ZZ-DR-T-001-D	
Scale	1:200 @ A1	