


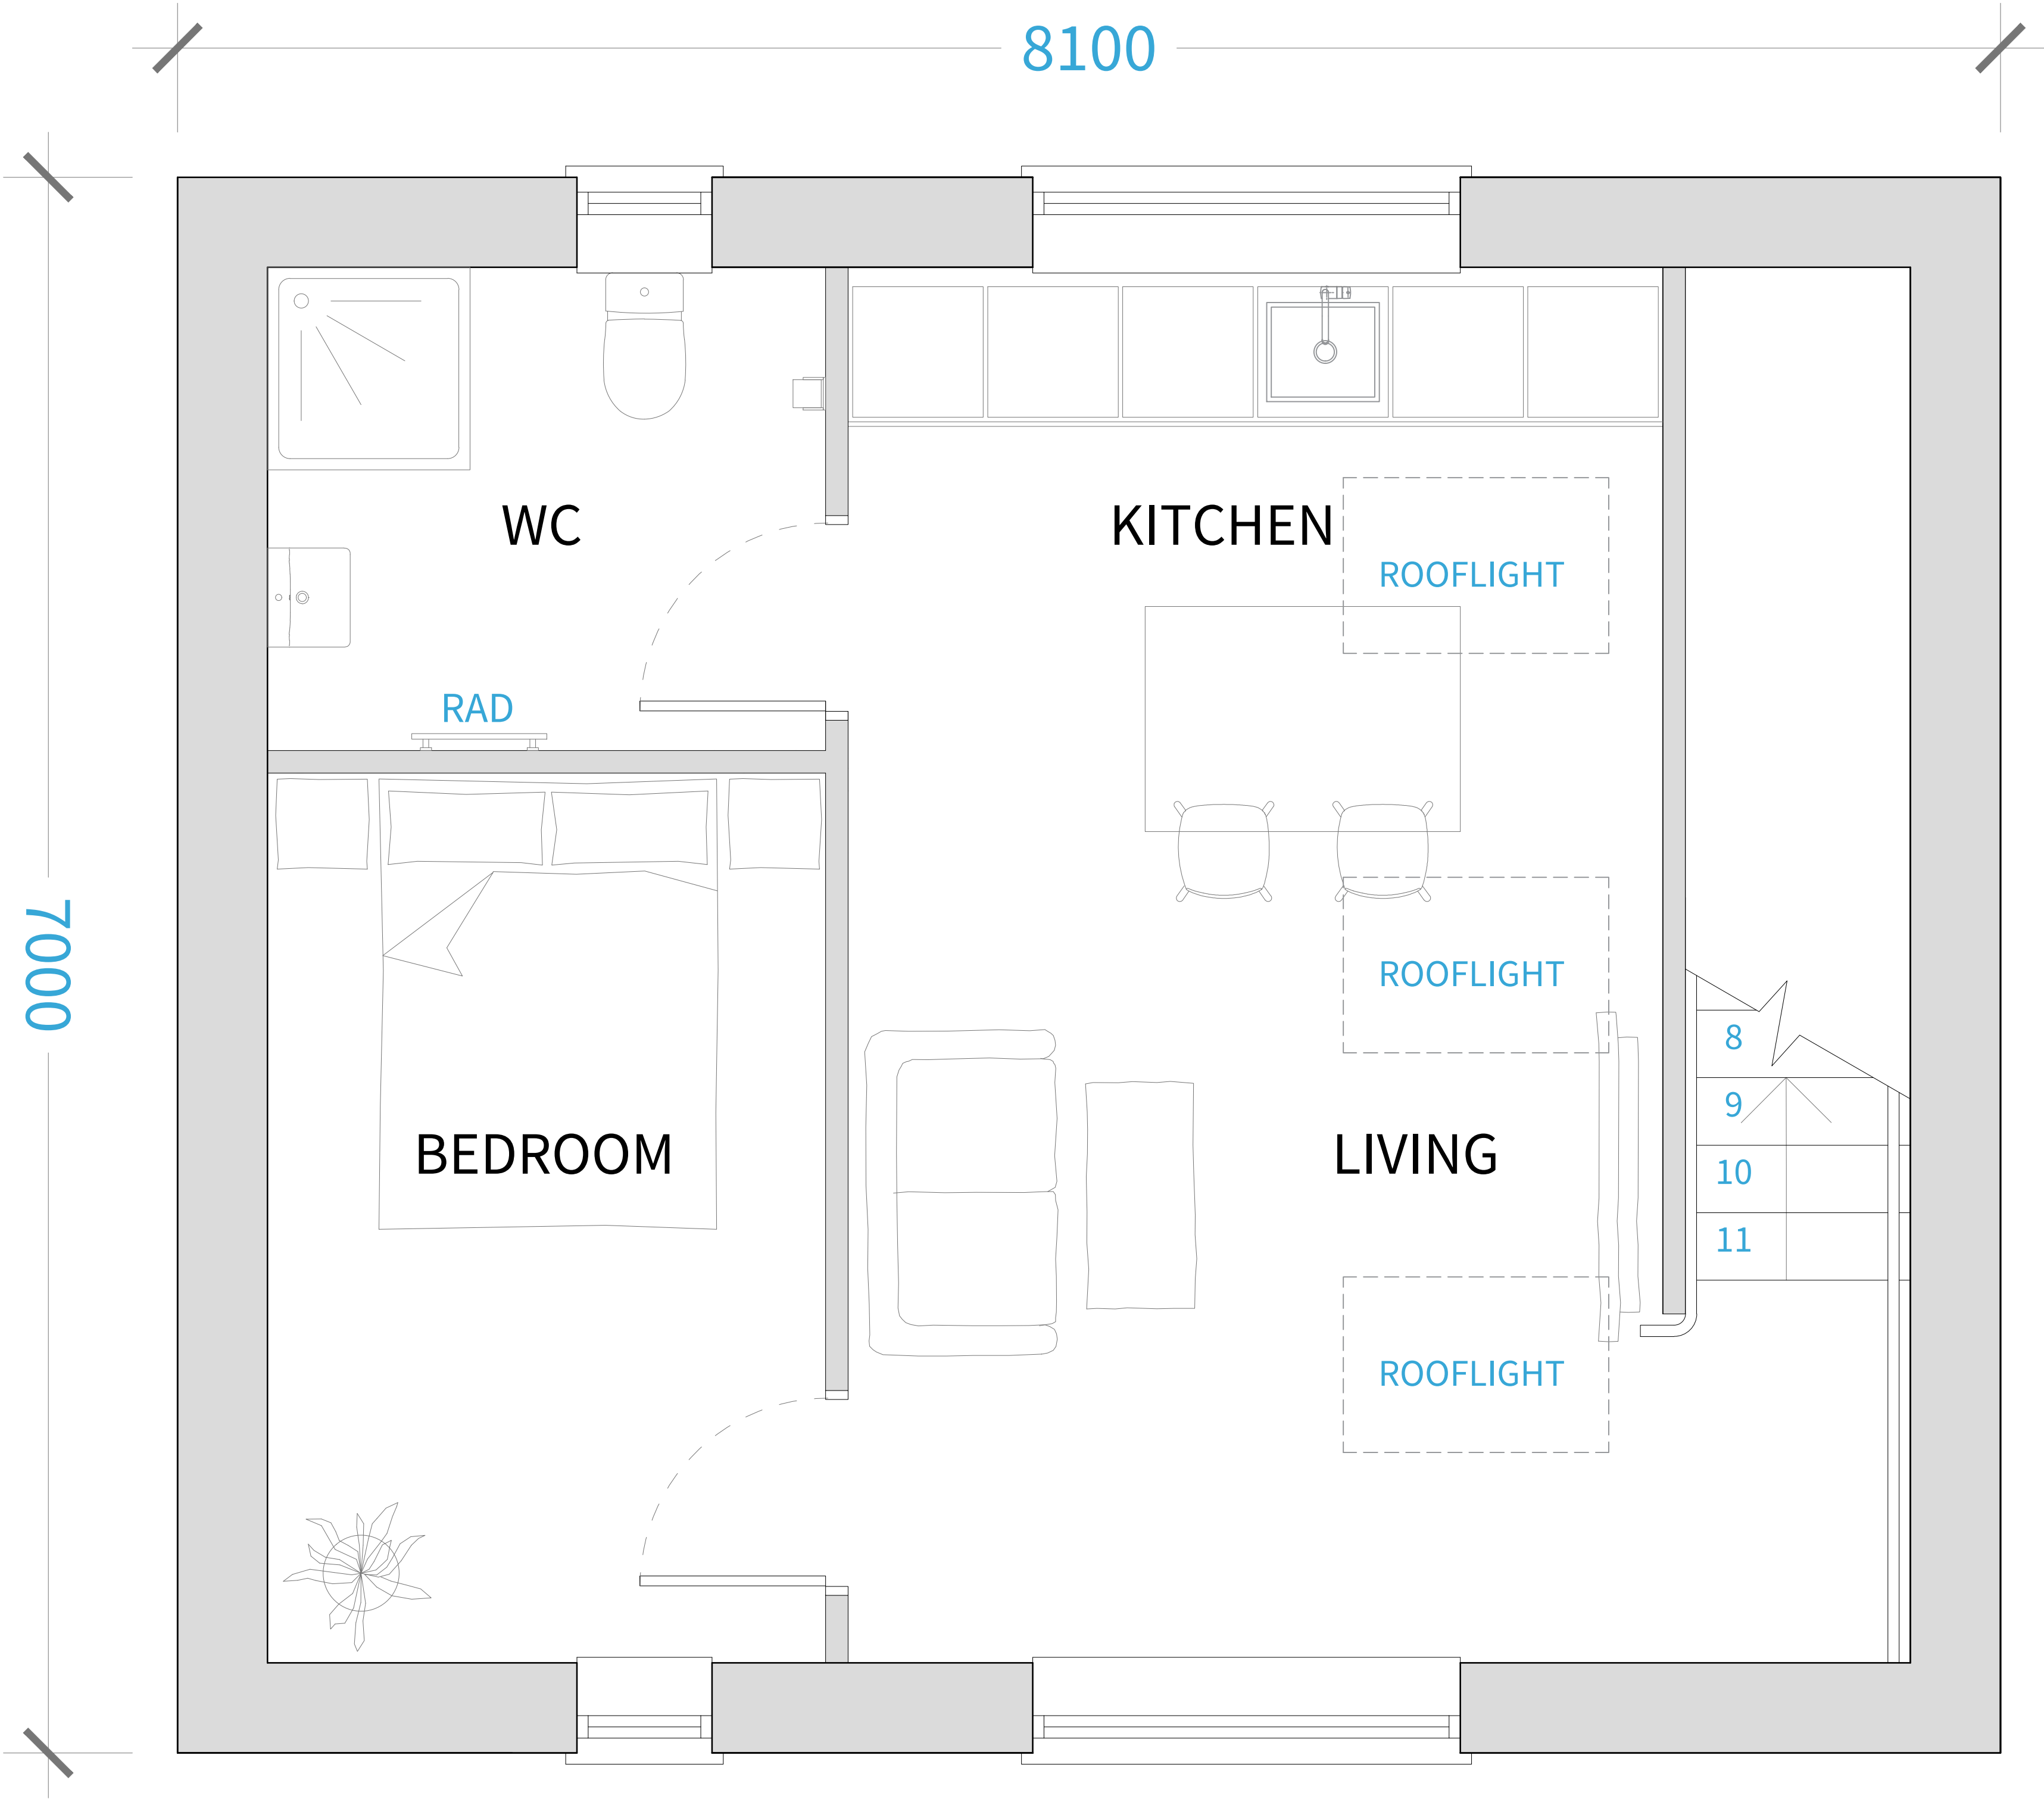

PROPOSED FIRST FLOOR (1:20)

Do not scale this drawing. Check all dimensions on site. This drawing to be read in conjunction with all relevant drawings. All work to be in accordance with Building Regulations and relevant British Standards. This drawing produced for use in this project only and may not be used for any other purpose. This drawing may not be reproduced without prior written agreement.

1:20

400 mm

1 M

2 M

C	Rooflights added. Layout reconfigured.	08.11.22	ER	GB
B	PLANNING Issue	24.10.22	ER	GB
A	Initial Drawing Issue	21.10.22	ER	GB

REV	DESCRIPTION	DATE	BY	CHECK

PLANNING

CLIENT

ALANA

PROJECT

GROVE COTTAGE
WREXHAM LL13 0PF

TITLE

TWO STOREY GARAGE
PROPOSED FIRST FLOOR

SCALE @ A1	DATE	DRAWN	CHECKED
1:20	08.11.2022	ER	GB

PROJECT No.	DRAWING No.	REVISION
N/A	(20) 03	C