



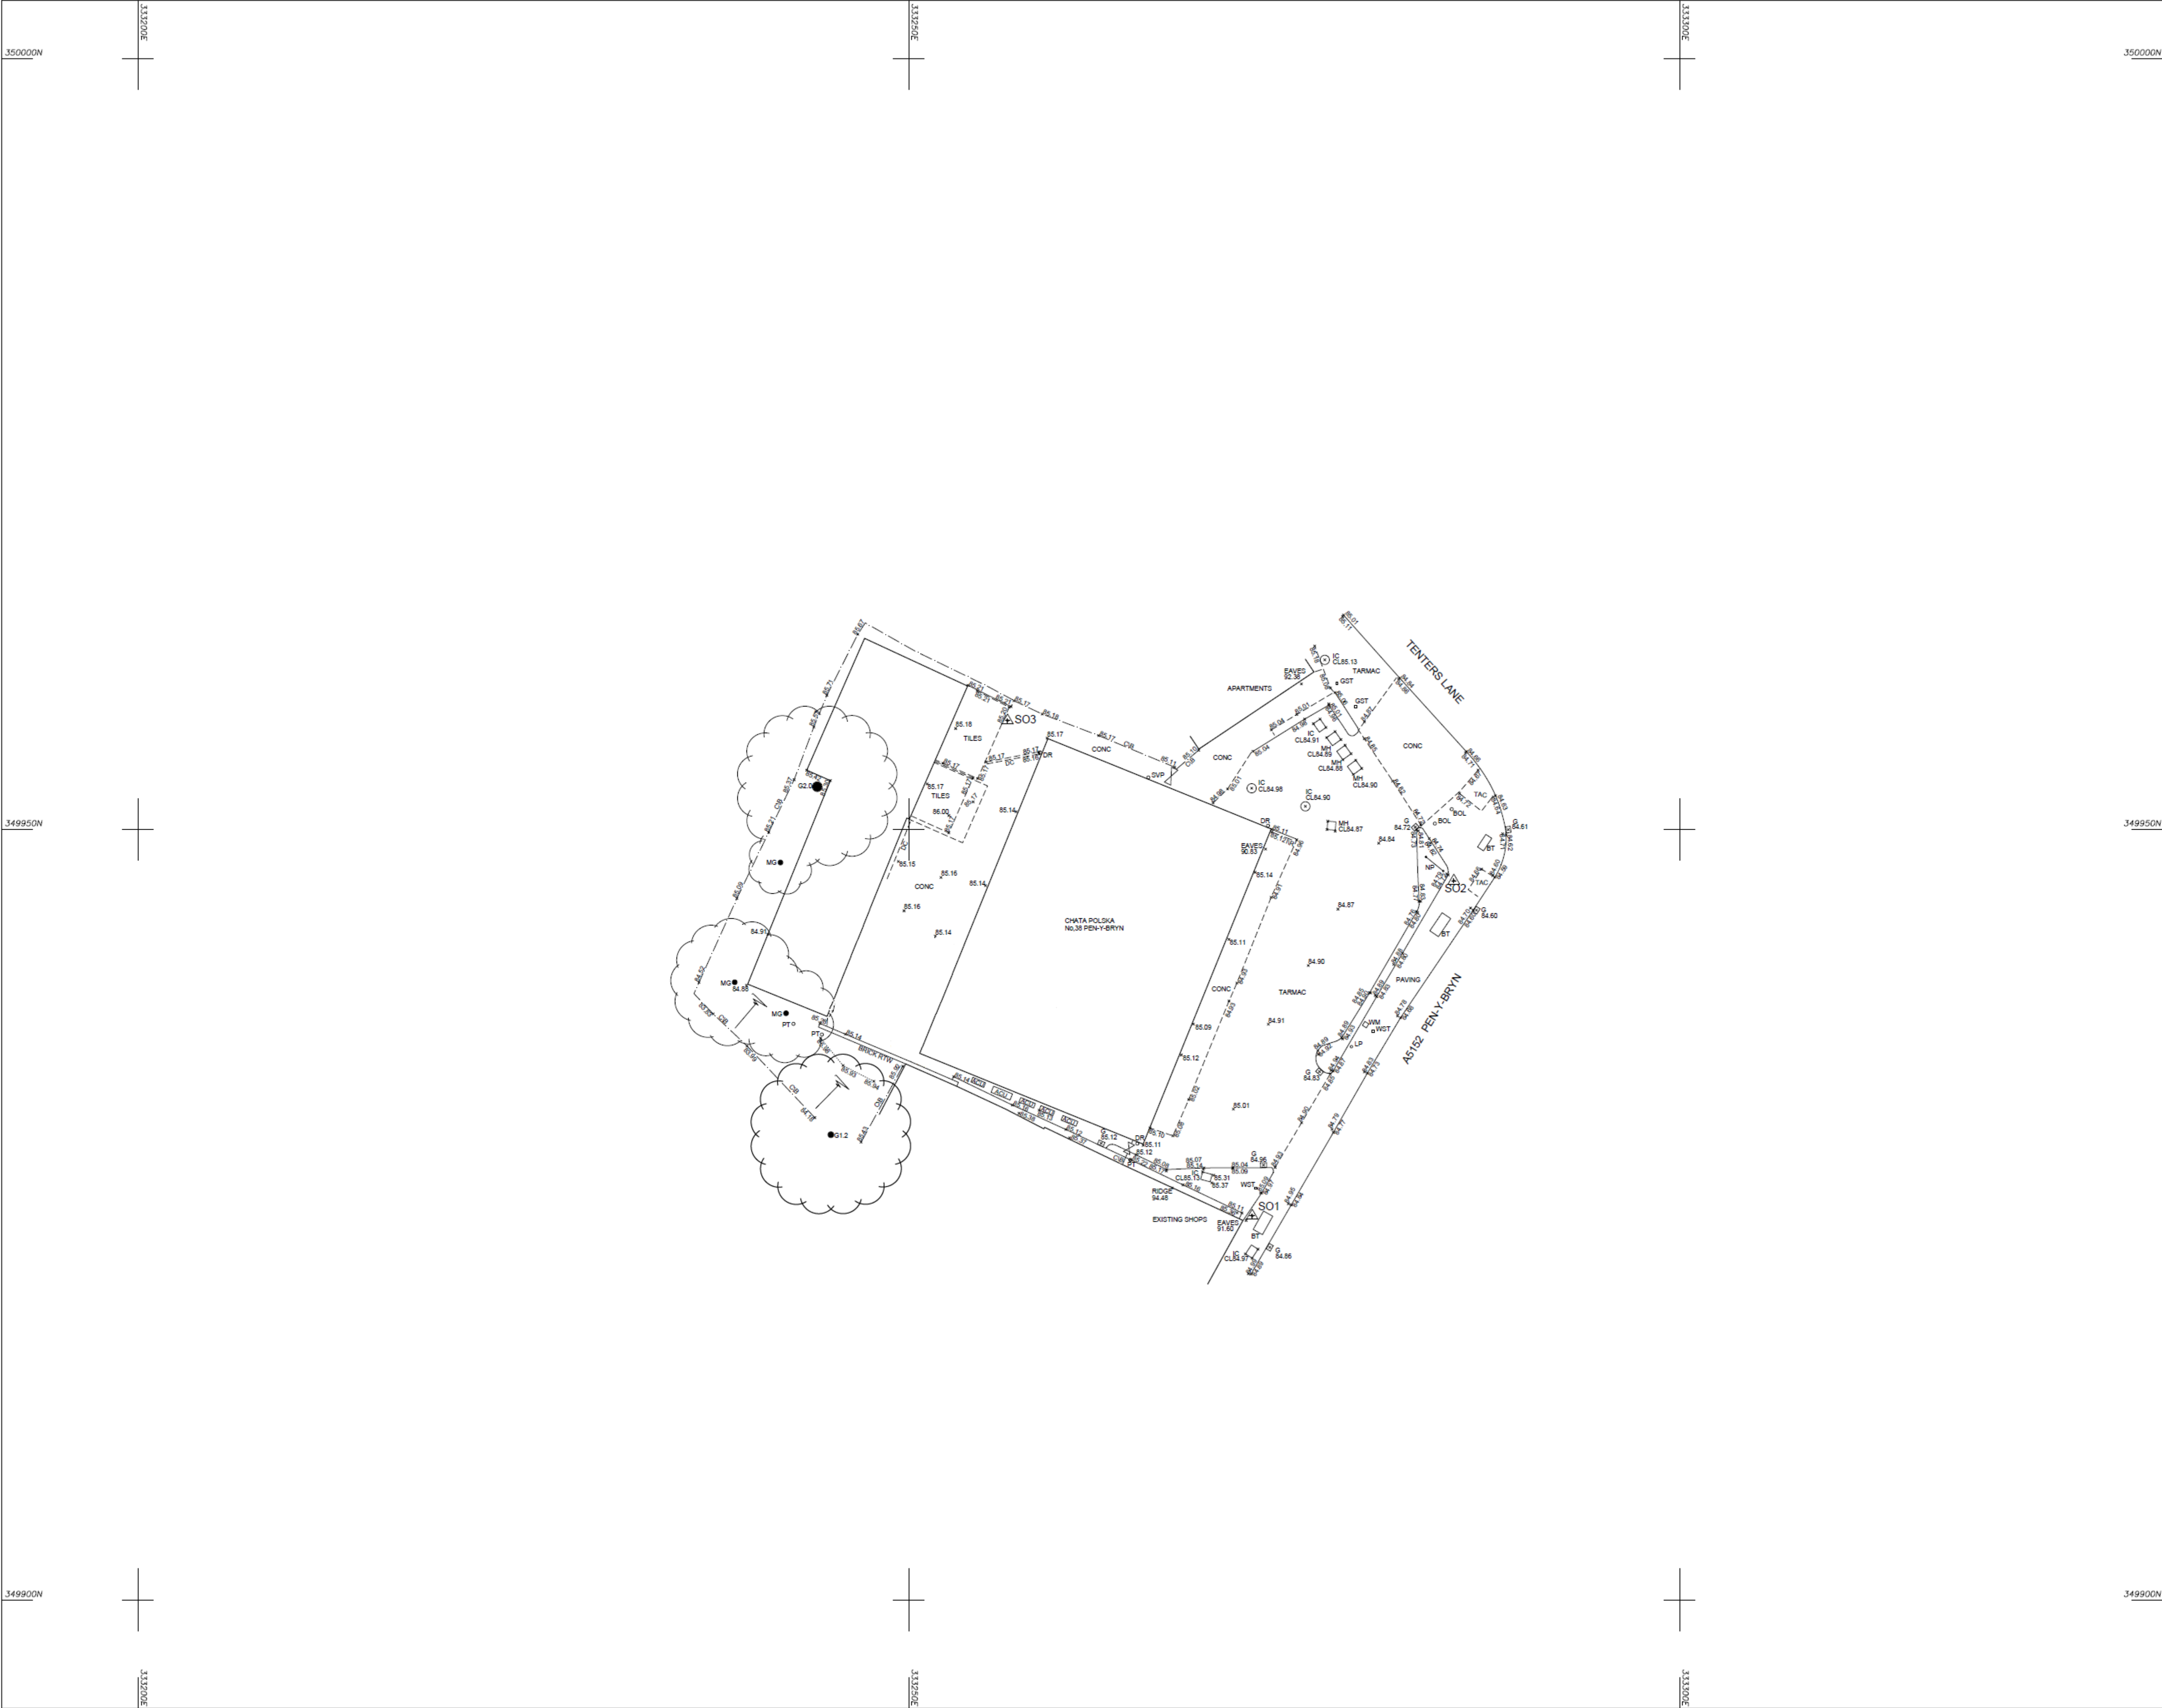

© Survey Operations Limited 2020
Reproduction in whole or in part by any means
is prohibited without the prior permission of
Survey Operations Limited.

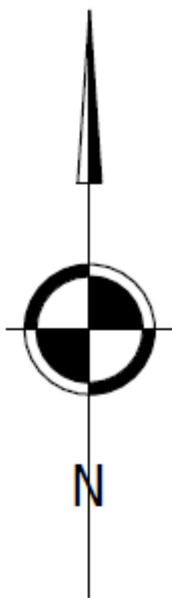

Note:
The survey is plotted on a plane local
Grid. Orientation to National Grid.
All levels relate to Ordnance Datum,
achieved using the
OS National GPS Network.

Survey Control Markers established for
Mapping purposes only and should not be
used for Construction without the written
approval of Survey Operations Ltd.

SURVEY STATIONS			
Name	Easting	Northing	Height
S01	333272.27	349924.91	84.97
S02	333285.35	349946.65	84.70
S03	333256.40	349957.03	85.17



Smith Street, Skelmersdale, Lancs. WN8 8LN
Tel: 01695 725662 Fax: 01695 51816
Email: mail@survops.co.uk - www.survops.co.uk

Client
NORTHOLD GROUP

Drawing Title
Topographical Survey of Land at:
38 Pen-y-Bryn
Wrexham

Scale(s)	1:200	Surveyor	MS
Date	SEP 20	Drawn	PM
Job Number	20I007	Checked	MG

Sheet Size & Drg Number & Revision
A1 20I007/001A