


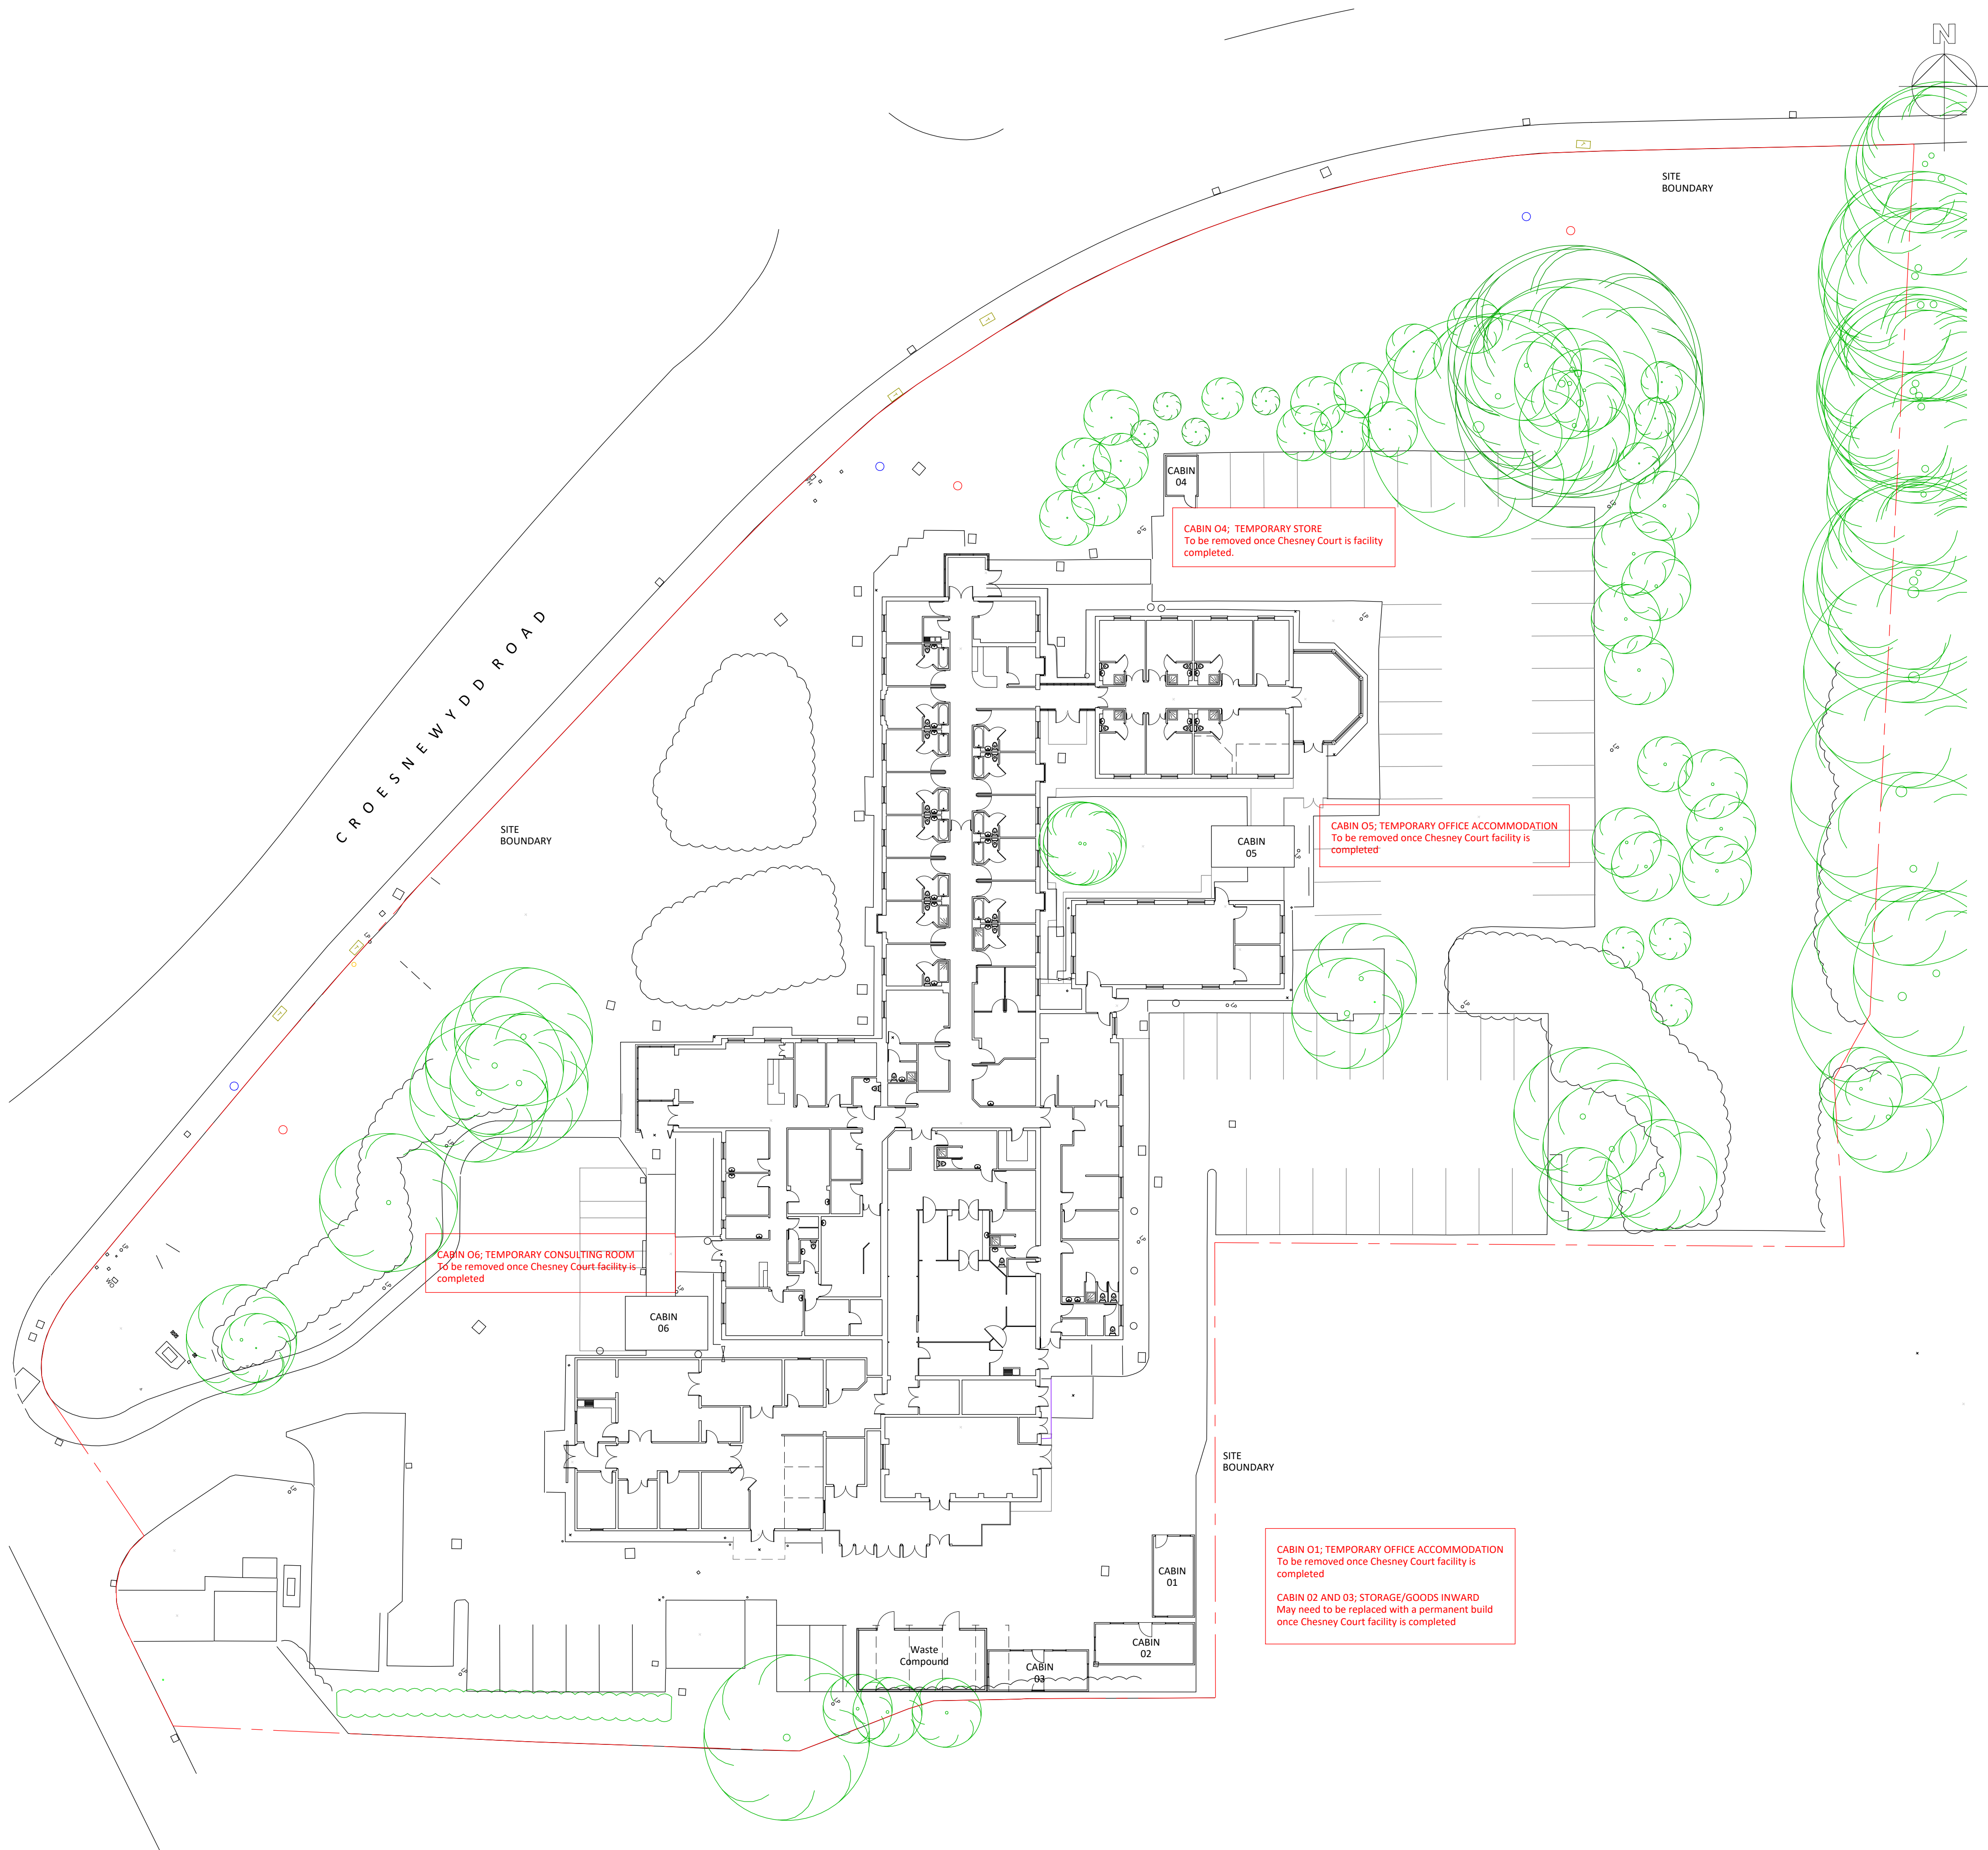

BLOCK PLAN
Scale 1:500

P02	Cabin 04 note rev'd	KOH	11.01.22
P01	Initial Issue	KOH	10.01.22
REV	DESCRIPTION / BY / CHK / APP	DATE	
RIBA PLAN OF WORK 2013 WORKSTAGE		LEVEL OF MODEL DEFINITION (LOD)	

PURPOSE OF ISSUE - FIT FOR ... APPROVAL


Spire Yale Hospital


lawray architects
penseiri

CARDIFF: 020 2052 8410
LONDON: 0207 138 3560
WREXHAM: 01978 357 887
www.lawray.co.uk

CLIENT
SPIRE YALE HOSPITAL, WREXHAM

PROJECT TITLE
PROPOSED TEMPORARY BUILDING

DRAWING TITLE
CABIN STRATEGY

DATE	SCALE @ A1	DRAWN	CHECKED	APPROVED
10.21	1:500/1:100	KOH	...	...

PROJECT No.	DRAWING No.	PROJECT - ORIGINATOR - ZONE - LEVEL - TYPE - ROLE - CLASS NUMBER	REV
19604	SYH-LAW-X-X-DR-A-900004		P2