


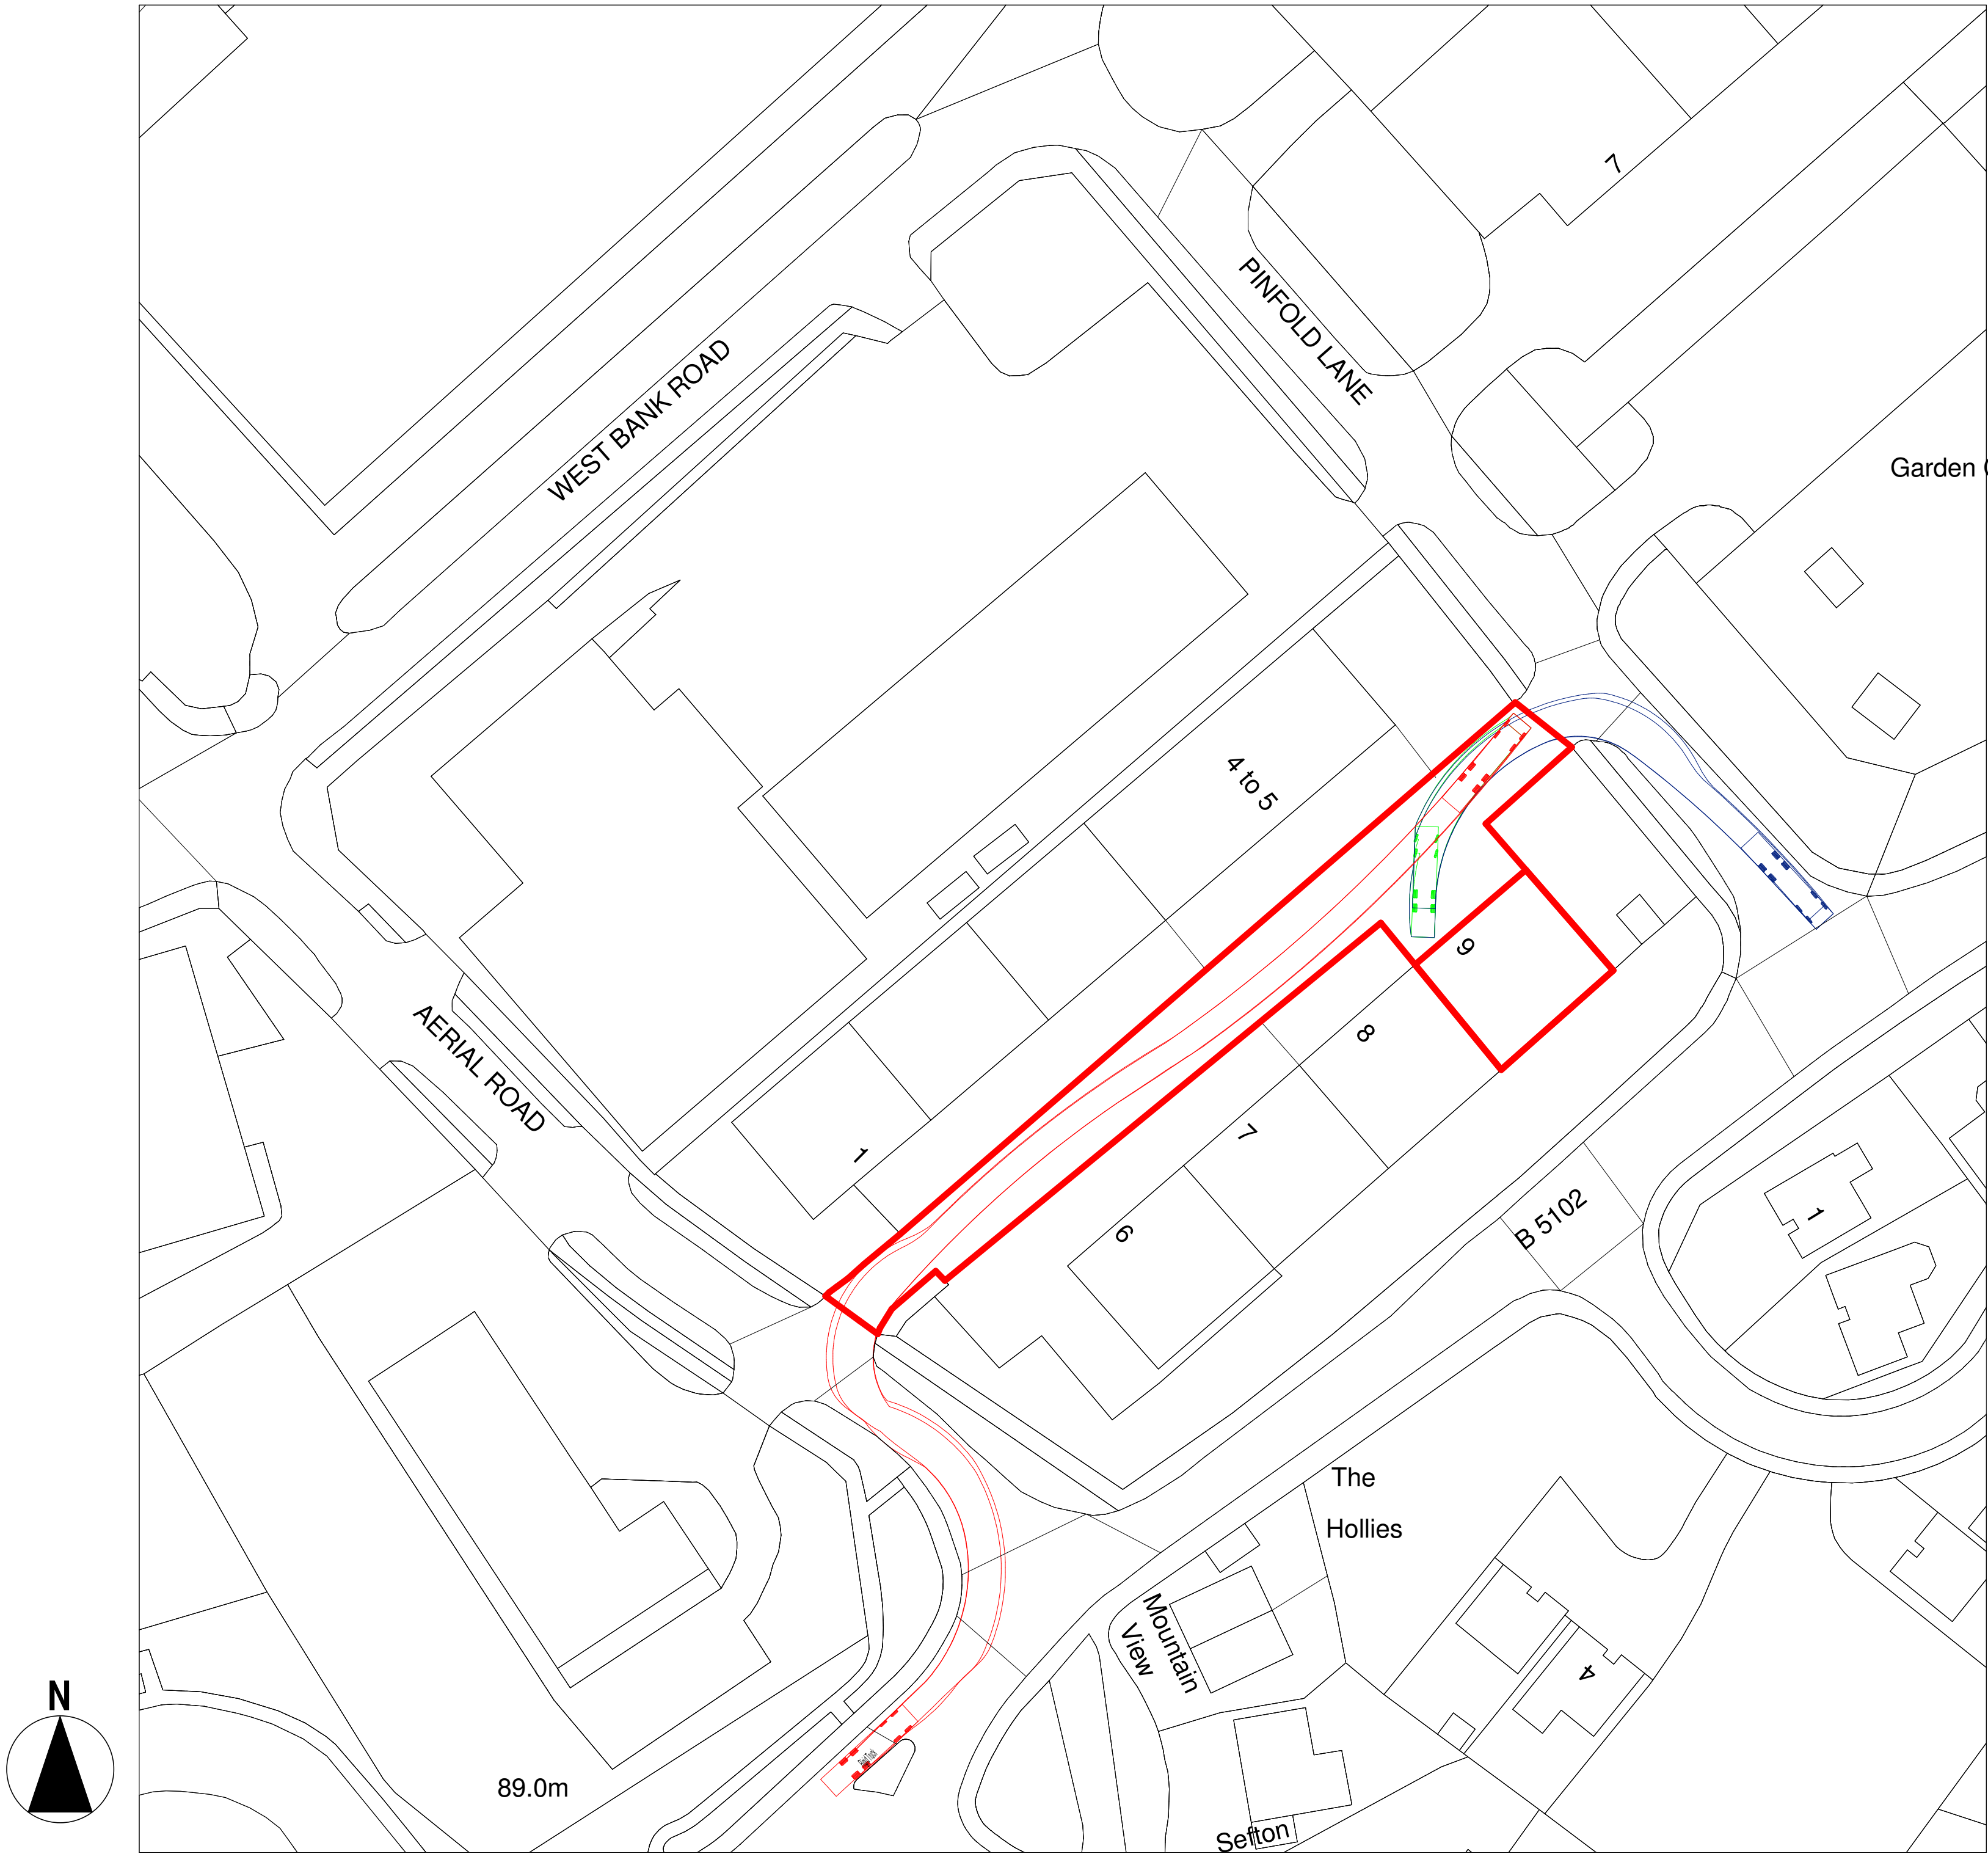

PROPOSED VEHICLE TRACKING PLAN
SCALE 1 : 500

© CROWN COPYRIGHT AND DATABASE RIGHTS 2022. OS 100047474

DELIVERY LEGEND

RED DENOTE LORRY DRIVING IN
GREEN DENOTE LORRY REVERSING
BLUE DENOTE LORRY DRIVING OUT

DELIVERIES WILL BE COMPLETED VIA HGV
VEHICLE

REVISIONS	DATE	INIT
-----------	------	------

ISSUED FOR
PLANNING

DRAWING PROJECT
UNIT 9 LLAY ROAD INDUSTRIAL ESTATE, WREXHAM, LL12 0TU

DRAWING TITLE
PLANNING

PROPOSED VEHICLE TRACKING PLAN

CLIENT
SCREWFIX DIRECT LIMITED

DRAWN BY EF	CHECKED BY CG	SCALE 1 : 500@A1	DATE 26.10.2022
----------------	------------------	---------------------	--------------------

DRAWING NUMBER
6817-SF_LLAY-RIL-00-XX-DR-I-0025-TRACKING-P3

SCALE BAR @ 1:500

0

10m

50m

RI

REGISTERED IN ENGLAND & WALES NO. 3678965
VAT REGISTRATION NO. 723652246
GEORGE SMITH WAY, LUFTON 2000 BUSINESS PARK, YEovil, SOMERSET, BA22 8QR
01935 422700
design@resolutioninteriors.com
www.resolutioninteriors.com

COPYRIGHT OF THIS DRAWING IS RESERVED BY RESOLUTION INTERIORS LIMITED. THE DRAWING IS ISSUED ON THE CONDITION THAT IT IS NOT COPIED, REPRODUCED OR DISCLOSED TO A THIRD PARTY WITHOUT CONSENT