


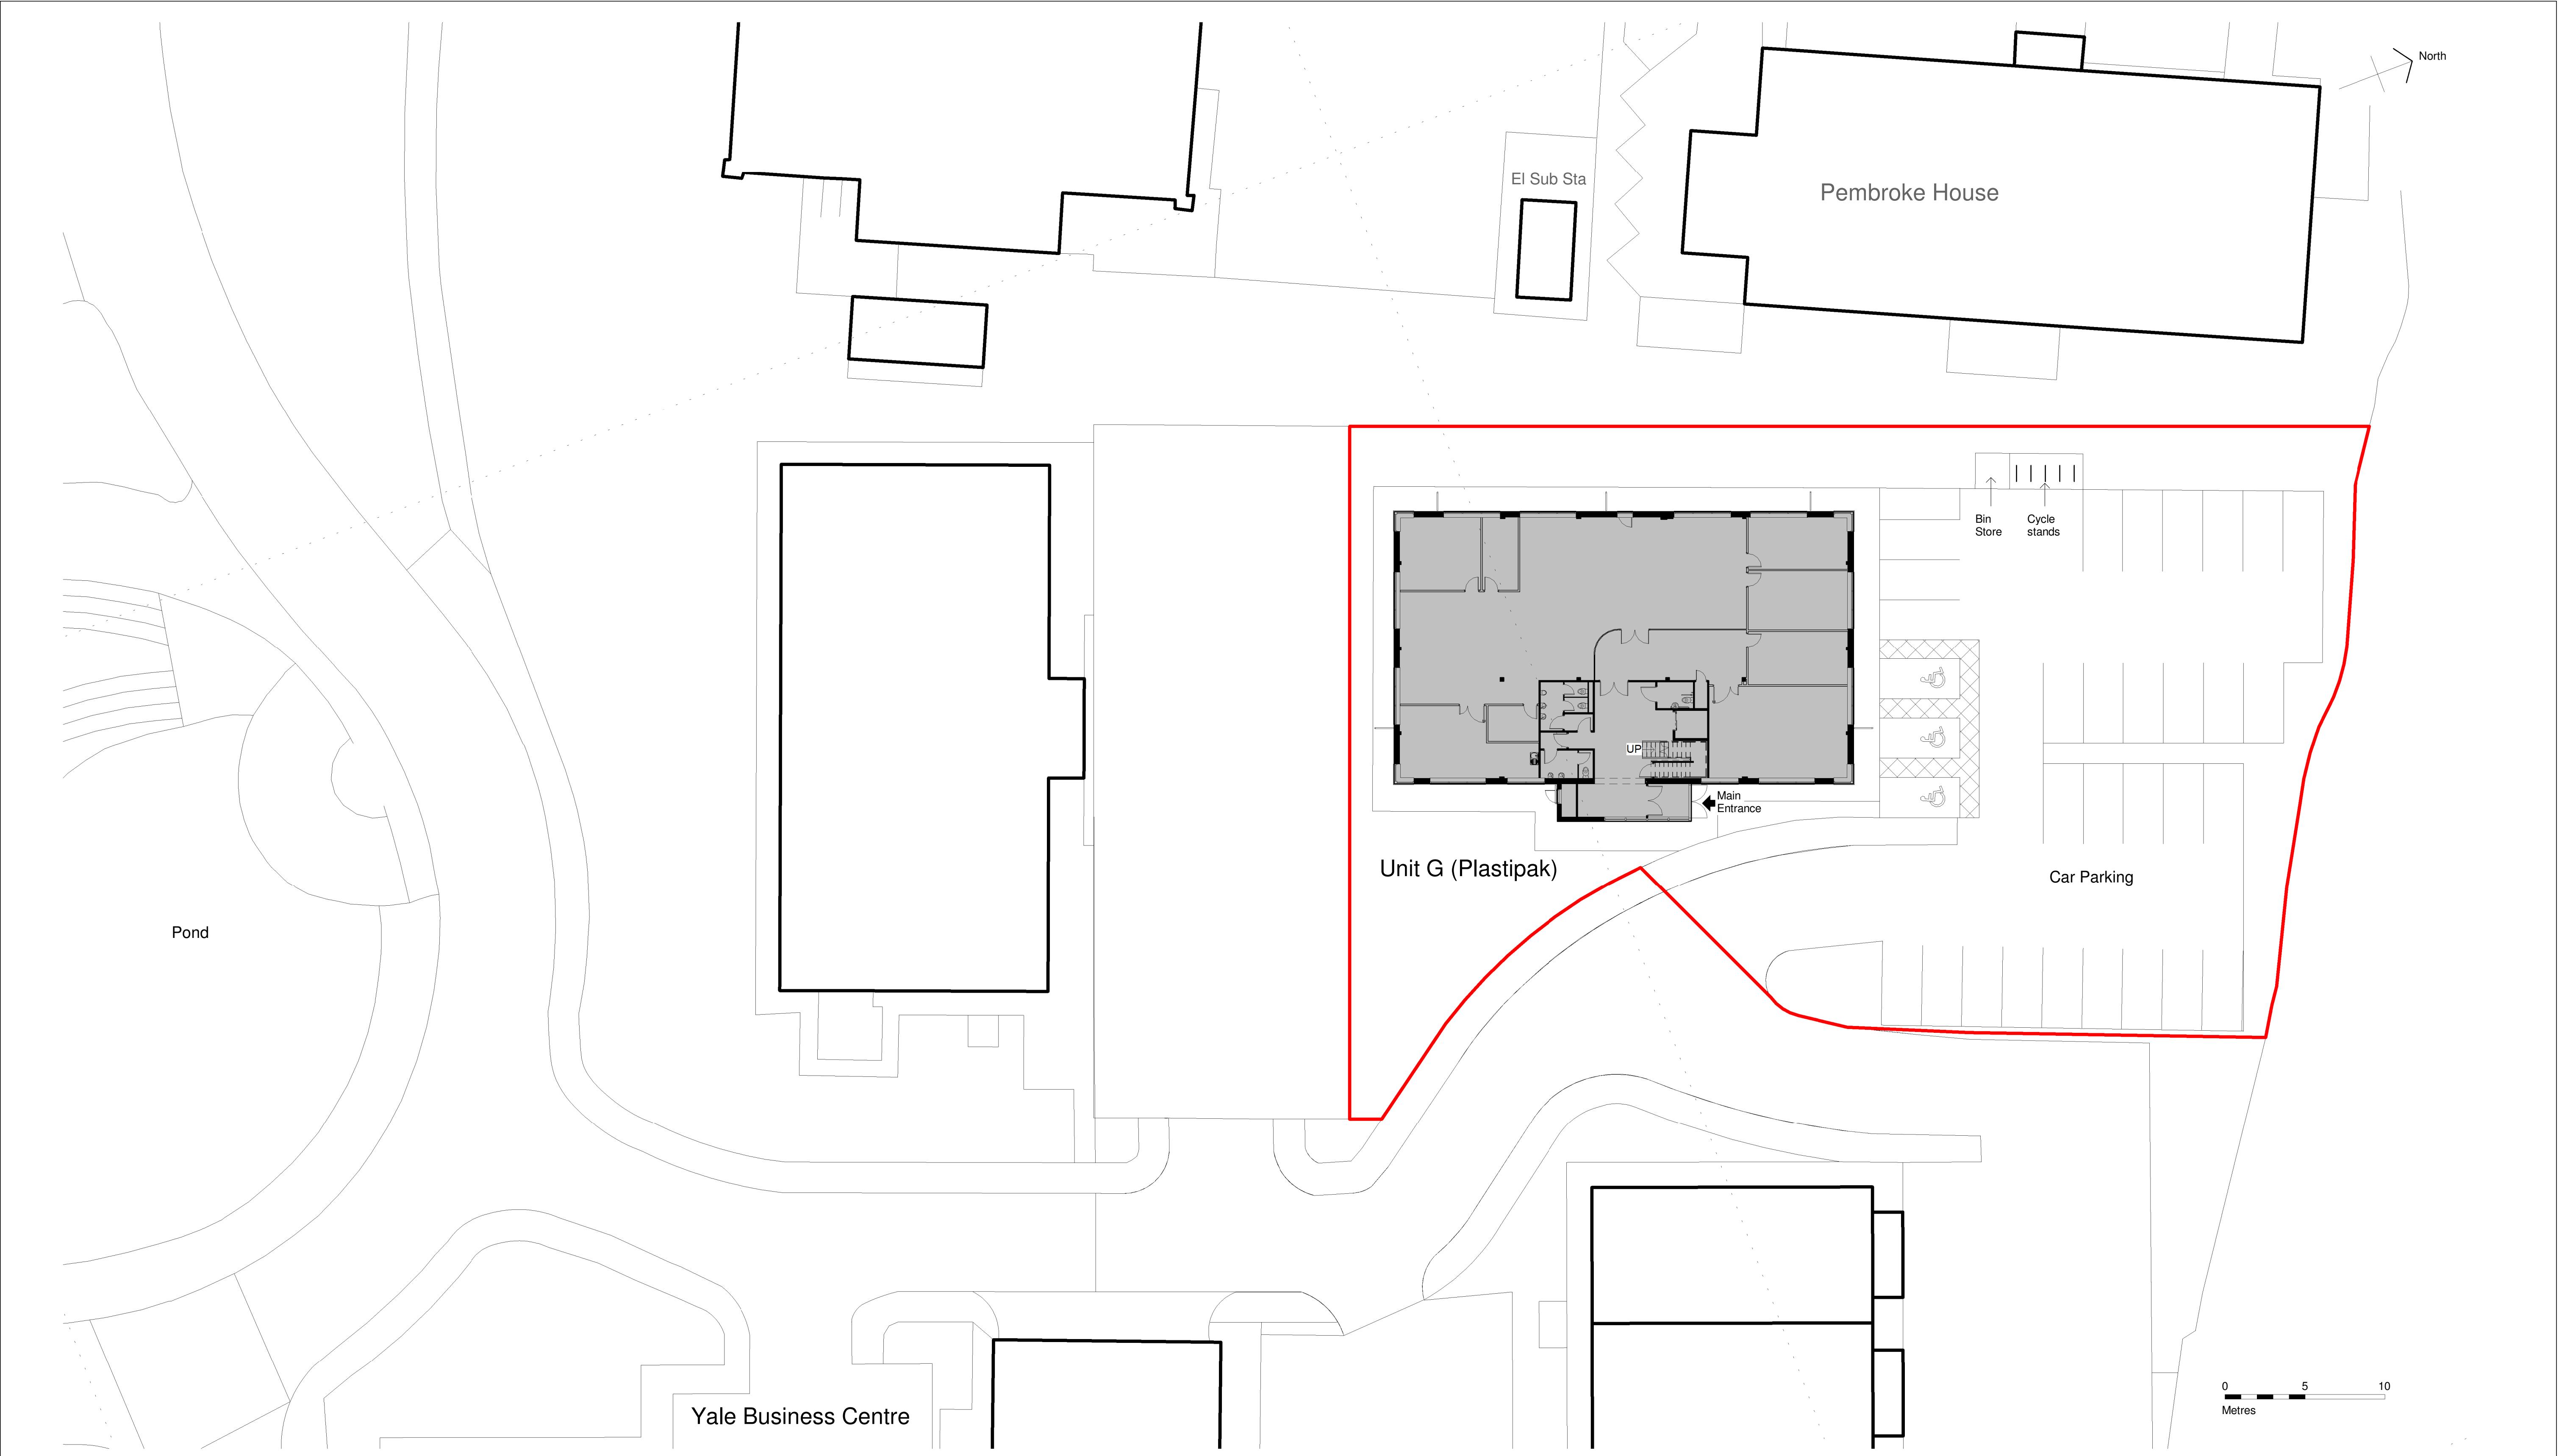

© Mistral Building Solutions Ltd. APPROVAL MISTRAL ARCHITECTS & SURVEYORS Architecture Surveying Project Management The Old Telephone Exchange, Brassknocker Street, Magor NP26 3EG T. 01633 880666 F. 01633 881004 e.mail: info@mistralbuilding.co.uk web: www.mistralbuilding.co.uk						No. Description Date </		
---	--	--	--	--	--	--	--	--