


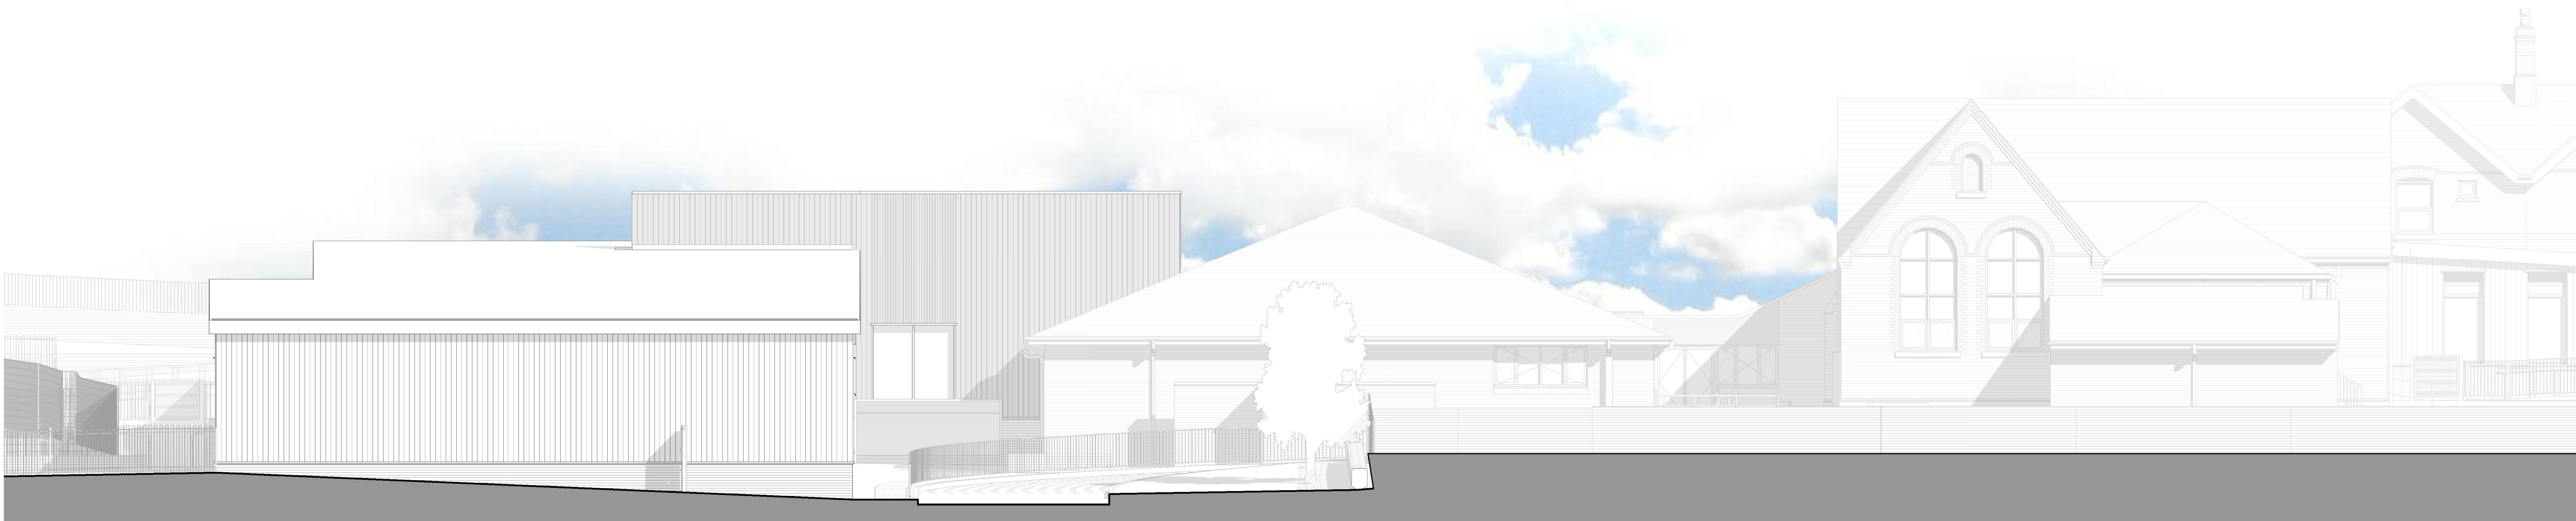


1 LPA_Elevation_01
Scale: 1 : 100



2 LPA_Elevation_02
Scale: 1 : 100

Legend | Elevations Materials Key



	Element Wall Product Cement Fibre Board Cladding Type 1 Finish Mid-Grey		Element Louvre Product Louvred Panel Finish RAL 7012 Basalt
	Element Wall Product Cement Fibre Board Cladding Type 1 Finish Dark-Grey		Element Signage Product Aluminium Signage Finish Stainless Brushed
	Element Wall Product Cement Fibre Board Cladding Type 2 Finish Mid-Grey		Element Flashing and Coping Product Aluminium Flashing Finish RAL 7012 Basalt
	Element Wall Product Cement Fibre Board Screen Finish Mid-Grey		Element Roof Finish Product Single Ply Membrane Finish Dark Grey
	Element Wall Product Facing Brickwork Finish Black/Grey Stretcher Bond Mid-Grey Mortar		Element Curtain Wall Door Window Product Aluminium Frame Curtain Wall Finish RAL 7012 Basalt
	Element Wall Product Colour-through Render Finish Light Blue		

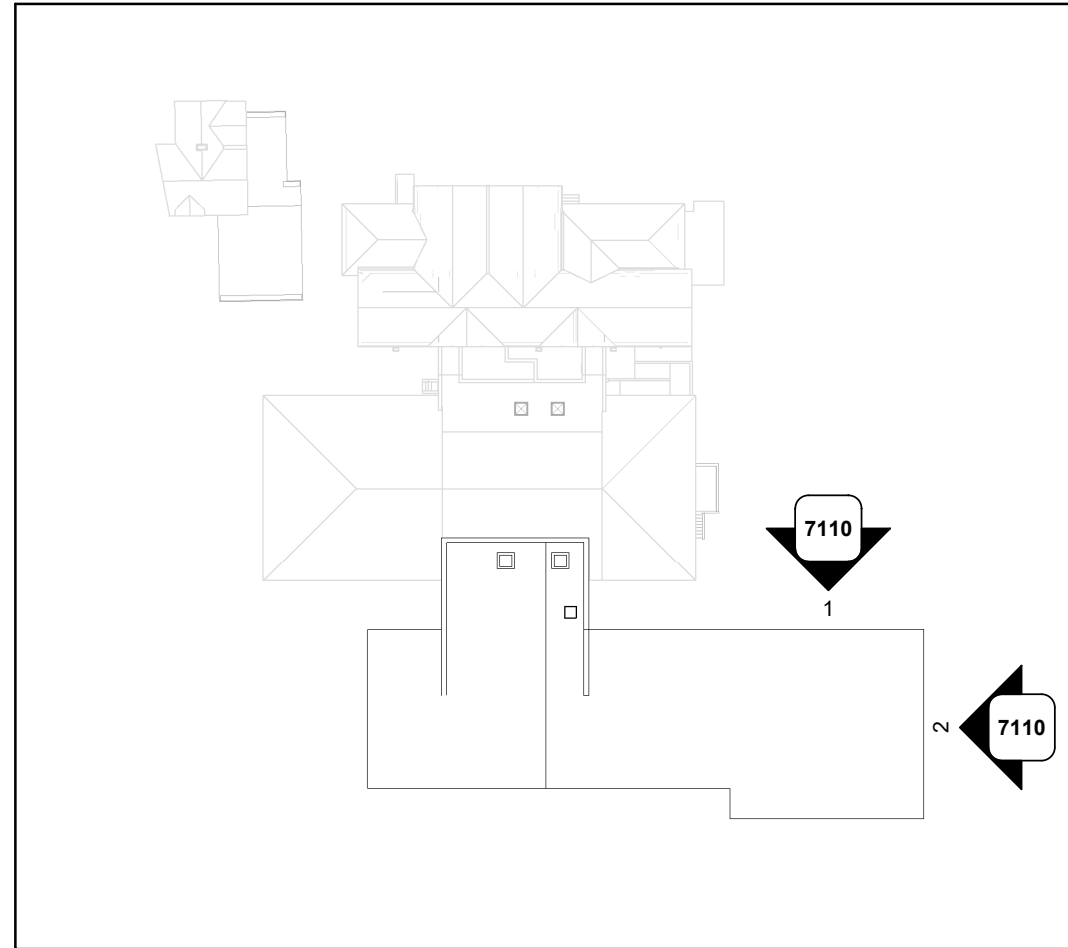

Scale
0 1 2 3 4m
1:100 @ A1

Notes
Figured dimensions are to be used in all cases.
Dimensions should not be scaled from drawing unless for planning application purposes.
All existing dimensions should be checked on site before commencement of the work.
Land Registry and ownership boundaries are produced by Studio KMA using all available information. Studio KMA cannot be held responsible for scale discrepancies if plans supplied by others.
Any discrepancies in dimensions should be clarified with the Architect at the address below prior to commencement of the work.
No deviation from this drawing will be permitted without the prior written consent of the Architect.
This drawing is to be read in conjunction with the relevant Mechanical and Electrical drawings.
This drawing is to be read in conjunction with the relevant Structural Engineer's drawings. Structural calculations are recommended.
This drawing is to be read in conjunction with the relevant Fire Safety drawings.
Please note that the use of any quantification data is done so at the user's own risk.
This drawing is the copyright of Studio KMA and is to be returned to the Architect on completion of the contract. This drawing shall not be reproduced without the written permission of Studio KMA.

Revision Notes				
Rev.	Date	Revision Description	Drawn	Checked
P1	21-08-31	Final issue of drawing	PAF	PAF

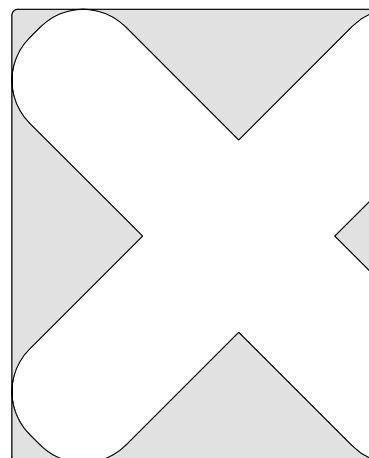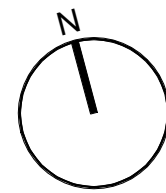

Project Name
Ysgol Yr Hafod
Johnstown Rusbon Road

Drawing Title
Statutory_LPA_Extension_
Elevations_Proposed_01

Drawing Number
HAF-KMA-02-ZZ-DR-A-7110

Project Number
T0978

Drawn by
JSH

Authorised by
PAF

Date
21-08-31

Studio KMA
4 Crown Court, Brunel Street, Oldham, OL1 1ET
T: 01462 872162
M: 07844 47000
E: info@studiokma.co.uk
www.studiokma.co.uk

STUDIO KMA