


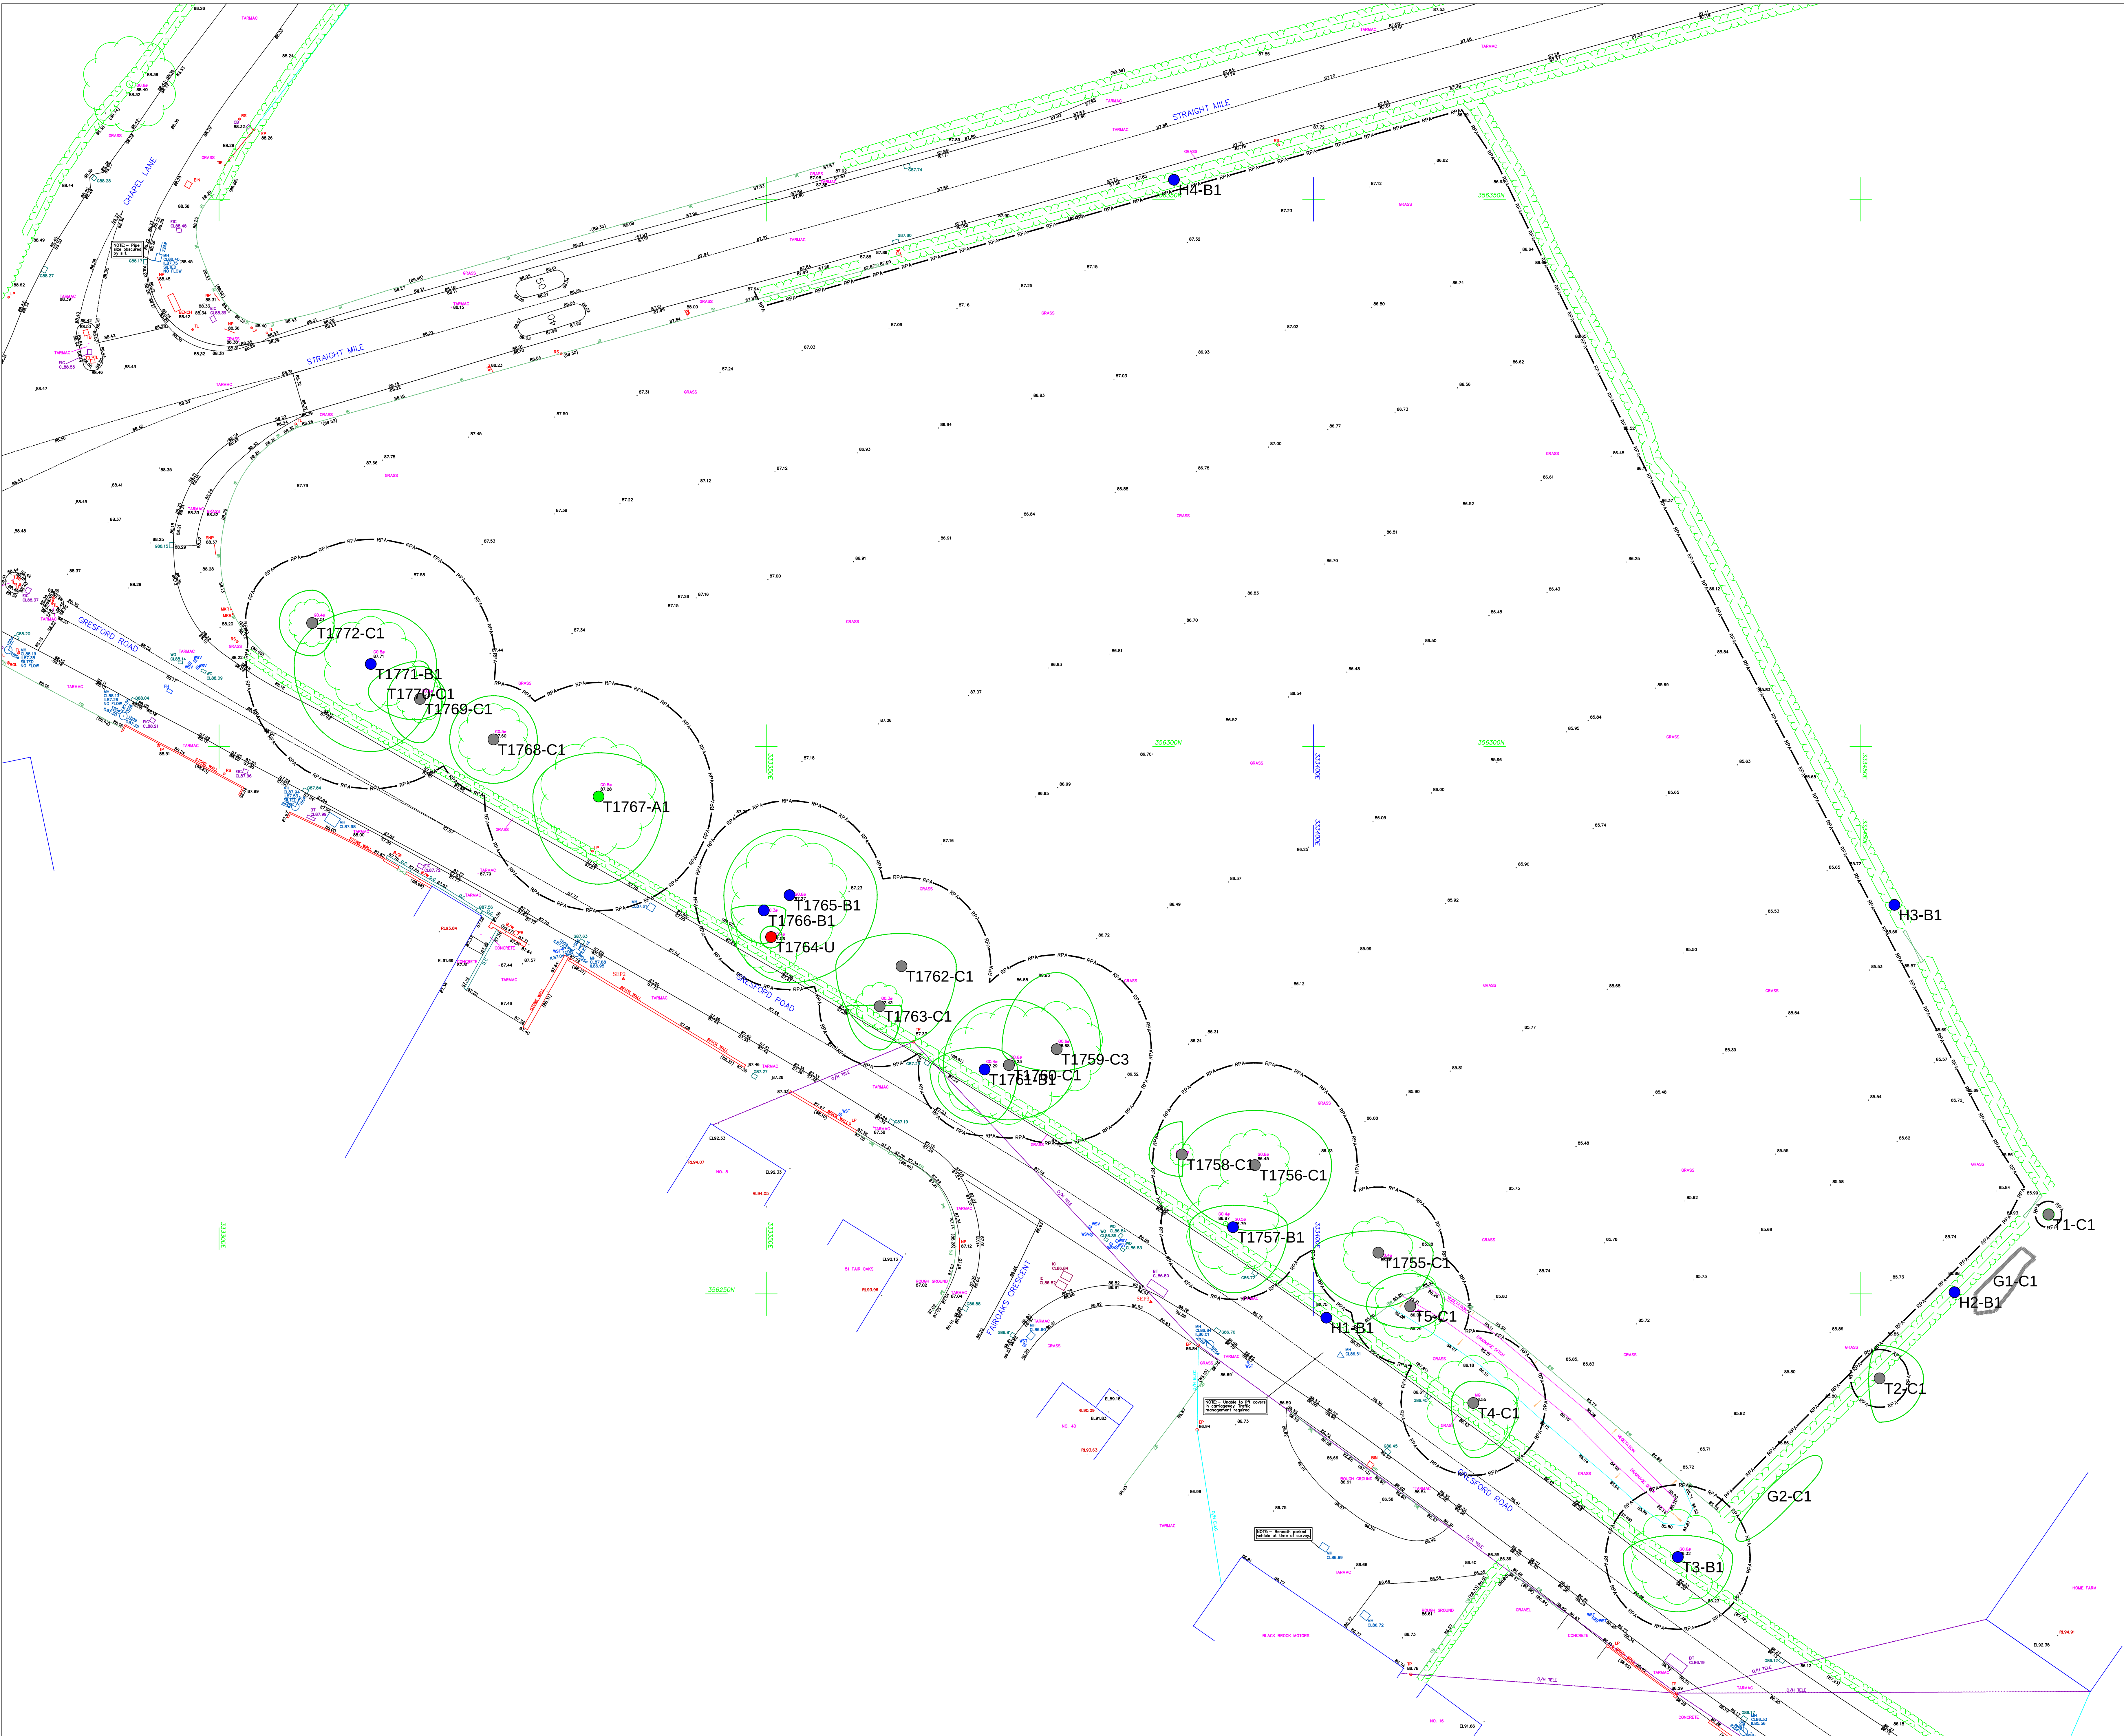

© ACS Consulting

AO

This survey has been conducted in the survey code detailed below with its accuracy commensurate with the indicated scale and showing the data to the nearest centimetre. The survey data is shown on the plan and is not to be used for any other purpose. The plan is not to be used for any other purpose. The plan is not to be used for any other purpose.

It is the responsibility of the client to ensure that the survey data is used for the purpose for which it was intended. The plan is not to be used for any other purpose. The plan is not to be used for any other purpose.

All data shown on the plan is the property of ACS Consulting and any other data shown on the plan is the property of ACS Consulting.

Arboricultural Legend

(where applicable)

Tree

Tree(s) of high quality and value (A)

Tree(s) of moderate quality and value (B)

Tree(s) of low quality and value (C)

Loss to condition

Hedge

Foliage

Survey Station

Spot Level
±50.00

Building

Gate

Root Protection Area
RPA

Top of Bank

Bottom of Bank

Contours
25.00

Photo Position
(& orientation)

General Notes

1. Tree canopies have been measured and plotted at their cardinal points for clarity and presentation purposes.

2. The location and attributes of off-site trees have been approximated unless otherwise stated.

3. The Root Protection Area (RPA) is a layout design tool indicating the minimum area around a tree deemed to contain sufficient roots and standing volume to maintain the tree's viability and where protection of the roots and soil structure is to be treated as a priority. (Refer to main report for further details)

4. Site traffic or obstructions encountered at the time of the survey may have resulted in arboricultural features being omitted or their attributes being approximated.

5. Tree works are to be undertaken by qualified contractors to BS3998:2010.

6. Trees are to be Risk Assessed for existing trees and data.

7. The arboricultural survey is based on the supplied topographical survey. The location of features shown has not been checked.

Survey Control

Sheet 1

A	APR 19	Trees re-surveyed	irm
Rev	Date	Description	CAD

Client

ALDI

ACS Consulting

Barnes Hill

Chesford Road

Walsley

WALSLEY

01924 784222

info@acsconsulting.co.uk

ACS Consulting

272 South Street

Chesford

CV3 4JN

01924 384 333

info@acsconsulting.co.uk

Arboricultural Survey

Gresford Road

Llay

Plotted Scale: A0@1:200

0.0 4.0 8.0 12.0m

Surveyor: IRM

CAD: SPT

Checker: IRM

Rev: A

Date of Issue: March 2019

ACS Ref No: ARB/3926/Y100