



Section A-A

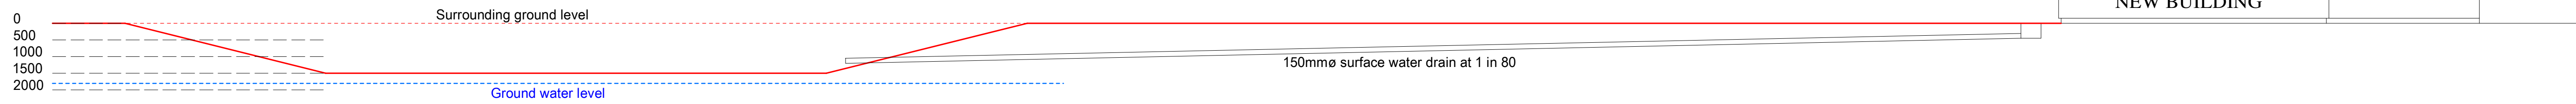

Section B-B

DRAINAGE DITCH

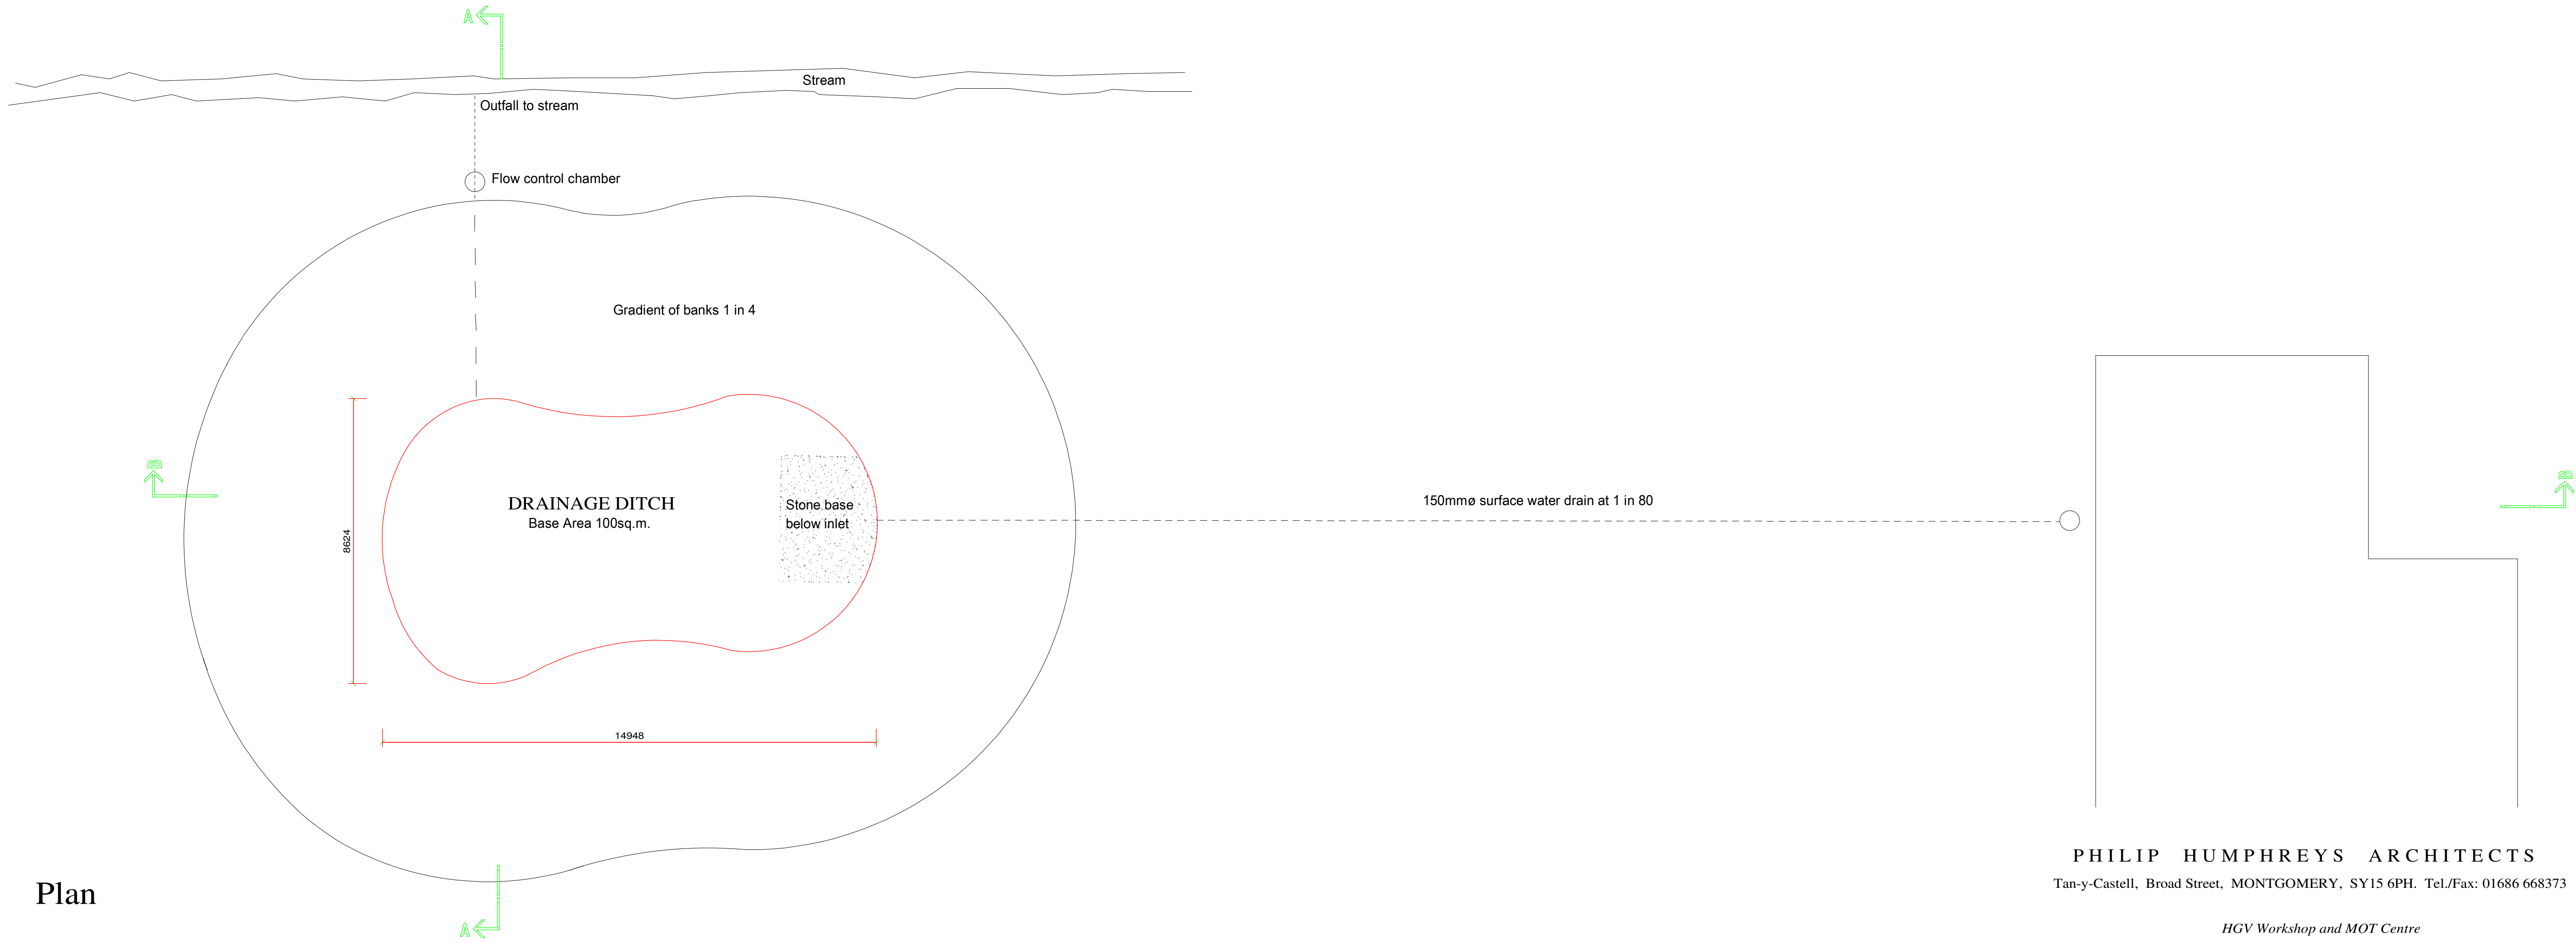

Plan

PHILIP HUMPHREYS ARCHITECTS
Tan-y-Castell, Broad Street, MONTGOMERY, SY15 6PH. Tel./Fax: 01686 668373

HGVS Workshop and MOT Centre