


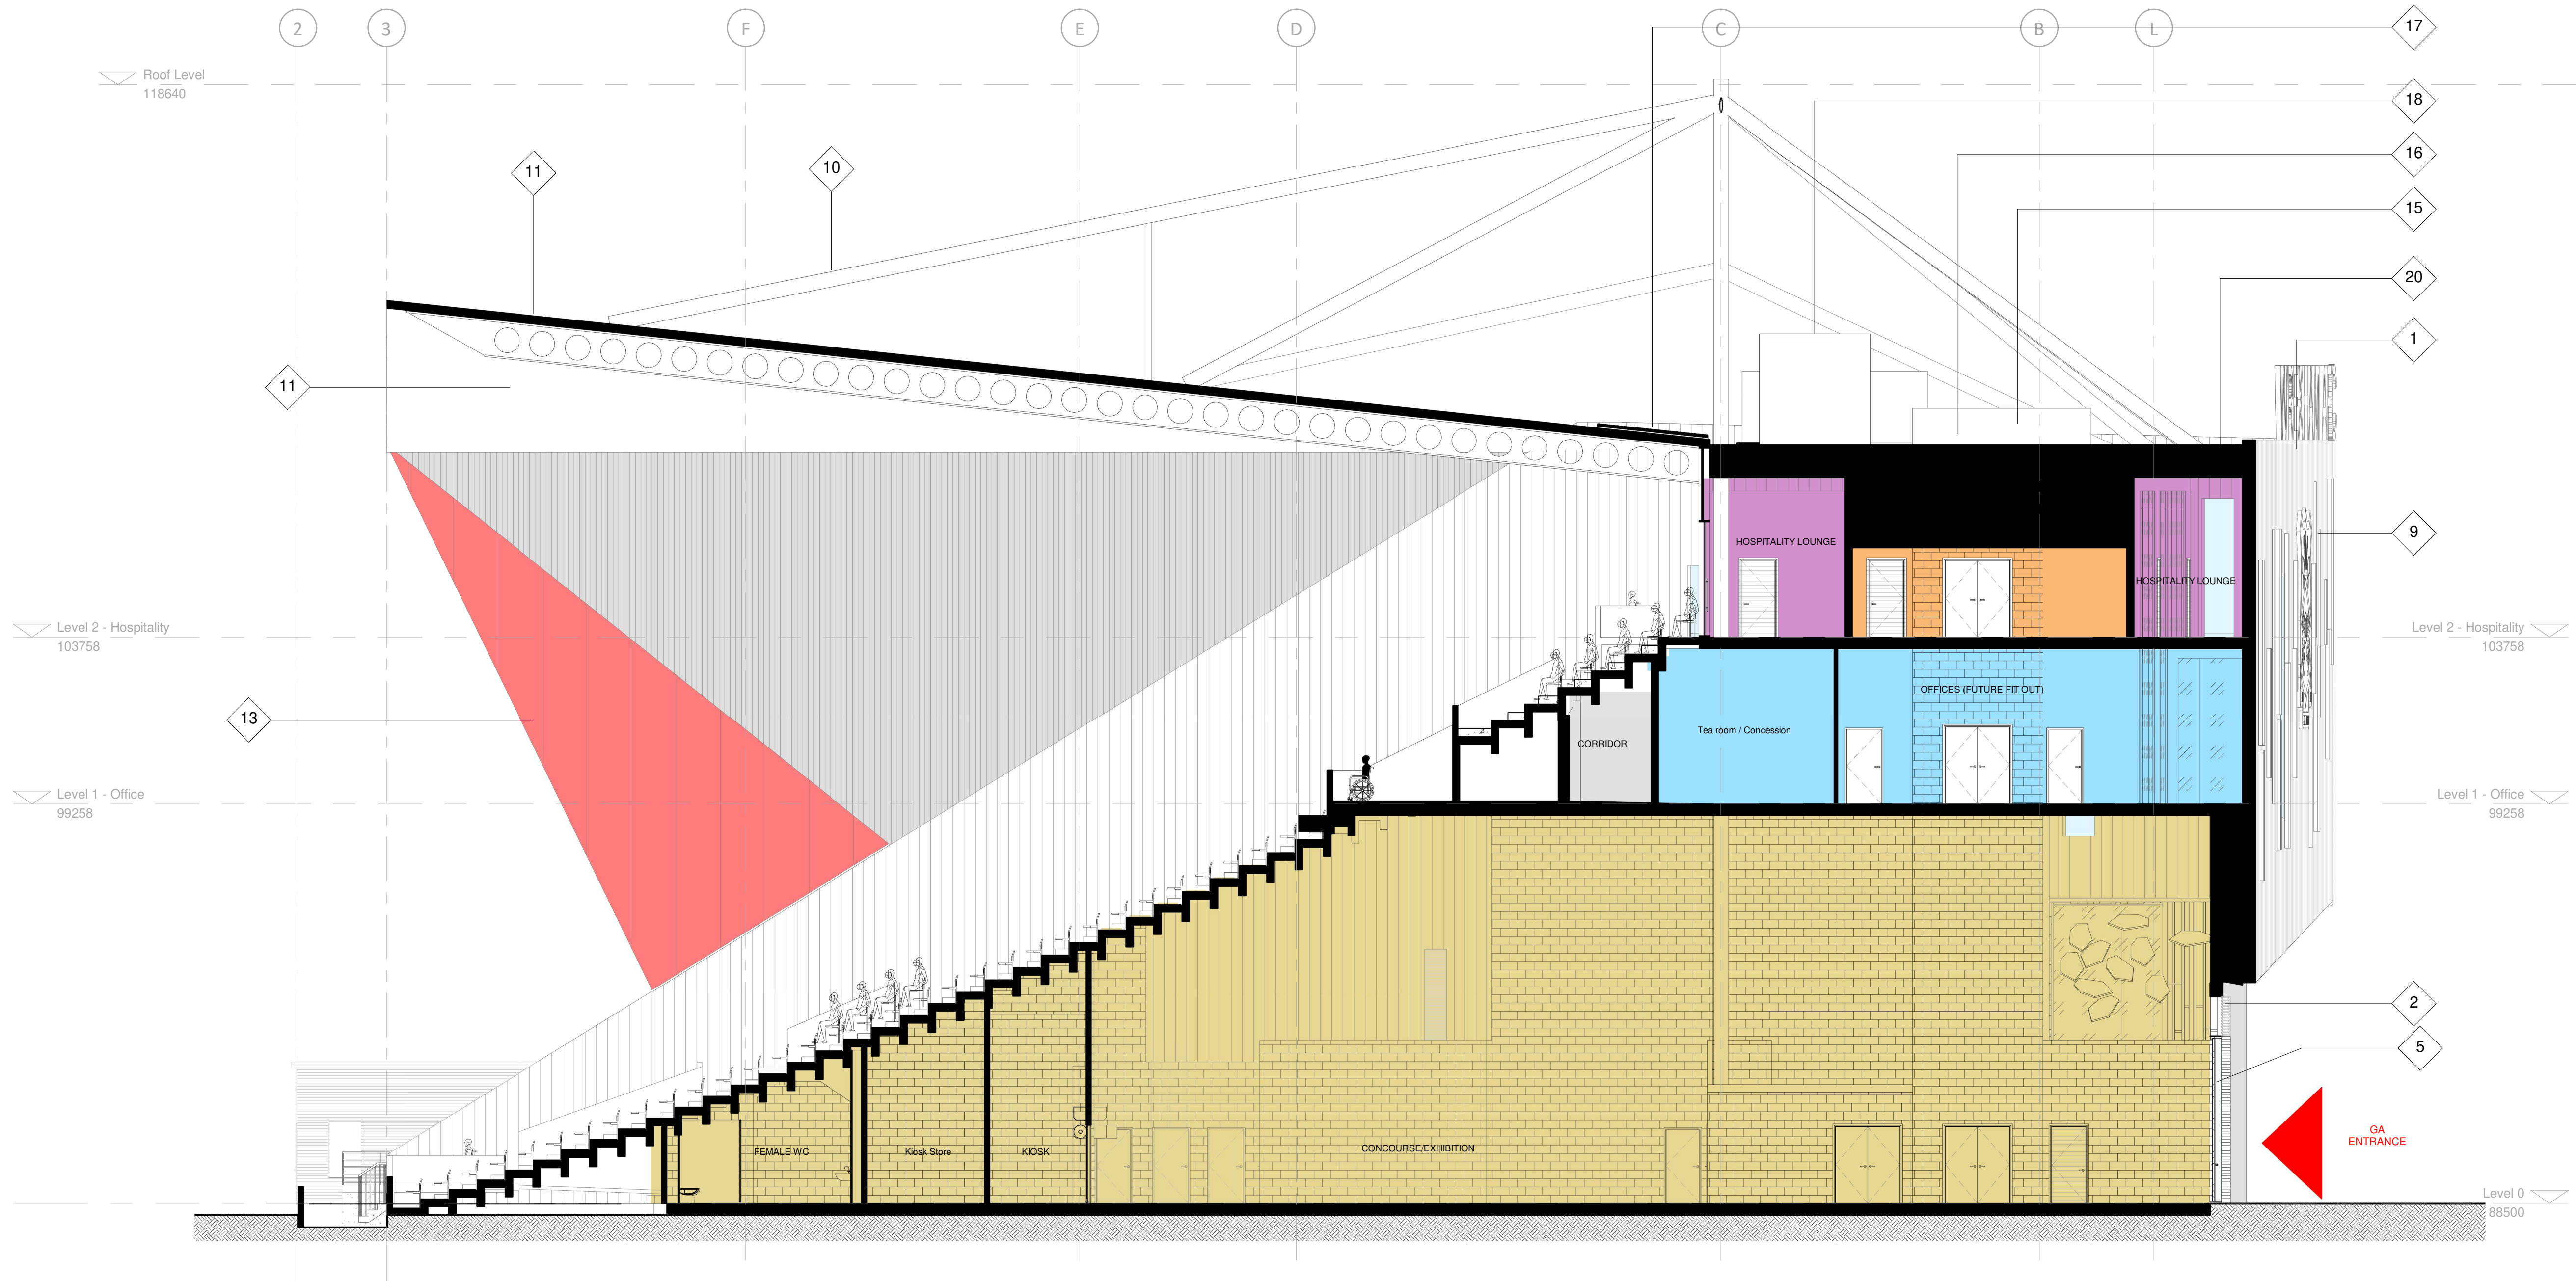

1 Cross Section - Seated Accomodation
1 : 100

EXTERNAL MATERIALS KEY NOTE

1. Metal Cladding consisting of metal cassettes with differing thickness to give coal like effect finished in dark grey
2. Local Red Brick
3. Curtain Wall with clear glass panels and intergral doors
4. Roller Shutter in same colour as cladding (dark grey)
5. Metal door in same colour as cladding (dark grey)
6. Metal Louver in same colour as cladding (dark grey)
7. Existing Rendered Boundary Wall
8. Metal louvered Door in same colour as cladding (dark grey)
9. Dark grey tinted glazing and spandrel panels
10. Painted Structural Steel (Col White)
11. Aluminium Roof Sheet
12. Indicative Signage (to sepearate application)
13. Red Polycarbonate Sheet
14. Green Roof
15. Head of Stair AOV
16. Access Hatch
17. PV Panels
18. Rooftop Plant
19. Metal Louvre - Col Dark grey
20. Blue roof with gravel finish

NOTES
All dimensions and levels to be checked on site
Any discrepancies are to be reported to the Architect before any work commences
This drawing shall not be scaled to ascertain any dimensions, work to figured dimensions only
This drawing shall not be reproduced without express written permission from AFL Architects Ltd.

DISCLAIMER
When this drawing is issued in CAD, it is an uncontrolled version issued for information only, to enable the recipient to prepare their own documents/drawings for which they are solely responsible.

SOFTWARE INTEROPERABILITY
AFL prepared this drawing using Autodesk REVIT Architecture.
AFL does not accept liability for any loss or degradation of any information held in the drawing resulting from the translation from the original file format to any other file format or from the recipients reading of it in any other programme.

By Department Legend

- CIRCULATION
- CONCESSIONS
- HOSPITALITY
- OFFICES
- SANITARY
- SPECTATORS

P7	04.08.22	WR	PLANNING ISSUE
P6	30.03.22	WR	PLANNING ISSUE
P5	27.06.22	WR	DRAFT PLANNING ISSUE
P4	13.06.22	WR	WIP Issue
P3	08.06.22	WR	Green/Blue Roof Updated
P2	25.05.22	WR	WIP ISSUE
P1	01.04.22	WR	First Issue

rev no.	rev date	rev by	description
project			

Kop Development

location

Racecourse Ground

Employer

client



AFL Architects

1st Floor
St Georges House
56 Peter Street
Manchester M2 3NQ

t: +44(0)161 236 6263
f: +44(0)161 236 6484

w: www.afl-architects.com
e: mail@afl-uk.com

twitter.com/AFLArchitects

key plan

AFL
architects

drawing title

GA, Cross Sections -

AFL job number	scale @ A1	drawn	WR	checked	JR
211509	1 : 100	rev date	04.08.22		

dwg purpose	status	rev
PLANNING	S2	P7

bim project origin zone level type role 5-digit no.
WRX-AFL-Z4-ZZ-DR-A-20130