


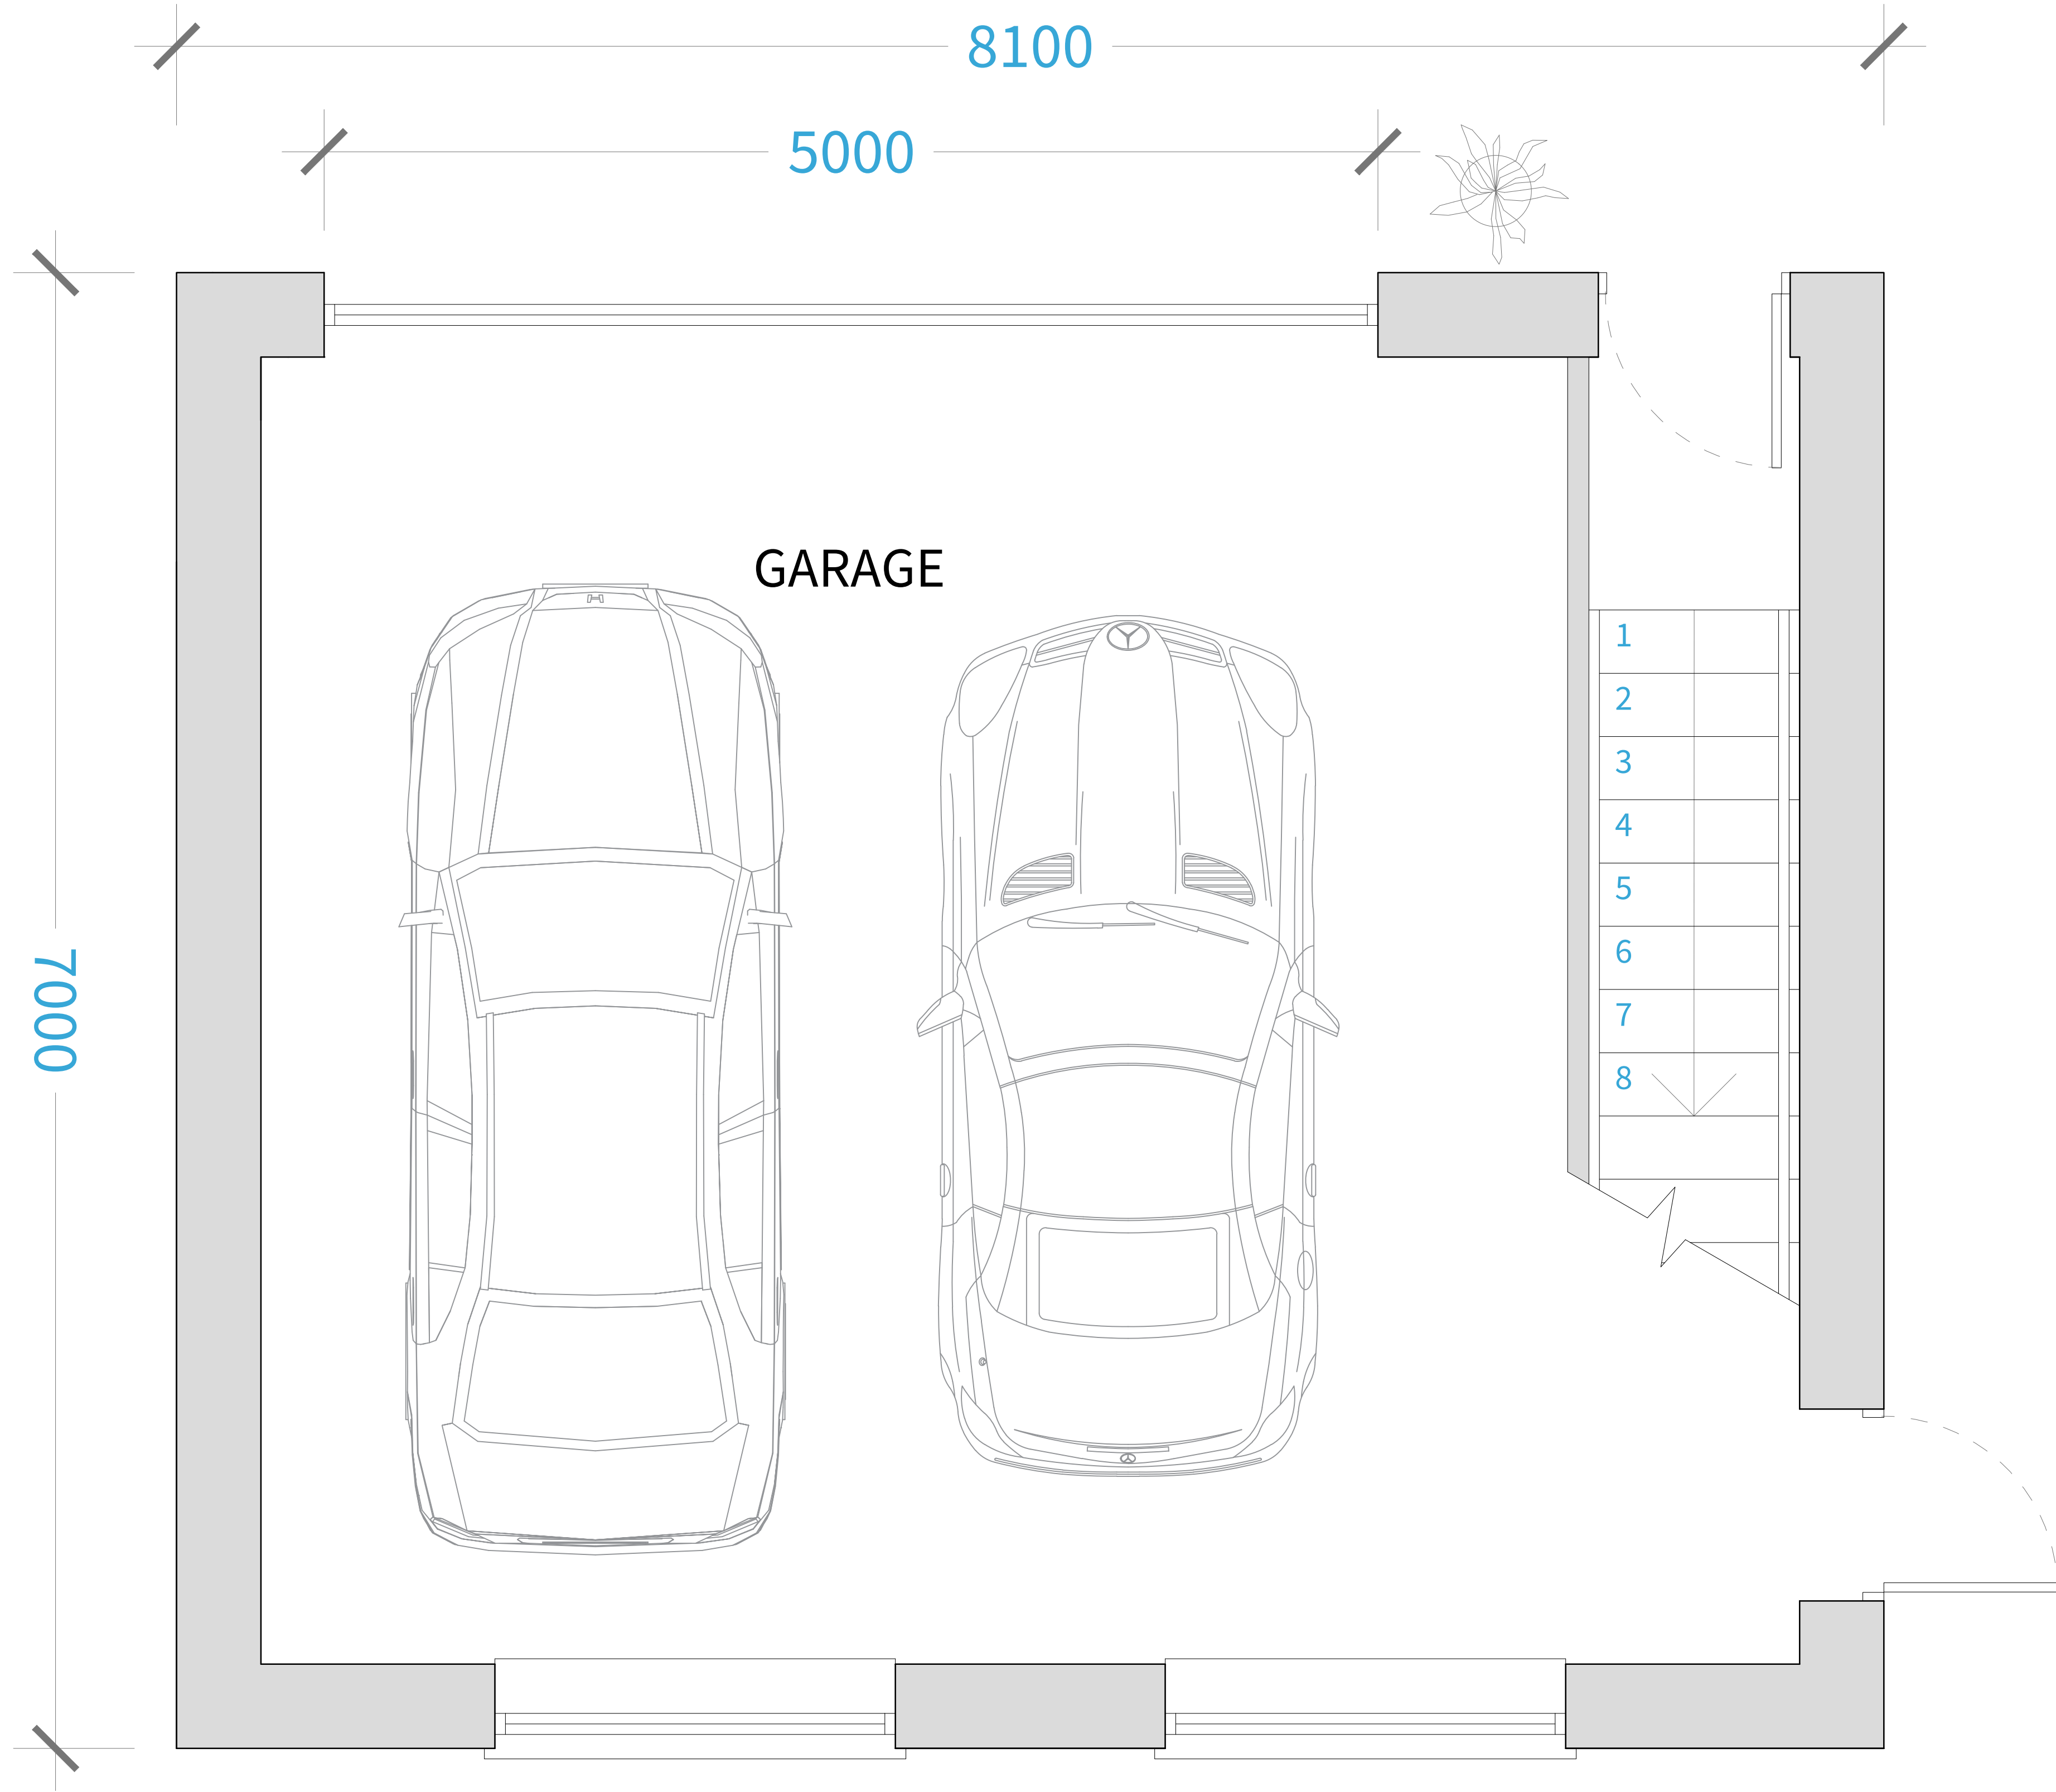

PROPOSED GROUND FLOOR (1:20)

Do not scale this drawing. Check all dimensions on site. This drawing to be read in conjunction with all relevant drawings. All work to be in accordance with Building Regulations and relevant British Standards. This drawing produced for use in this project only and may not be used for any other purpose. This drawing may not be reproduced without prior written agreement.

1:20

400 mm

1 M

2 M

C

Layout reconfigured.

08.11.22

ER

GB

B

PLANNING Issue

24.10.22

ER

GB

A

Initial Drawing Issue

21.10.22

ER

GB

REV

DESCRIPTION

DATE

BY

CHECK

CLIENT

ALANA

PROJECT

GROVE COTTAGE
WREXHAM LL13 0PF

TITLE

TWO STOREY GARAGE
PROPOSED GROUND FLOOR

SCALE @ A1

DATE

DRAWN

CHECKED

1:20

08.11.2022

ER

GB

PROJECT No.

DRAWING No.

REVISION

N/A

(20) 02

C