



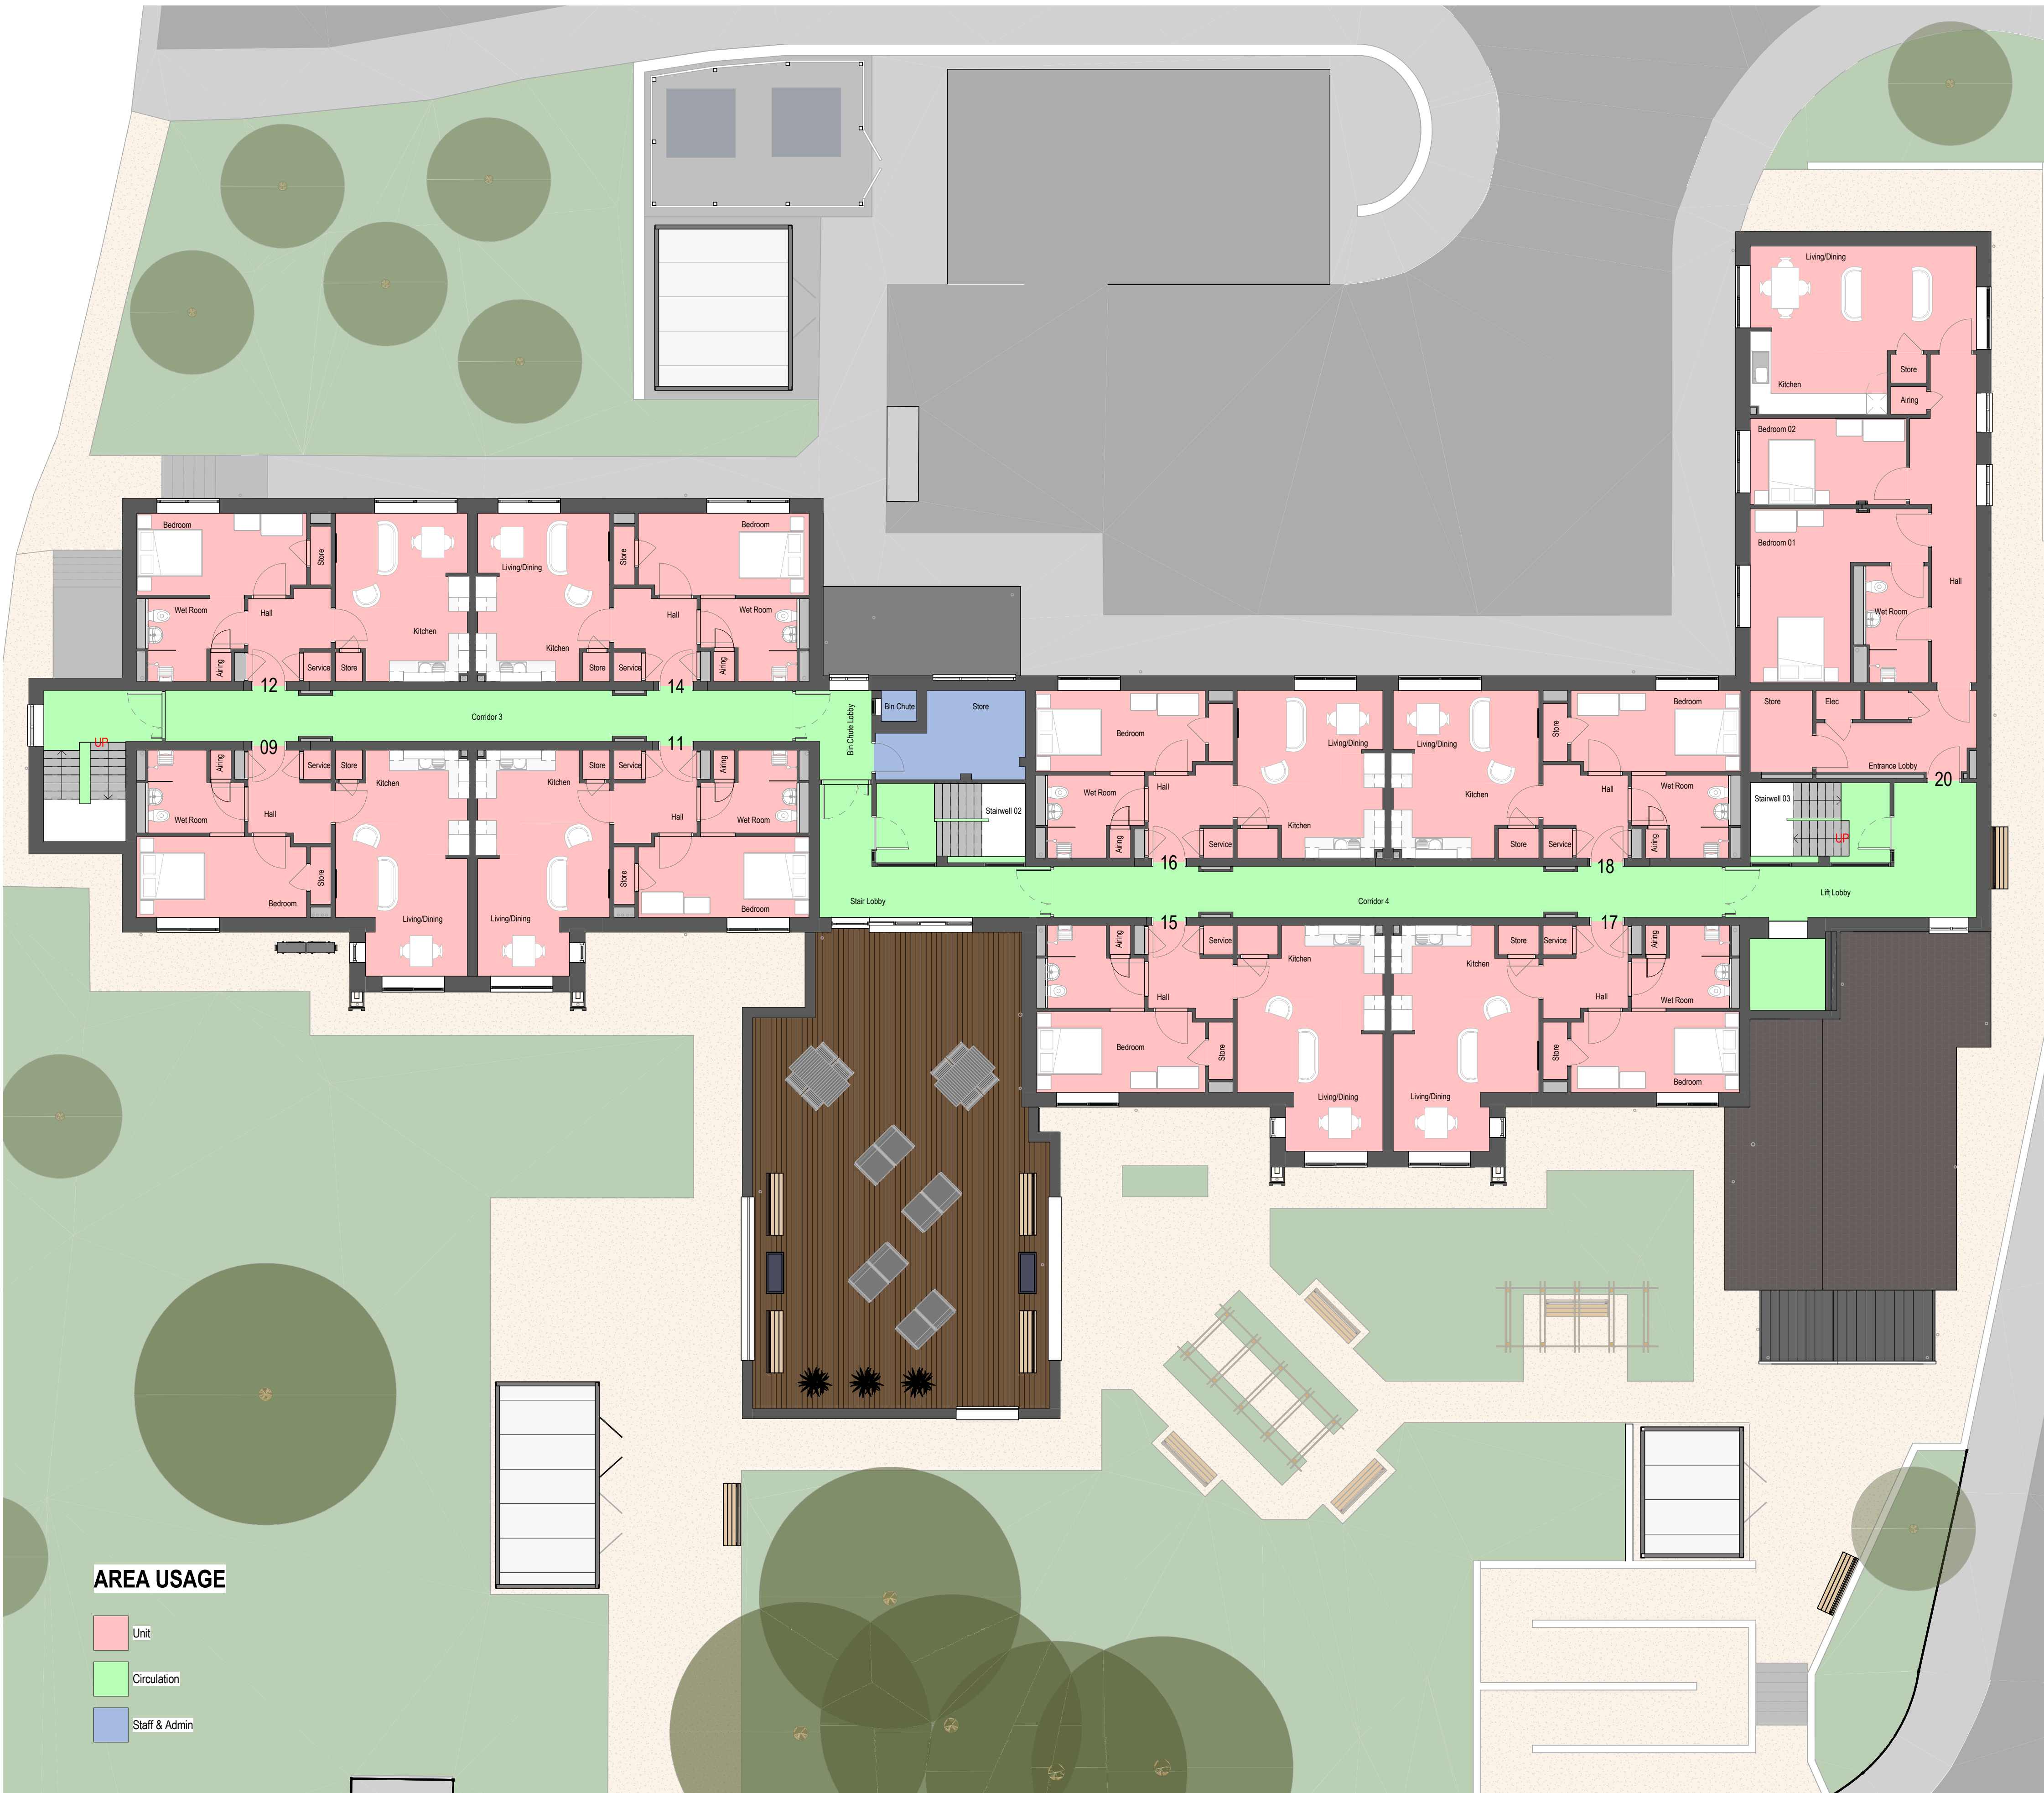

AREA USAGE

- Unit
- Circulation
- Staff & Admin

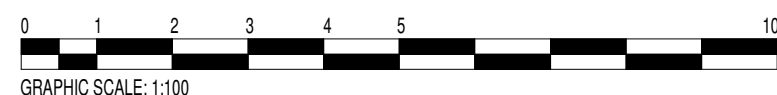

GRAPHIC SCALE: 1:100

NOTES

Copyright: All rights reserved. This drawing must not be reproduced without permission. This drawing must not be scaled. Dimensions are in millimetres unless specified.

Rev | Date | Notes | By | Che

P4	04.08.22	Area usage added, apart numbers updated	JH	DG
P3	29.07.22	Costing Issue	JH	DG
P2	11.03.22	Entrance Updated	JAH	DG
P1	28.01.22	First Issue	JAH	DG

elliswilliams

Project Number: 2705
Project Name: Maes y Capel

Drawing Status: D1 Costing
Drawing Number: 2705- EWA- MYC- 01- GA- A- 10401
Drawing Name: Lv 01 Plan As Proposed
Date: 26.01.22
Drawn By: JH
Rev: P4
Scale: 1 : 100

Wellfield Chester Road Preston Brook WA7 3BA
T: 01928 752200 E: info@ewa.co.uk W: ewa.co.uk