


VIEWED FROM OUTSIDE OF PROPERTY LOOKING IN

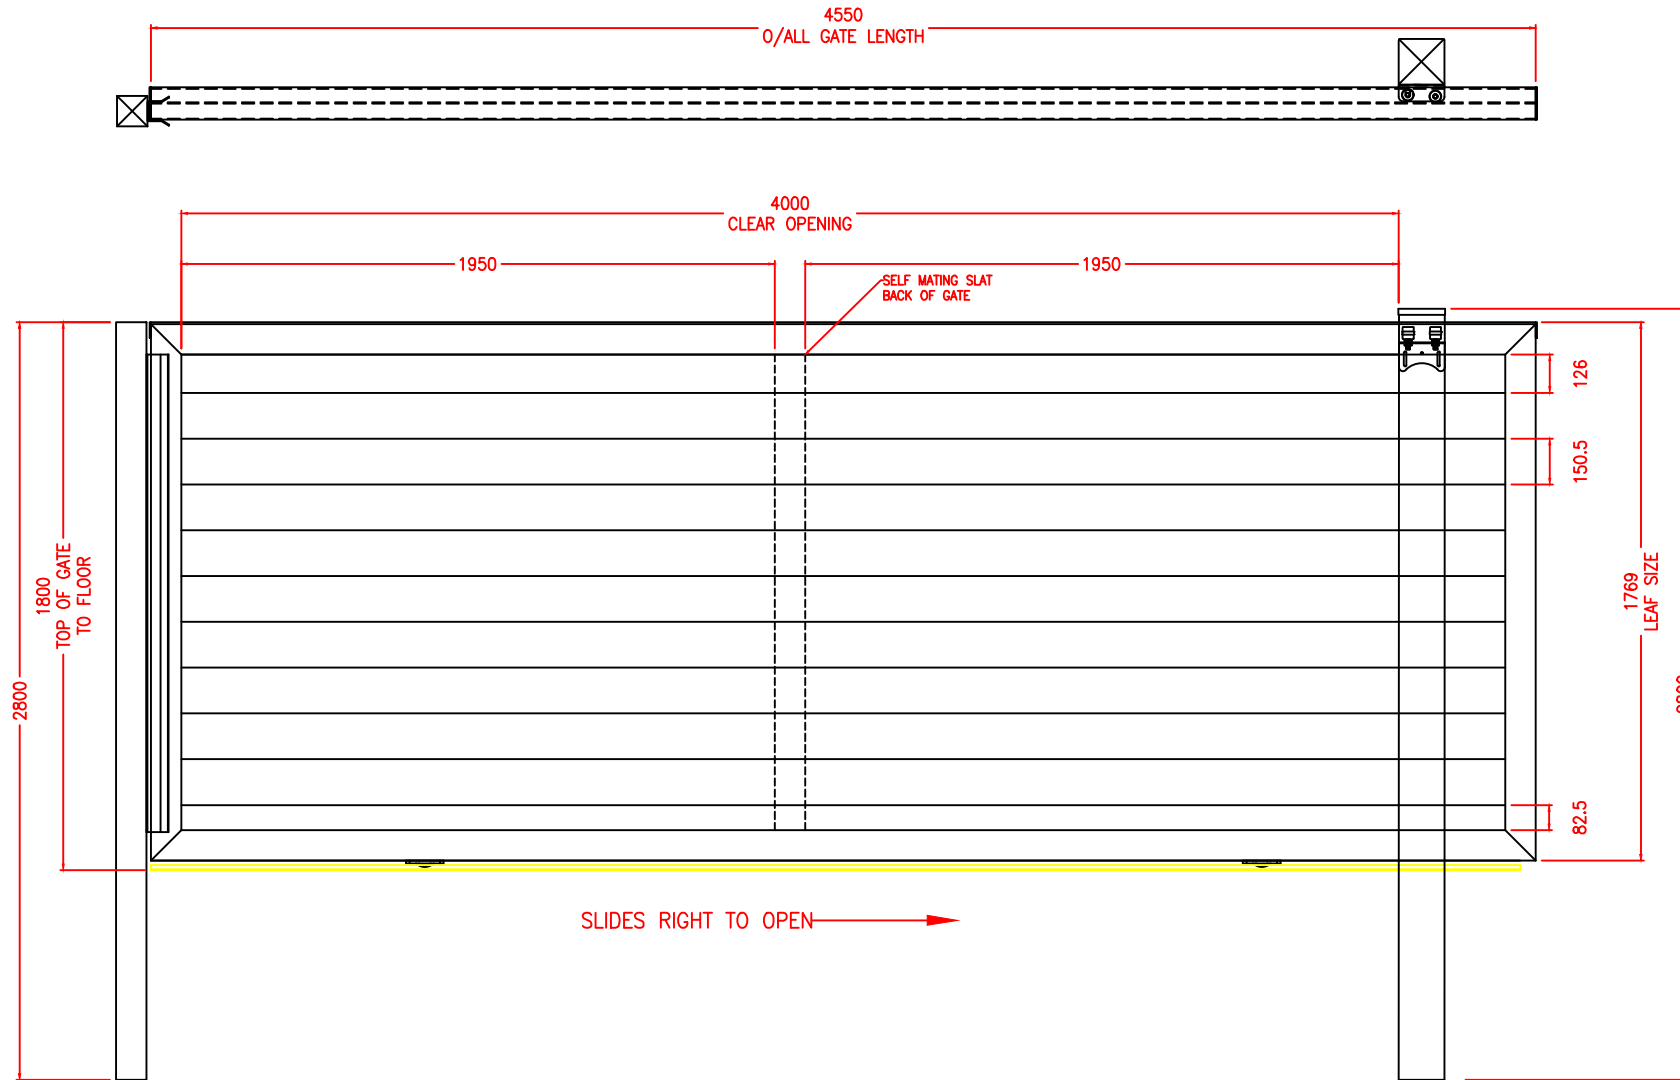

Materials

- Gate Slides Right To Open
- 100 x 50mm Gate Frame 7016 Structura
- 150 x 16mm T&G Planks 7016 Structura
- 100 x 16mm Self Mating Slat 7016 Structura
- Top Roller Guide Channel 7016 Structura
- 80mm 'O' Groove Wheels
- End Catcher Bracket 7016 Structura
- Naked Motor Post 7016 Structura

CNC by	
Cut by	
Fabricated by	
Checked & Packaged by	

Delivery / Collected



34 - 35 Tatton court
Woolston
Warrington
WA1 4FF

CAD Reference: AG0492
Rev A

Drawn By : W Litherland

GATE COLOUR / FINISH: RAL 7016 Anthracite Grey - Structura

PLEASE CHECK THE COLOUR AND FINISH ARE CORRECT

Rev	Date	Drawn	Approved	Description	Client:	Scale : NTS
A	14/05/21	WL	WL	For Approval	FM Engineering	
					Job Reference:	
					Green - Sliding Gate	
					Disclaimer: Once approved any alterations requested will incur extra charges which the client is liable for. Its the installers responsibility to ensure all current safety legislation are met.	