



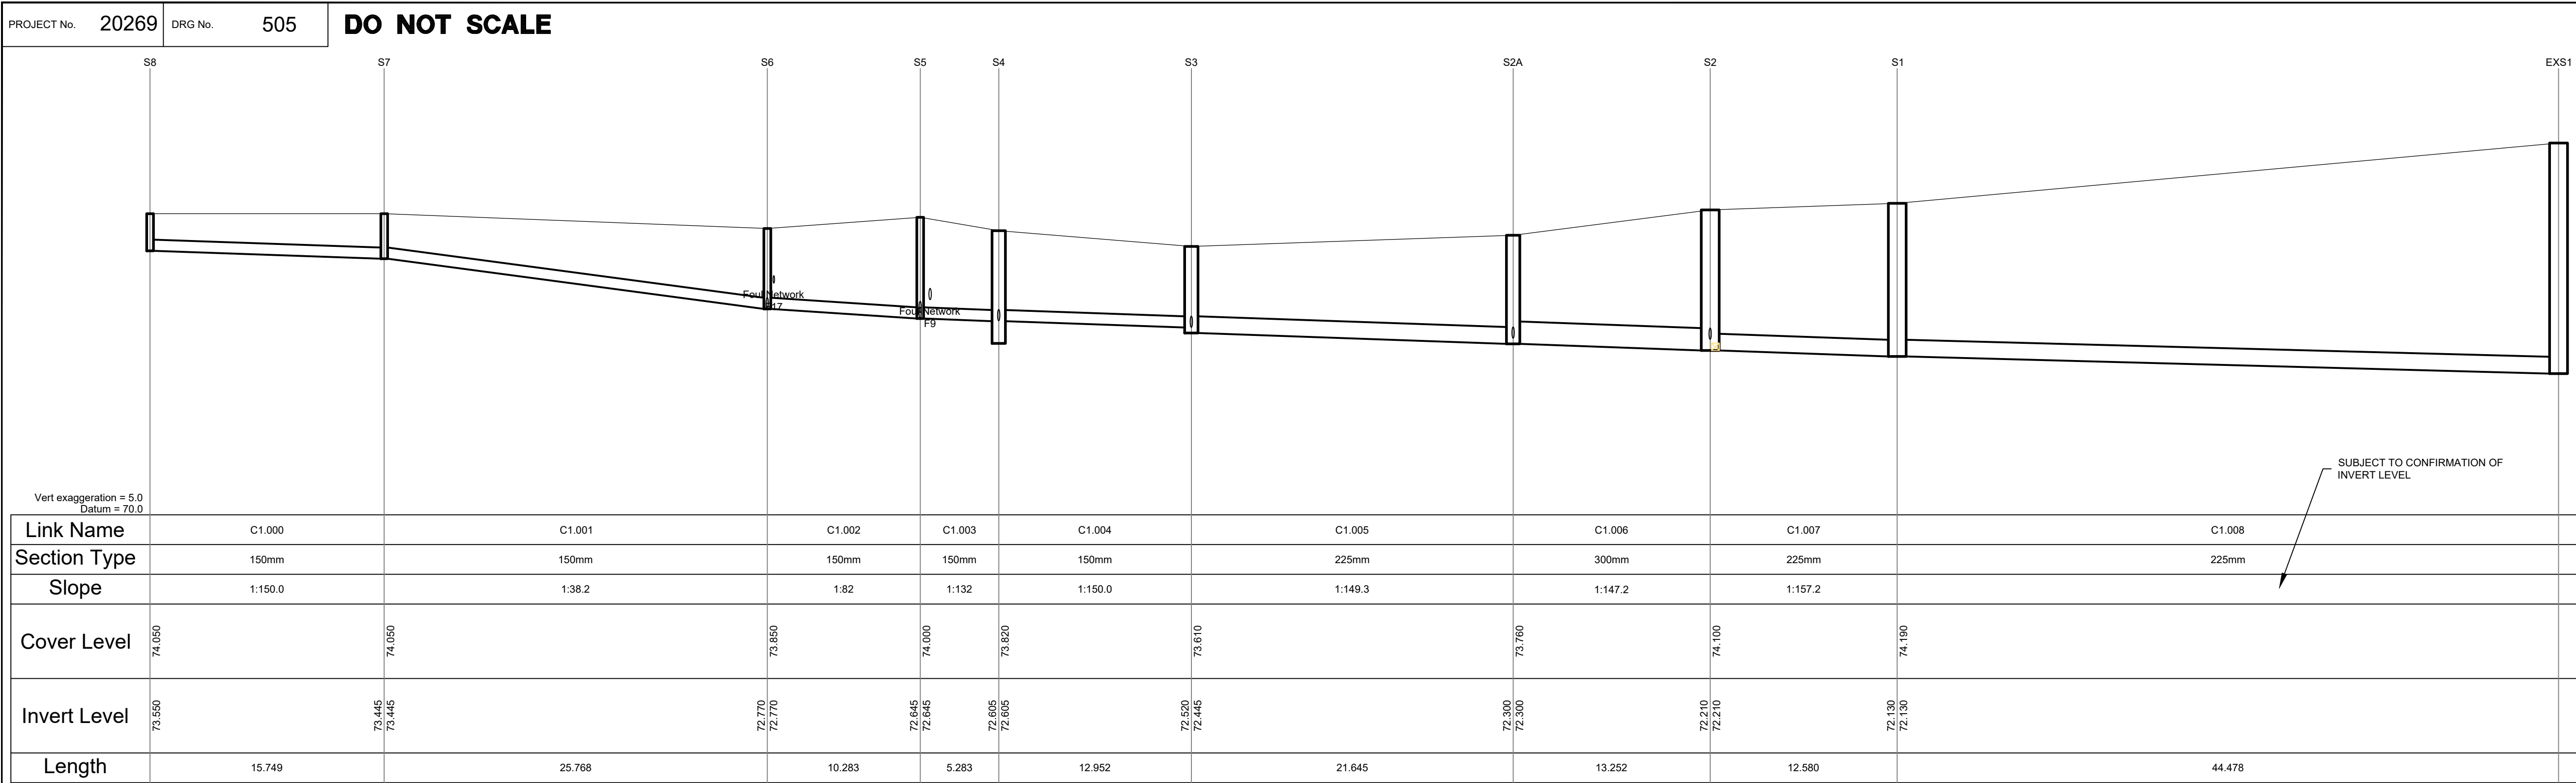

- NOTES
- ALL DIMENSIONS IN MILLIMETERS & ALL LEVELS IN METERS UNLESS NOTED OTHERWISE ON THE DRAWING
 - ALL THIS DRAWING IS TO BE READ IN CONJUNCTION WITH ALL OTHER RELEVANT ENGINEERS AND ARCHITECTS DRAWINGS AND RELEVANT SPECIFICATION CLAUSES
 - ALL WORKS IN ACCORDANCE WITH SPECIFICATION FOR HIGHWAYS WORKS
 - LOCATION OF ALL EXISTING SERVICES TO BE CONFIRMED BY CONTRACTOR
 - REFER TO DATRYS DRAWING 20269/501 FOR SURFACE WATER DRAINAGE LAYOUT.


S8-EXS LONGSECTION
1:250

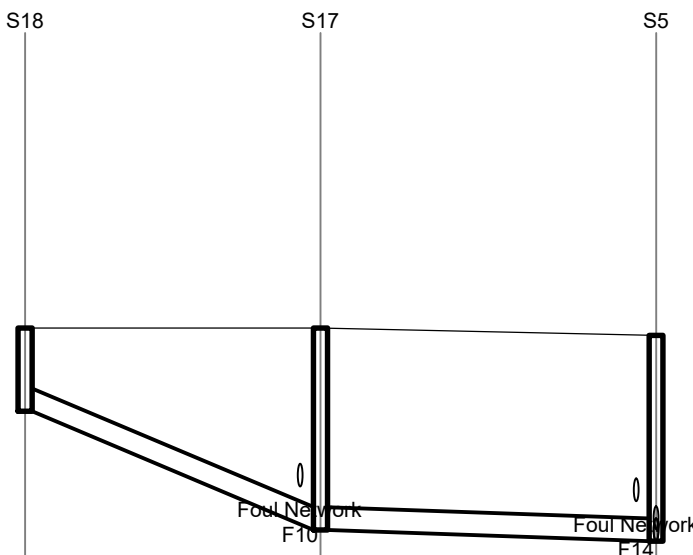

Vert exaggeration = 5.0
Datum = 71.0

Link Name		C3.000	C3.001	
Section Type		150mm	150mm	
Slope		1:12.5	1:148	
Cover Level		74.050	74.050	74.000
Invert Level		73.500	72.720	72.645
Length		9.770	11.096	


S18-S5 LONGSECTION
1:250

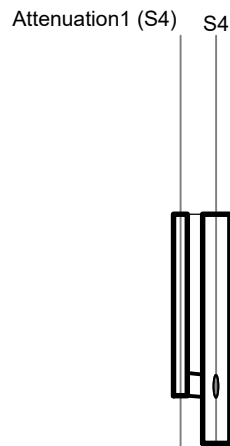

Vert exaggeration = 5.0
Datum = 71.0

Link Name	S4-Att1
Section Type	150mm
Slope	1:118.1
Cover Level	73.620
Invert Level	72.610
Length	1.181

S4-ATTENUATION
LONGSECTION
1:250

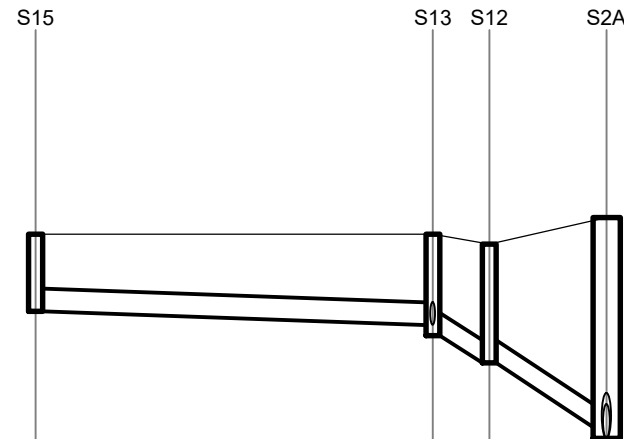

Vert exaggeration = 5.0
Datum = 71.0

Link Name		C7.000	C7.001	C7.002	
Section Type		150mm	150mm	150mm	
Slope		1:146.0	1:10.4	1:9.1	
Cover Level		73.650	73.650	73.585	73.760
Invert Level		73.140	73.050	72.800	72.375
Length		13.141	1.865	3.881	

S15-S2A LONGSECTION
1:250