


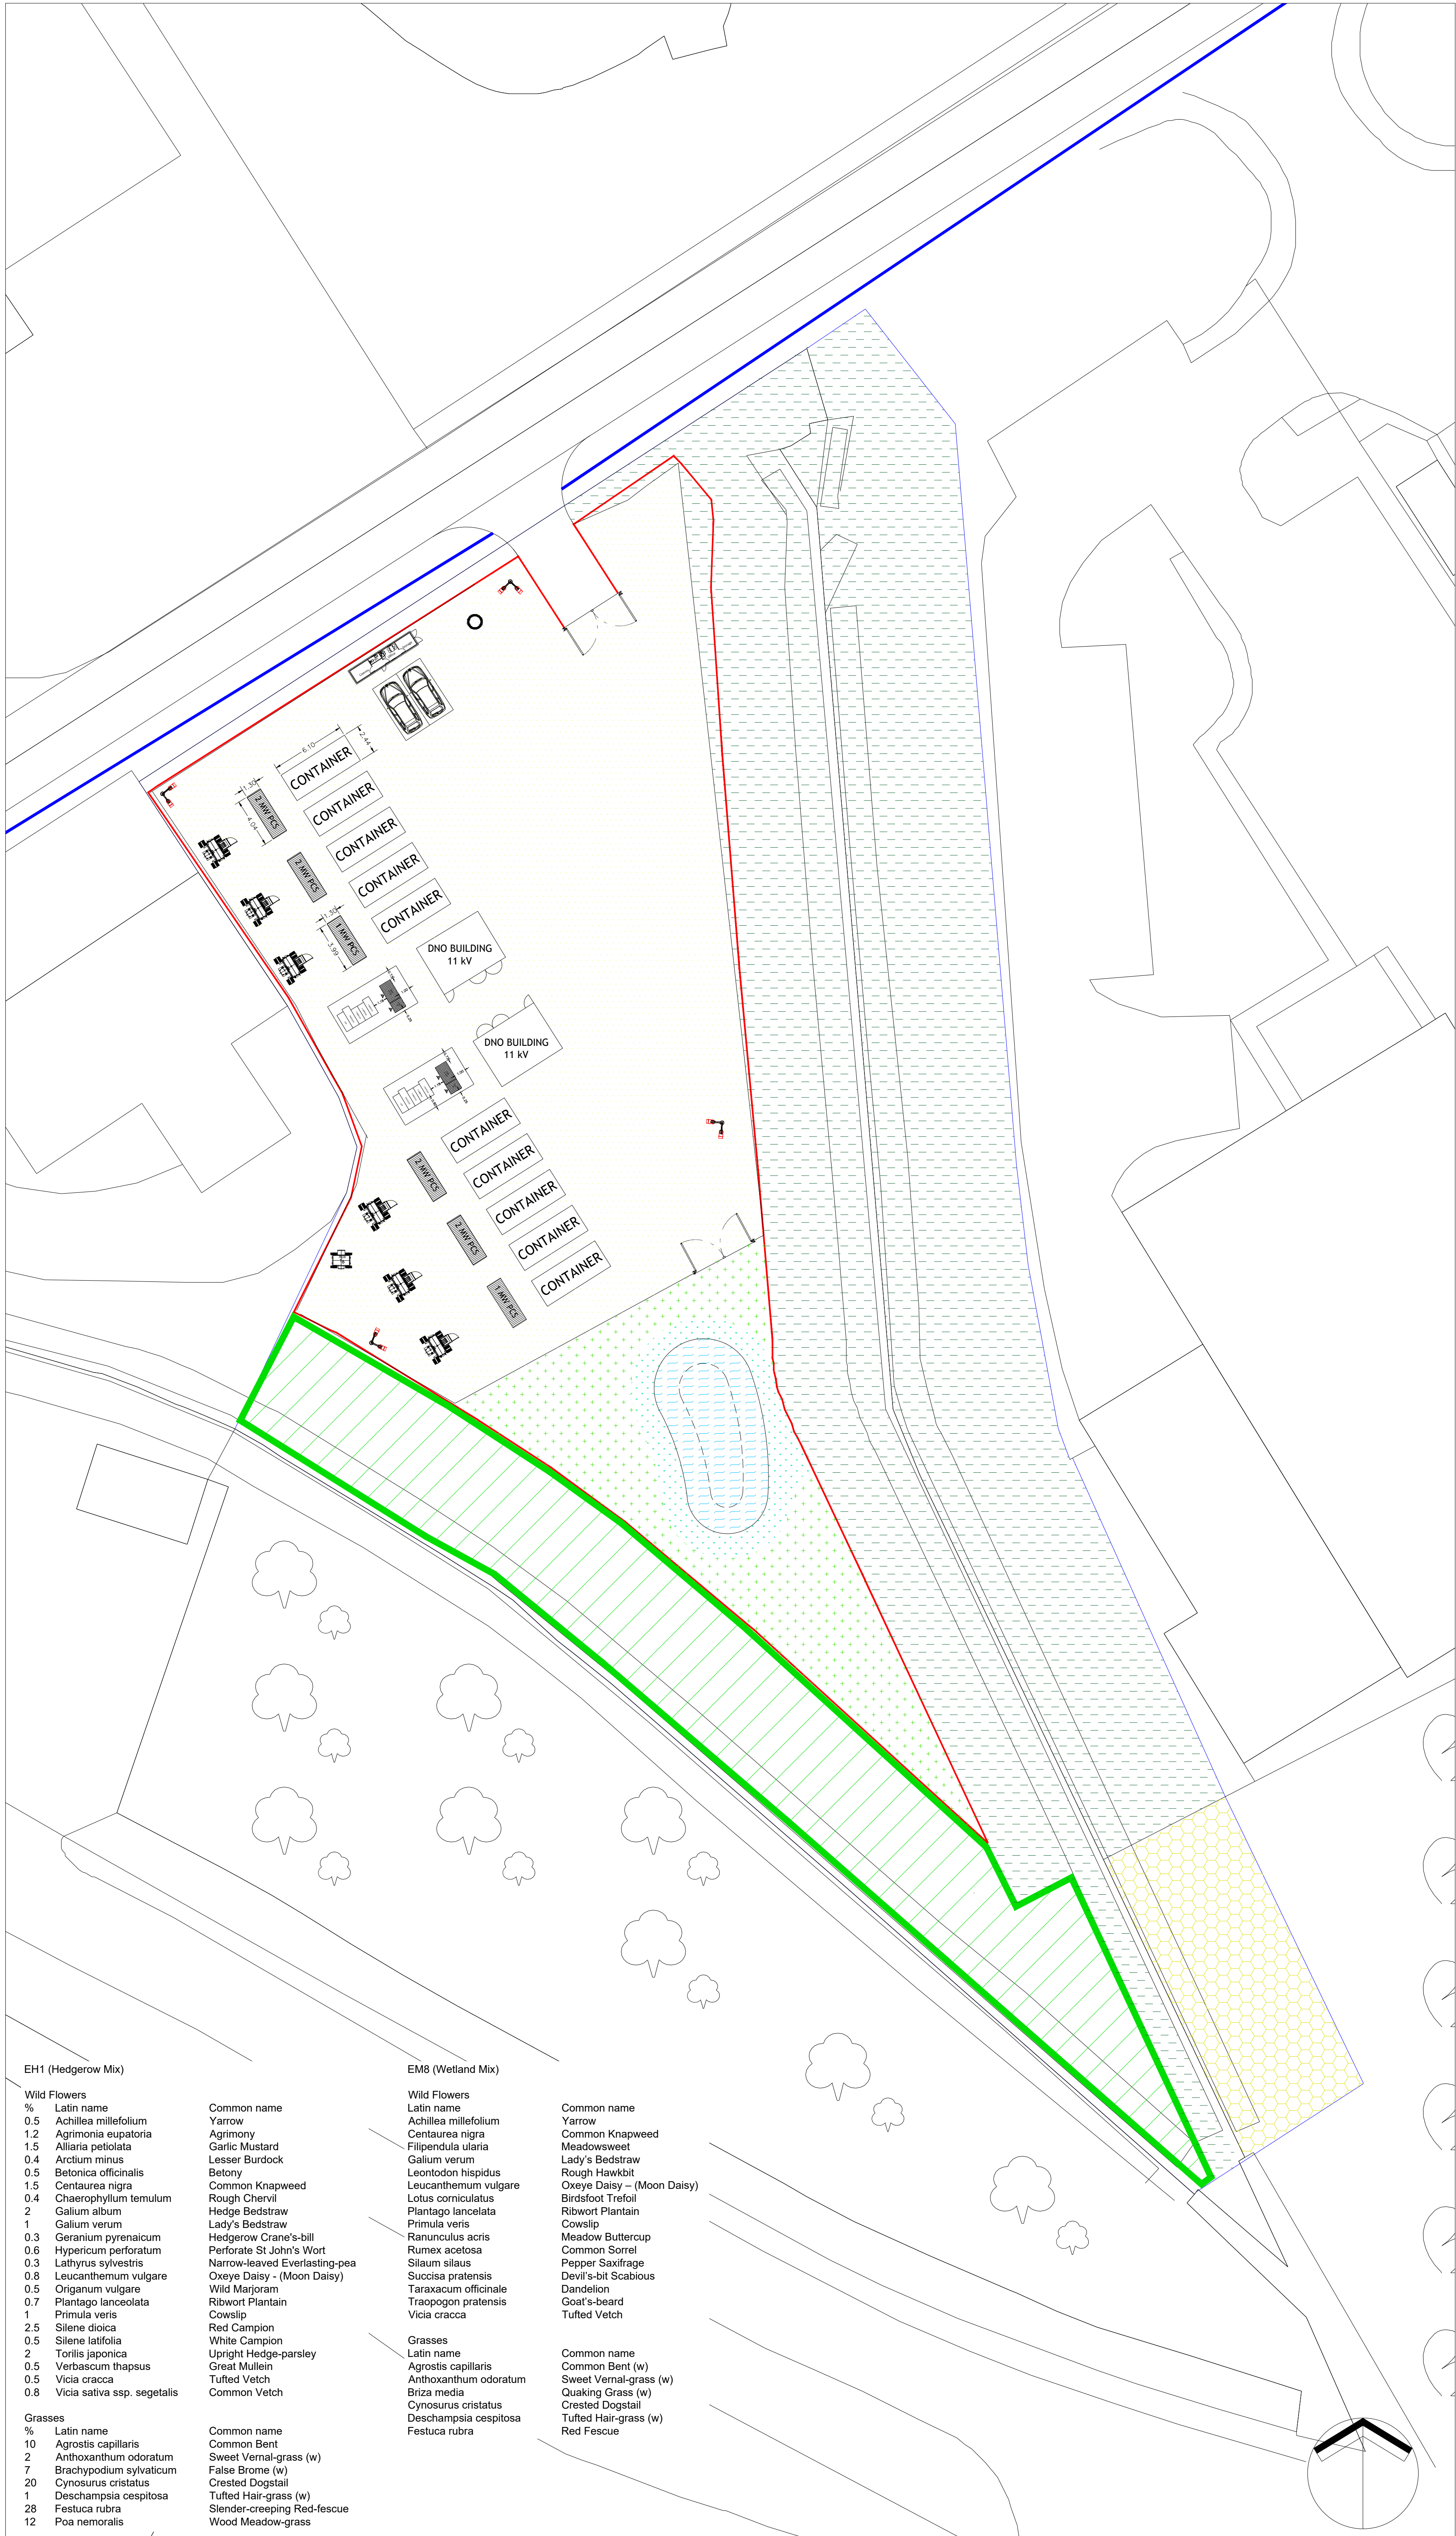

KEY

- EXISTING WOODLAND TO BE RETAINED AND ENHANCED - 880m²
- EXISTING GRASSLAND TO BE RETAINED AND ENHANCED - 2,640m²
- PROPOSED REINFORCED GRASS AREA - 1,900m²
- PROPOSED POND AREA - 105m²
- PROPOSED WILDFLOWER GRASSLAND EH1 HEDGEROW MIX - 415m²
- PROPOSED WILDFLOWER GRASSLAND EM8 WETLAND MIX - 100m²
- PROPOSED HABITAT CREATION AREA FOR REPTILES, AMPHIBIANS AND HEDGEHOGS - 295m²

NOTES:

PLANTING OPERATIONS SPECIFICATION

TOPSOIL
Imported topsoil for reinforced grass areas shall comply with BS 3882 and shall be good quality, medium topsoil (silt, acid or slight acid (pH not less than 5.0), stones not greater than 50mm in any dimension, perennial weeds and any other foreign matter, free from chemical or other polluted subsoil, weeds, straw, sticks, stones, clay lumps and other deleterious material. Topsoil containing a significant proportion of subsoil or other foreign matter will not be accepted on the site. On no account shall topsoil be brought on the site in excessively wet conditions or in a water logged state. It shall be from an approved source, shall be fertile with a humus and fibre content and shall have a good crumb structure with medium texture.

All areas of wildflower grass seeding shall be made up of low nutrient sub-soil to assist establishment and maintenance of the meadow grasslands.

WILDFLOWER SEEDING
Over seeding to occur during August / September. All noxious weeds to be spot sprayed until meadow area fully established. Any areas of failure to be re-seeded. Grass seed mix shall be Emorsgate (or similar approved by the LPA) EH1 Hedgerow Mix, 415m² and EM8 Wetland Mix, 100m², sown at a rate of 5g/m².

EH1 (Hedgerow Mix)			EM8 (Wetland Mix)		
Wild Flowers			Wild Flowers		
%	Latin name	Common name	%	Latin name	Common name
0.5	Achillea millefolium	Yarrow	0.5	Achillea millefolium	Yarrow
1.2	Agrimonia eupatoria	Agrimony	0.5	Centaurea nigra	Common Knapweed
1.5	Alliaria petiolata	Garlic Mustard	0.5	Filipendula ulmaria	Meadowsweet
0.4	Arcium minus	Lesser Burdock	0.5	Galium verum	Lady's Bedstraw
0.5	Betonica officinalis	Betony	0.5	Leontodon hispidus	Rough Hawkbit
1.5	Centaurea nigra	Common Knapweed	0.5	Leucanthemum vulgare	Oxeye Daisy - (Moon Daisy)
0.4	Chaerophyllum temulum	Rough Chervil	0.5	Lotus corniculatus	Birdsfoot Trefoil
2	Galium album	Hedge Bedstraw	0.5	Plantago lanceolata	Ribwort Plantain
1	Galium verum	Lady's Bedstraw	0.5	Primula veris	Cowslip
0.3	Geranium pyrenaicum	Hedgerow Crane's-bill	0.5	Ranunculus acris	Meadow Buttercup
0.6	Hypericum perforatum	Perforate St John's Wort	0.5	Rumex acetosa	Common Sorrel
0.3	Lathyrus sylvestris	Narrow-leaved Everlasting-pea	0.5	Silene dioica	Pepper Saxifrage
0.8	Leucanthemum vulgare	Oxeye Daisy - (Moon Daisy)	0.5	Silene latifolia	Devil's-bit Scabious
0.5	Origanum vulgare	Wild Marjoram	0.5	Taraxacum officinale	Dandelion
0.7	Plantago lanceolata	Ribwort Plantain	0.5	Traopogon pratensis	Goat's-beard
1	Primula veris	Cowslip	0.5	Vicia cracca	Tufted Vetch
2.5	Silene dioica	Red Campion			
0.5	Silene latifolia	White Campion			
2	Torilis japonica	Upright Hedge-parsley			
0.5	Verbascum thapsus	Great Mullein			
0.5	Vicia cracca	Tufted Vetch			
0.8	Vicia sativa ssp. segetalis	Common Vetch			
Grasses			Grasses		
%	Latin name	Common name	%	Latin name	Common name

TGP LANDSCAPE ARCHITECTS
Suite 5, Third Floor, Adamson House,
65 Westgate Road, Newcastle-upon-Tyne,
NE1 1SG, Tel: 0191 383 9955
andrew.gardner@tgp.co.uk/www.tgp.co.uk
Also in Glasgow & Edinburgh

Project BRIDGE ROAD, WREXHAM

Title LANDSCAPE PROPOSALS

Date	Scale	Drawn	Checked
09.09.22	1:250 @ A1	DR	AG

Job	Suitability	No.	Issue	Revision
D330	-	D330.L.001	EXT	-

LI WORKSTAGE: 0/1 2 3 4 5 6
☐ ☐ ☒ ☐ ☐ ☐

DISCLAIMER:
Do not scale from this drawing.
All dimensions to be verified on site prior to commencement of works.
Drawing to be read in conjunction with related TGP drawings, consultants drawings and any other relevant information.
This drawing is the copyright of TGP Landscape Architects Ltd. unless otherwise specified.