


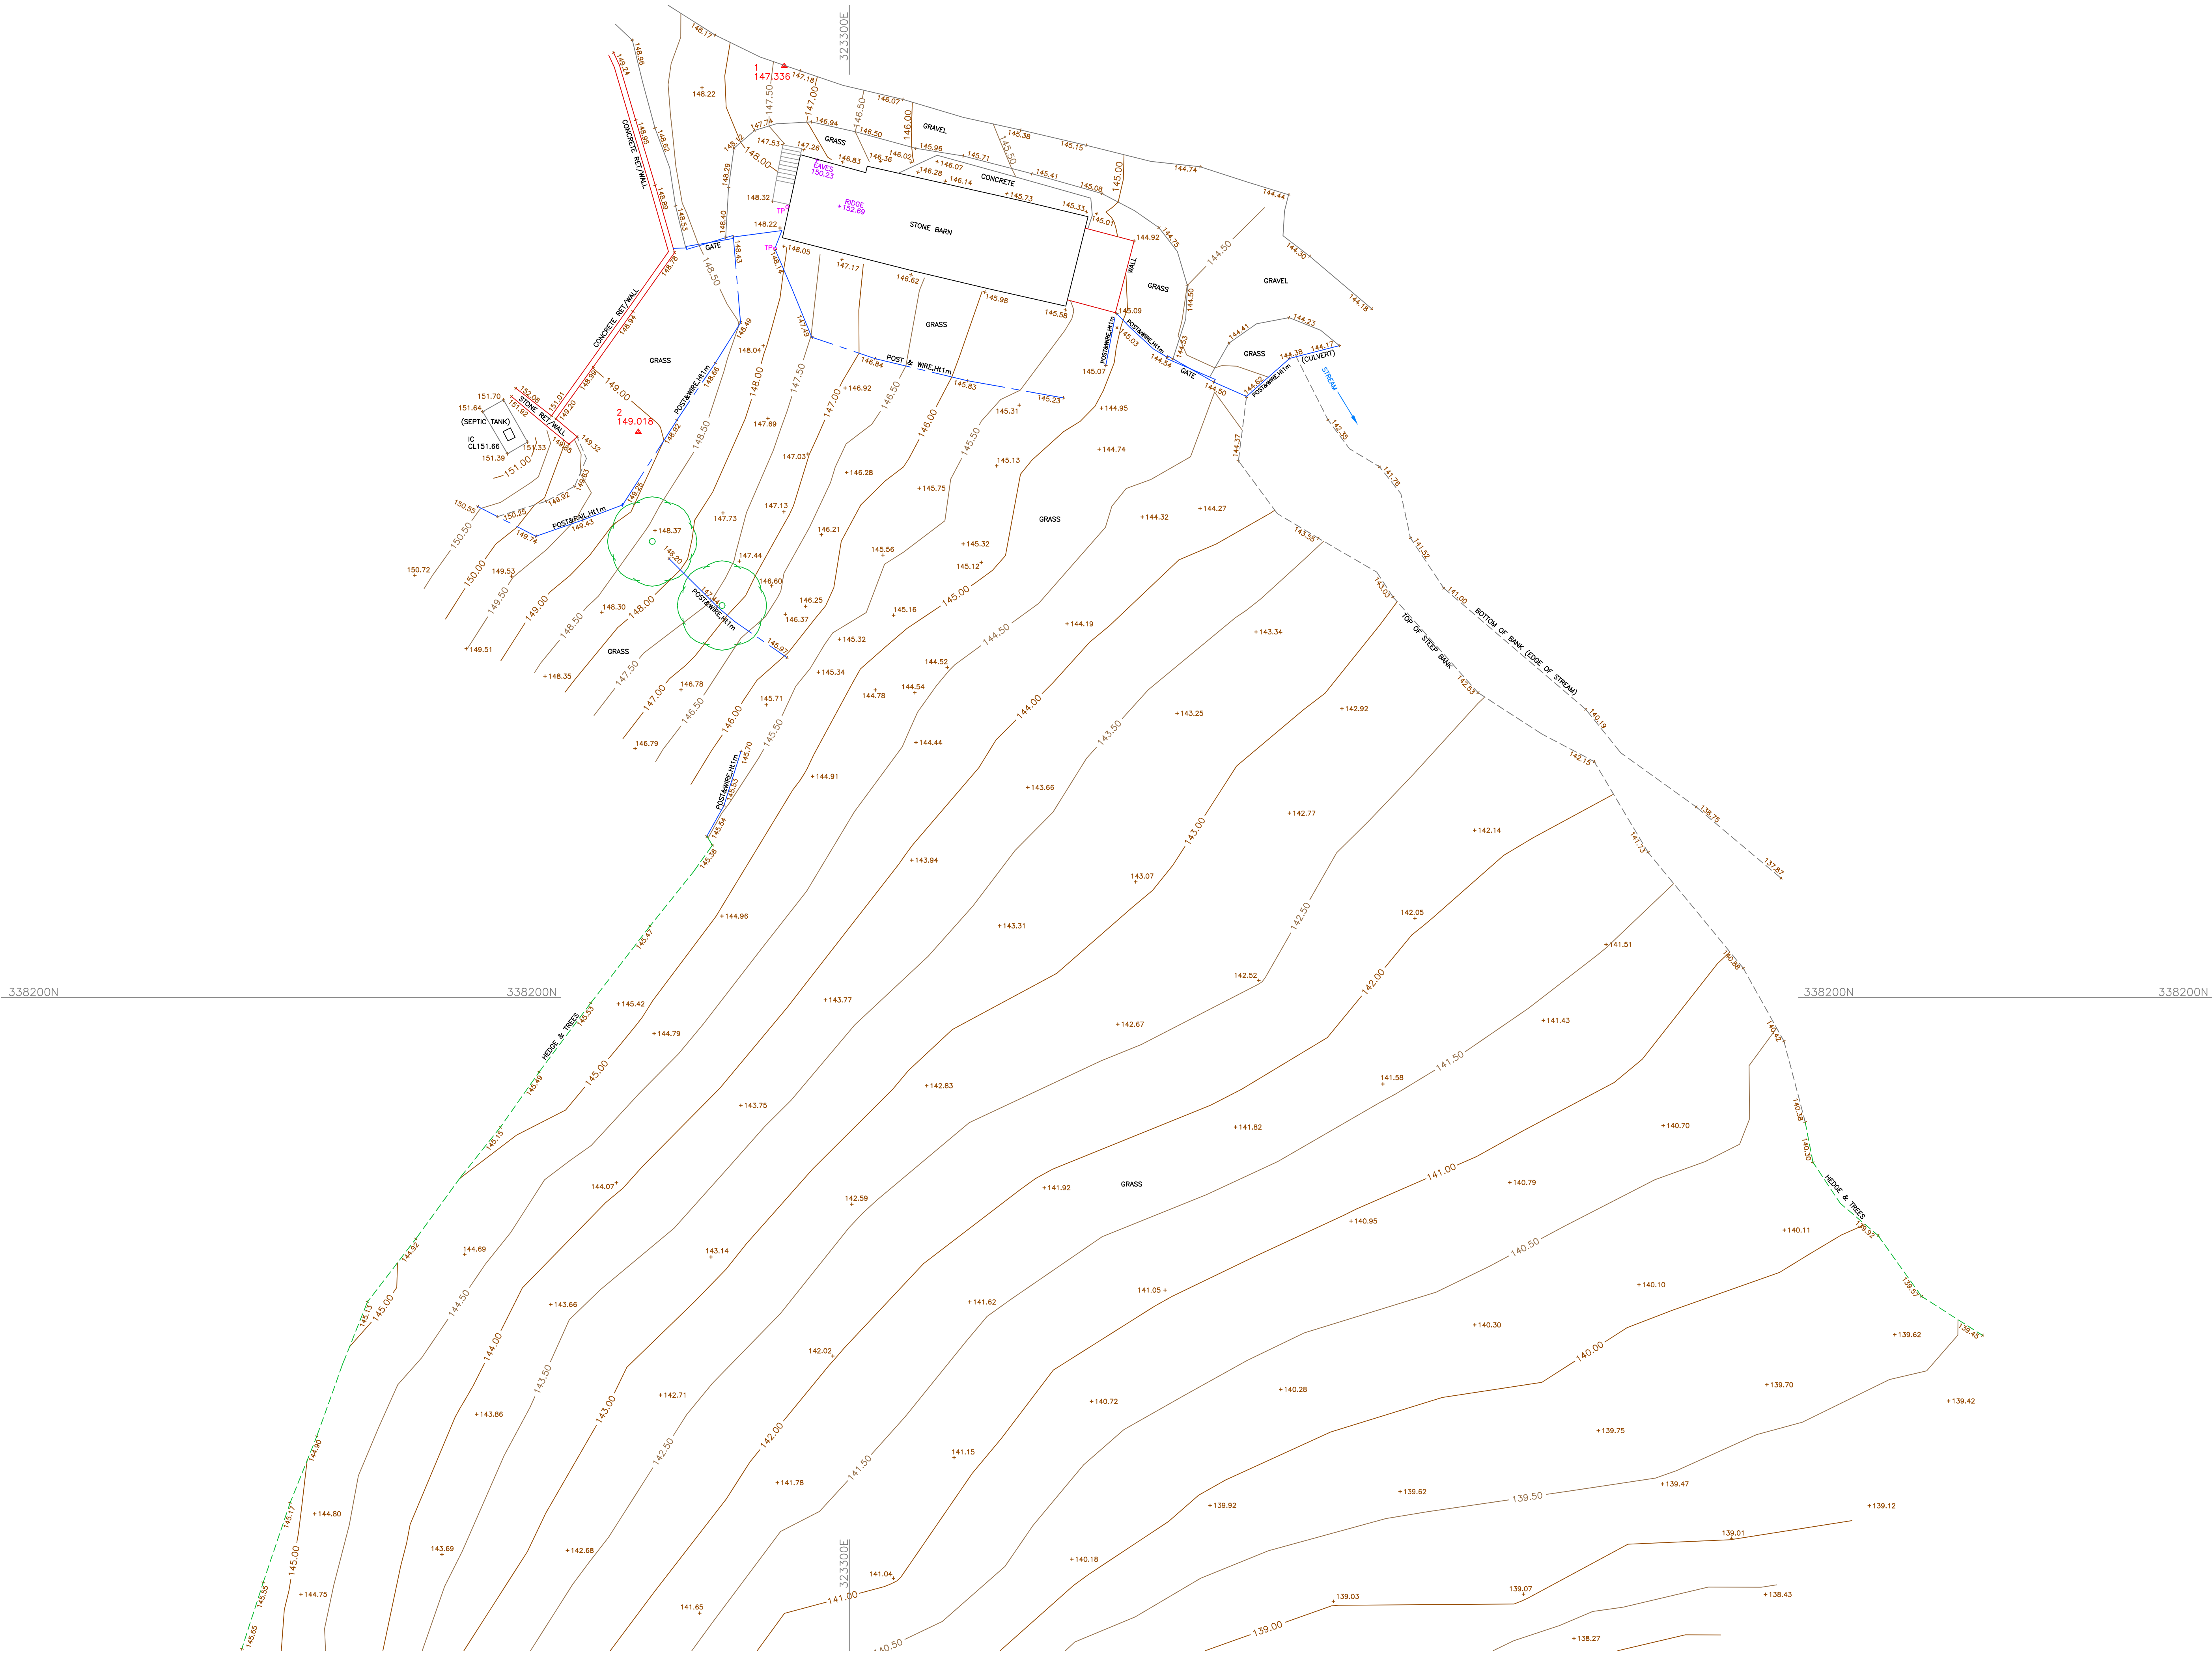

DO NOT SCALE THIS DOCUMENT - USE FIGURED DIMENSIONS ONLY


ALL DIMENSIONS MUST BE CHECKED ON SITE PRIOR TO COMMENCEMENT OF ANY RELATED WORKS.

THIS DOCUMENT IS COPYRIGHT OF THE ORIGINATOR, IT MUST NOT BE ALTERED, REPRODUCED OR DISTRIBUTED WITHOUT PRIOR CONSENT.

THIS DOCUMENT MUST BE READ IN CONJUNCTION WITH ALL SUPPORTING DOCUMENTS PRODUCED BY THE ORIGINATOR AND OTHER PROJECT DISCIPLINES.

OS MAPPING OBTAINED FROM PROMAP LICENCE No. 100022432 REPRODUCED BY BERRYS UNDER OS LICENCE No. 100003668

DISCLAIMER NOTES:

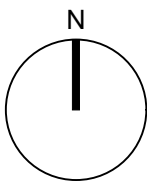

SCALE BAR & NORTH POINT:

Notes:
This survey is related to Ordnance Survey grid and datum, based on the OS SmartNet - OSGB 15. The equipment used was a Leica GNSS (GPS) SmartRover and Leica TS12 Total Station.

Abbreviations (Where Applicable)

BT	Telecom Inspection Cover
CB	Control Box
CL	Cover Level
CPS	Concrete Paving Slabs
DK	Drop Kerb
EP	Electricity Pole
FH	Fire Hydrant
FIG	Feeds into Ground (cable)
Fit	Floodlight
G	Gully
GV	Gas Valve
IC	Inspection Cover
IL	Invert Level
KO	Kerb Outlet
LP	Lamp Post
MH	Manhole
MKR	Marker
RG	Road Gully
RP	Rainwater Pipe
RS	Road Sign
Sap	Sapling
SC	Stop Cock
SV	Stop Valve
THR	Threshold (level)
TP	Telegraph Pole
VE	Vent Pipe
WL	Water Level

+142.67	Spot Level (m)
—142.50—	Contour interval 0.50m
—E O/H—	Overhead Electric Cables
—T O/H—	Overhead Telecom Cables
▲ 1	Survey Station (level quoted)

REV	DESCRIPTION	DATE	BY	CHKD
1	BEECH HOUSE SHREWSBURY BUSINESS PARK SHREWSBURY SHROPSHIRE SY2 6FG			
ORIGINATING OFFICE:				

BERRYS

STATUS:				INFORMATION	
CLIENT: GO & ML Jones					
PROJECT: Land at Ty Mawr, LL20 7BU					
DRAWING: Topographic Survey					
SCALE @ A1: 1:200		DRAWN BY: J.T		CHKD BY: DATE: 11.07.22	
DRAWING No: SA44651 -BRY-ST -PL- C - 0001_				REVISION:	