


NOTES
Copyright: All rights reserved. This drawing must not be reproduced without permission. This drawing must not be scaled. Dimensions are in millimetres unless specified.

Rev | Date | Notes | By | Che

P2 29.07.22 Issued for costing JH DG
P1 27.05.22 First Issue, Information JH DG



Elevation D

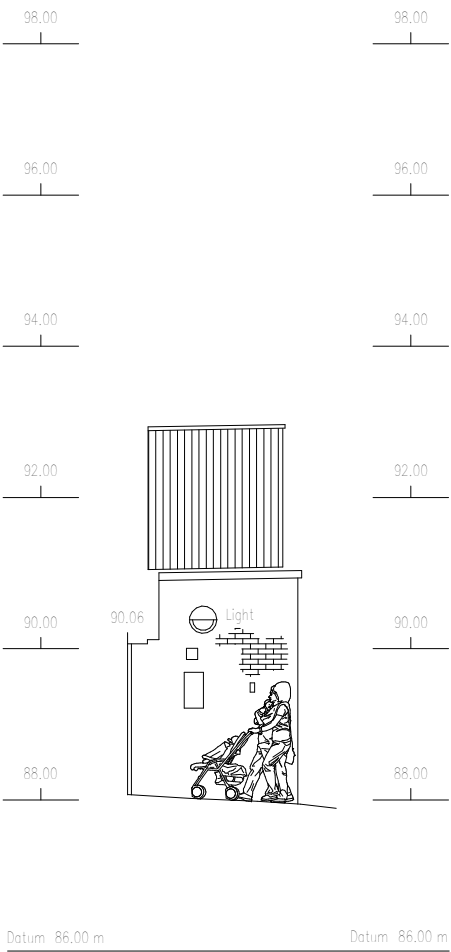

Elevation E




Elevation F


1 Existing Elevation D
1 : 100

3 Existing Elevation E
1 : 100


4 Existing Elevation F
1 : 100

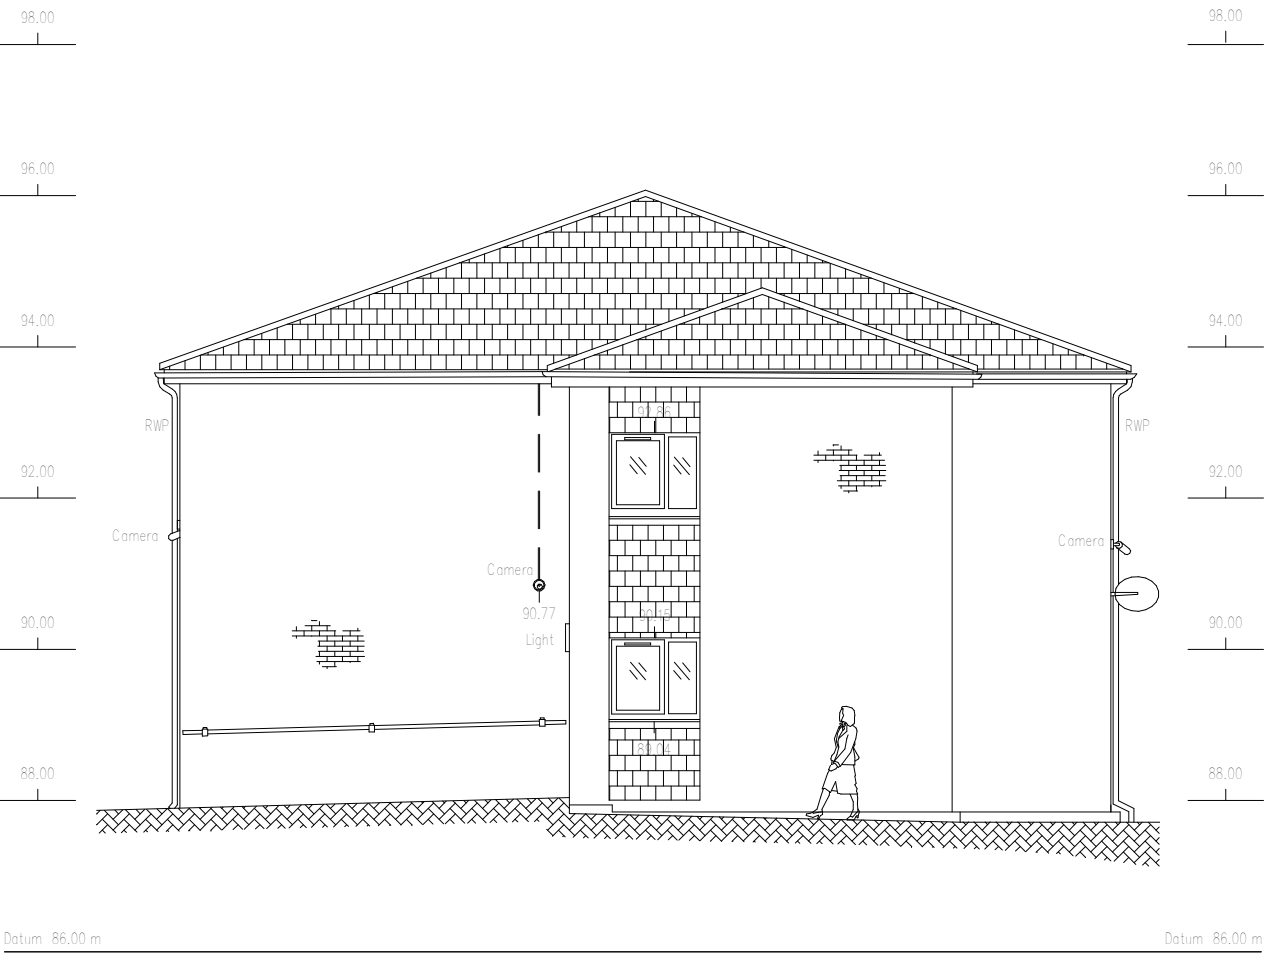


Elevation G

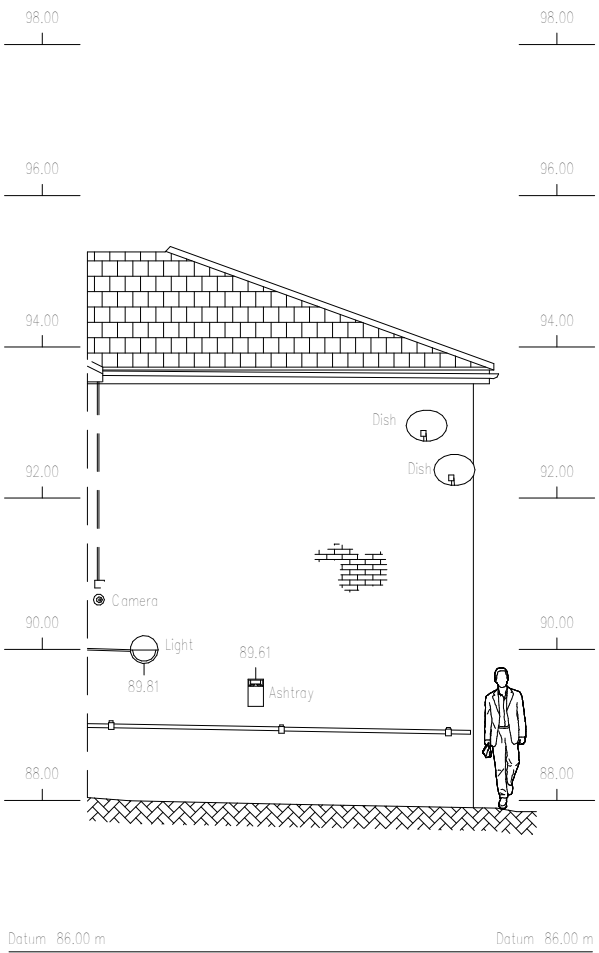


Elevation H

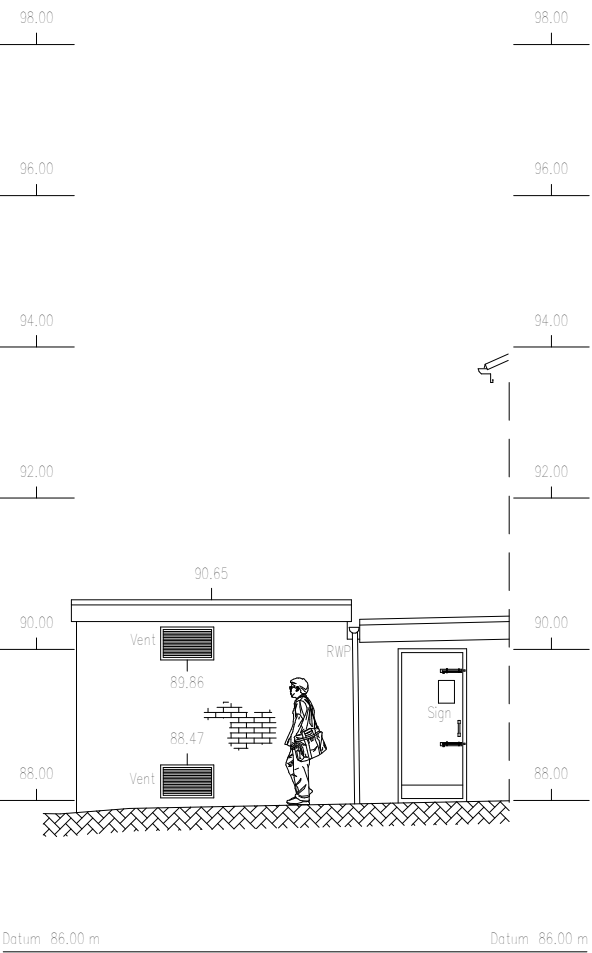

Elevation I

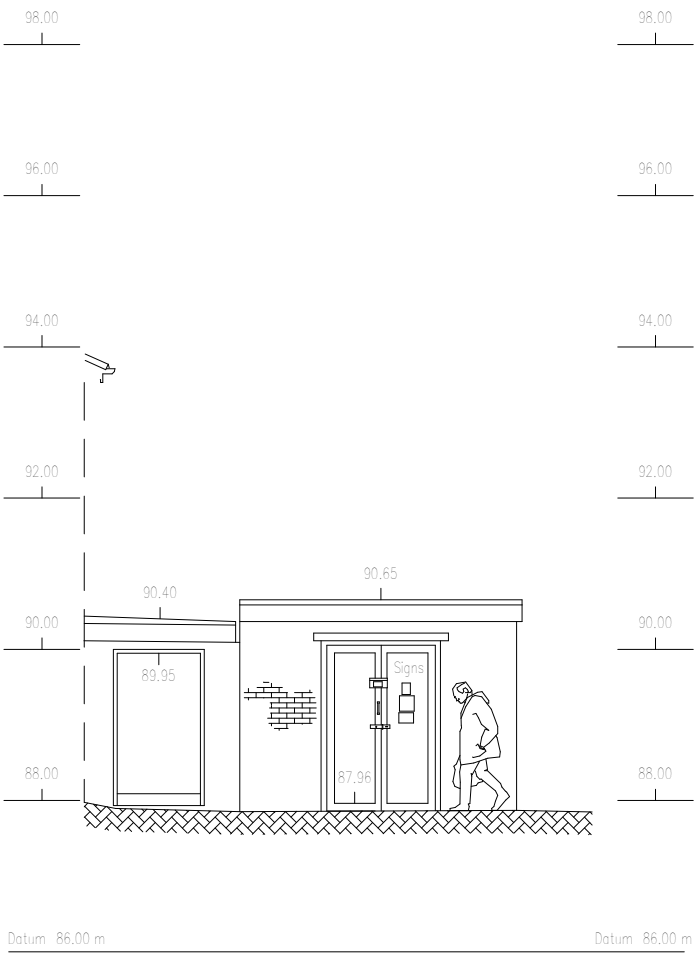

Elevation J

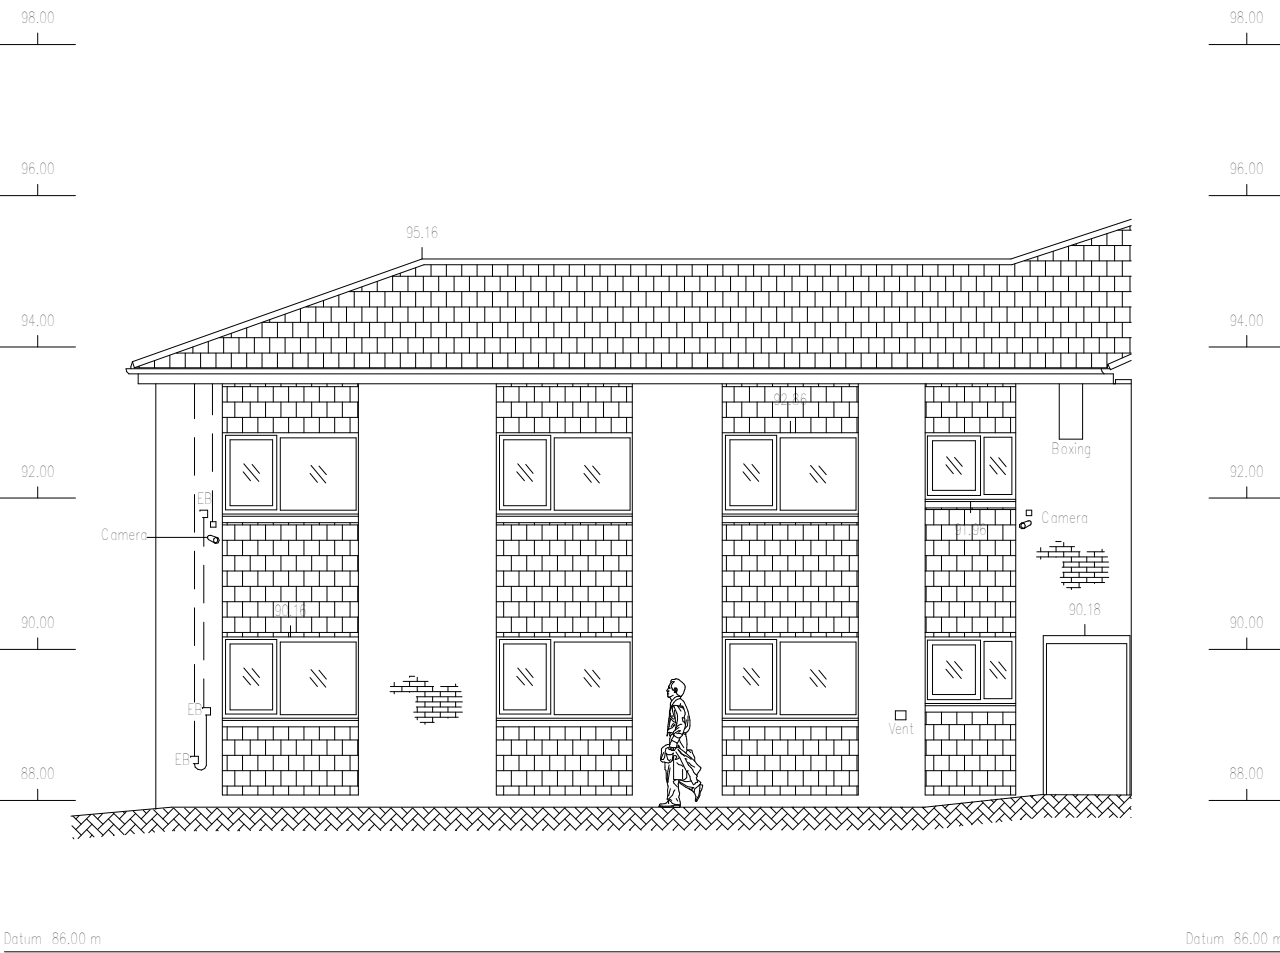

Elevation K


5 Existing Elevation G
1 : 100

6 Existing Elevation H
1 : 100


7 Existing Elevation I
1 : 100

8 Existing Elevation J
1 : 100

9 Existing Elevation K
1 : 100

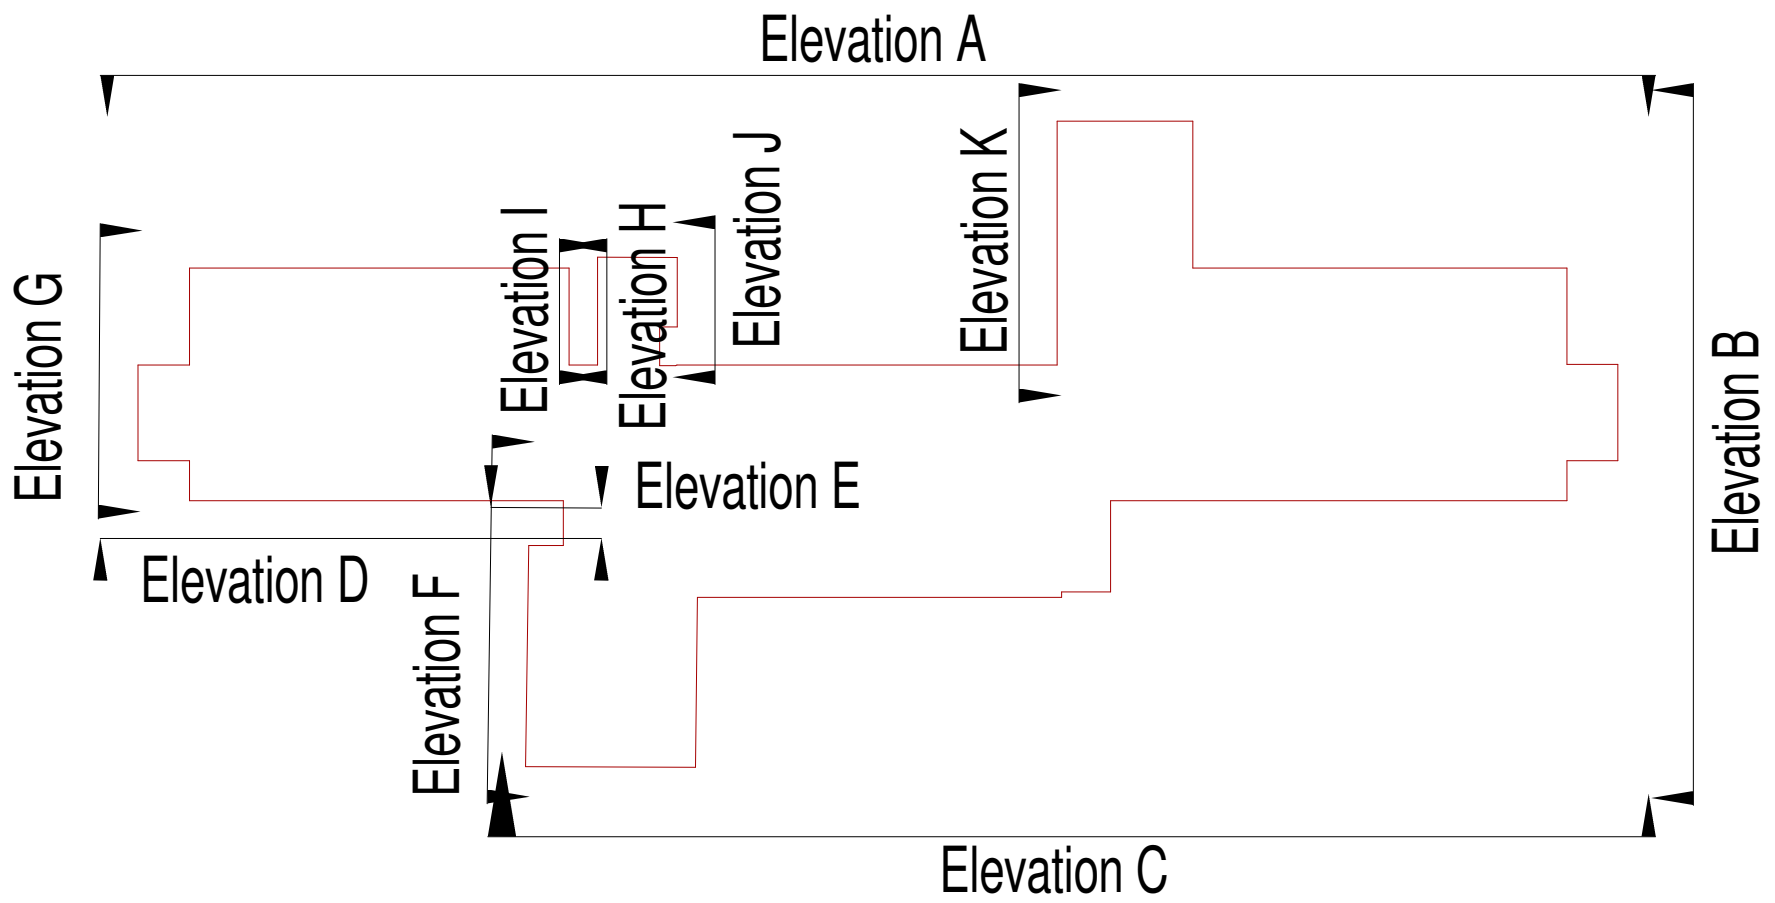

INFORMATION IMPORTED FROM 3rd PARTY
FORMBY SURVEYS (JULY 2021)

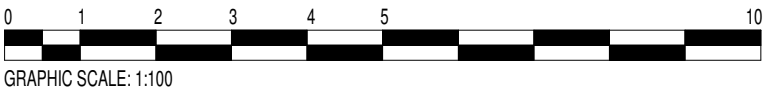

elliswilliams

Project Number: 2705
Project Name: Wisteria Court

Drawing Status: D1 Costing
Drawing Number: 2705- EWA- WIS- ZZ- EL- A- 00501
Drawing Name: Existing Elevations (Building Survey) Sheet 2
Date: 11/03/22 Rev: P2
Drawn By: JH Scale: 1 : 100

Wellfield Chester Road Preston Brook WA7 3BA
T: 01928 752200 E: info@ewa.co.uk W: ewa.co.uk