
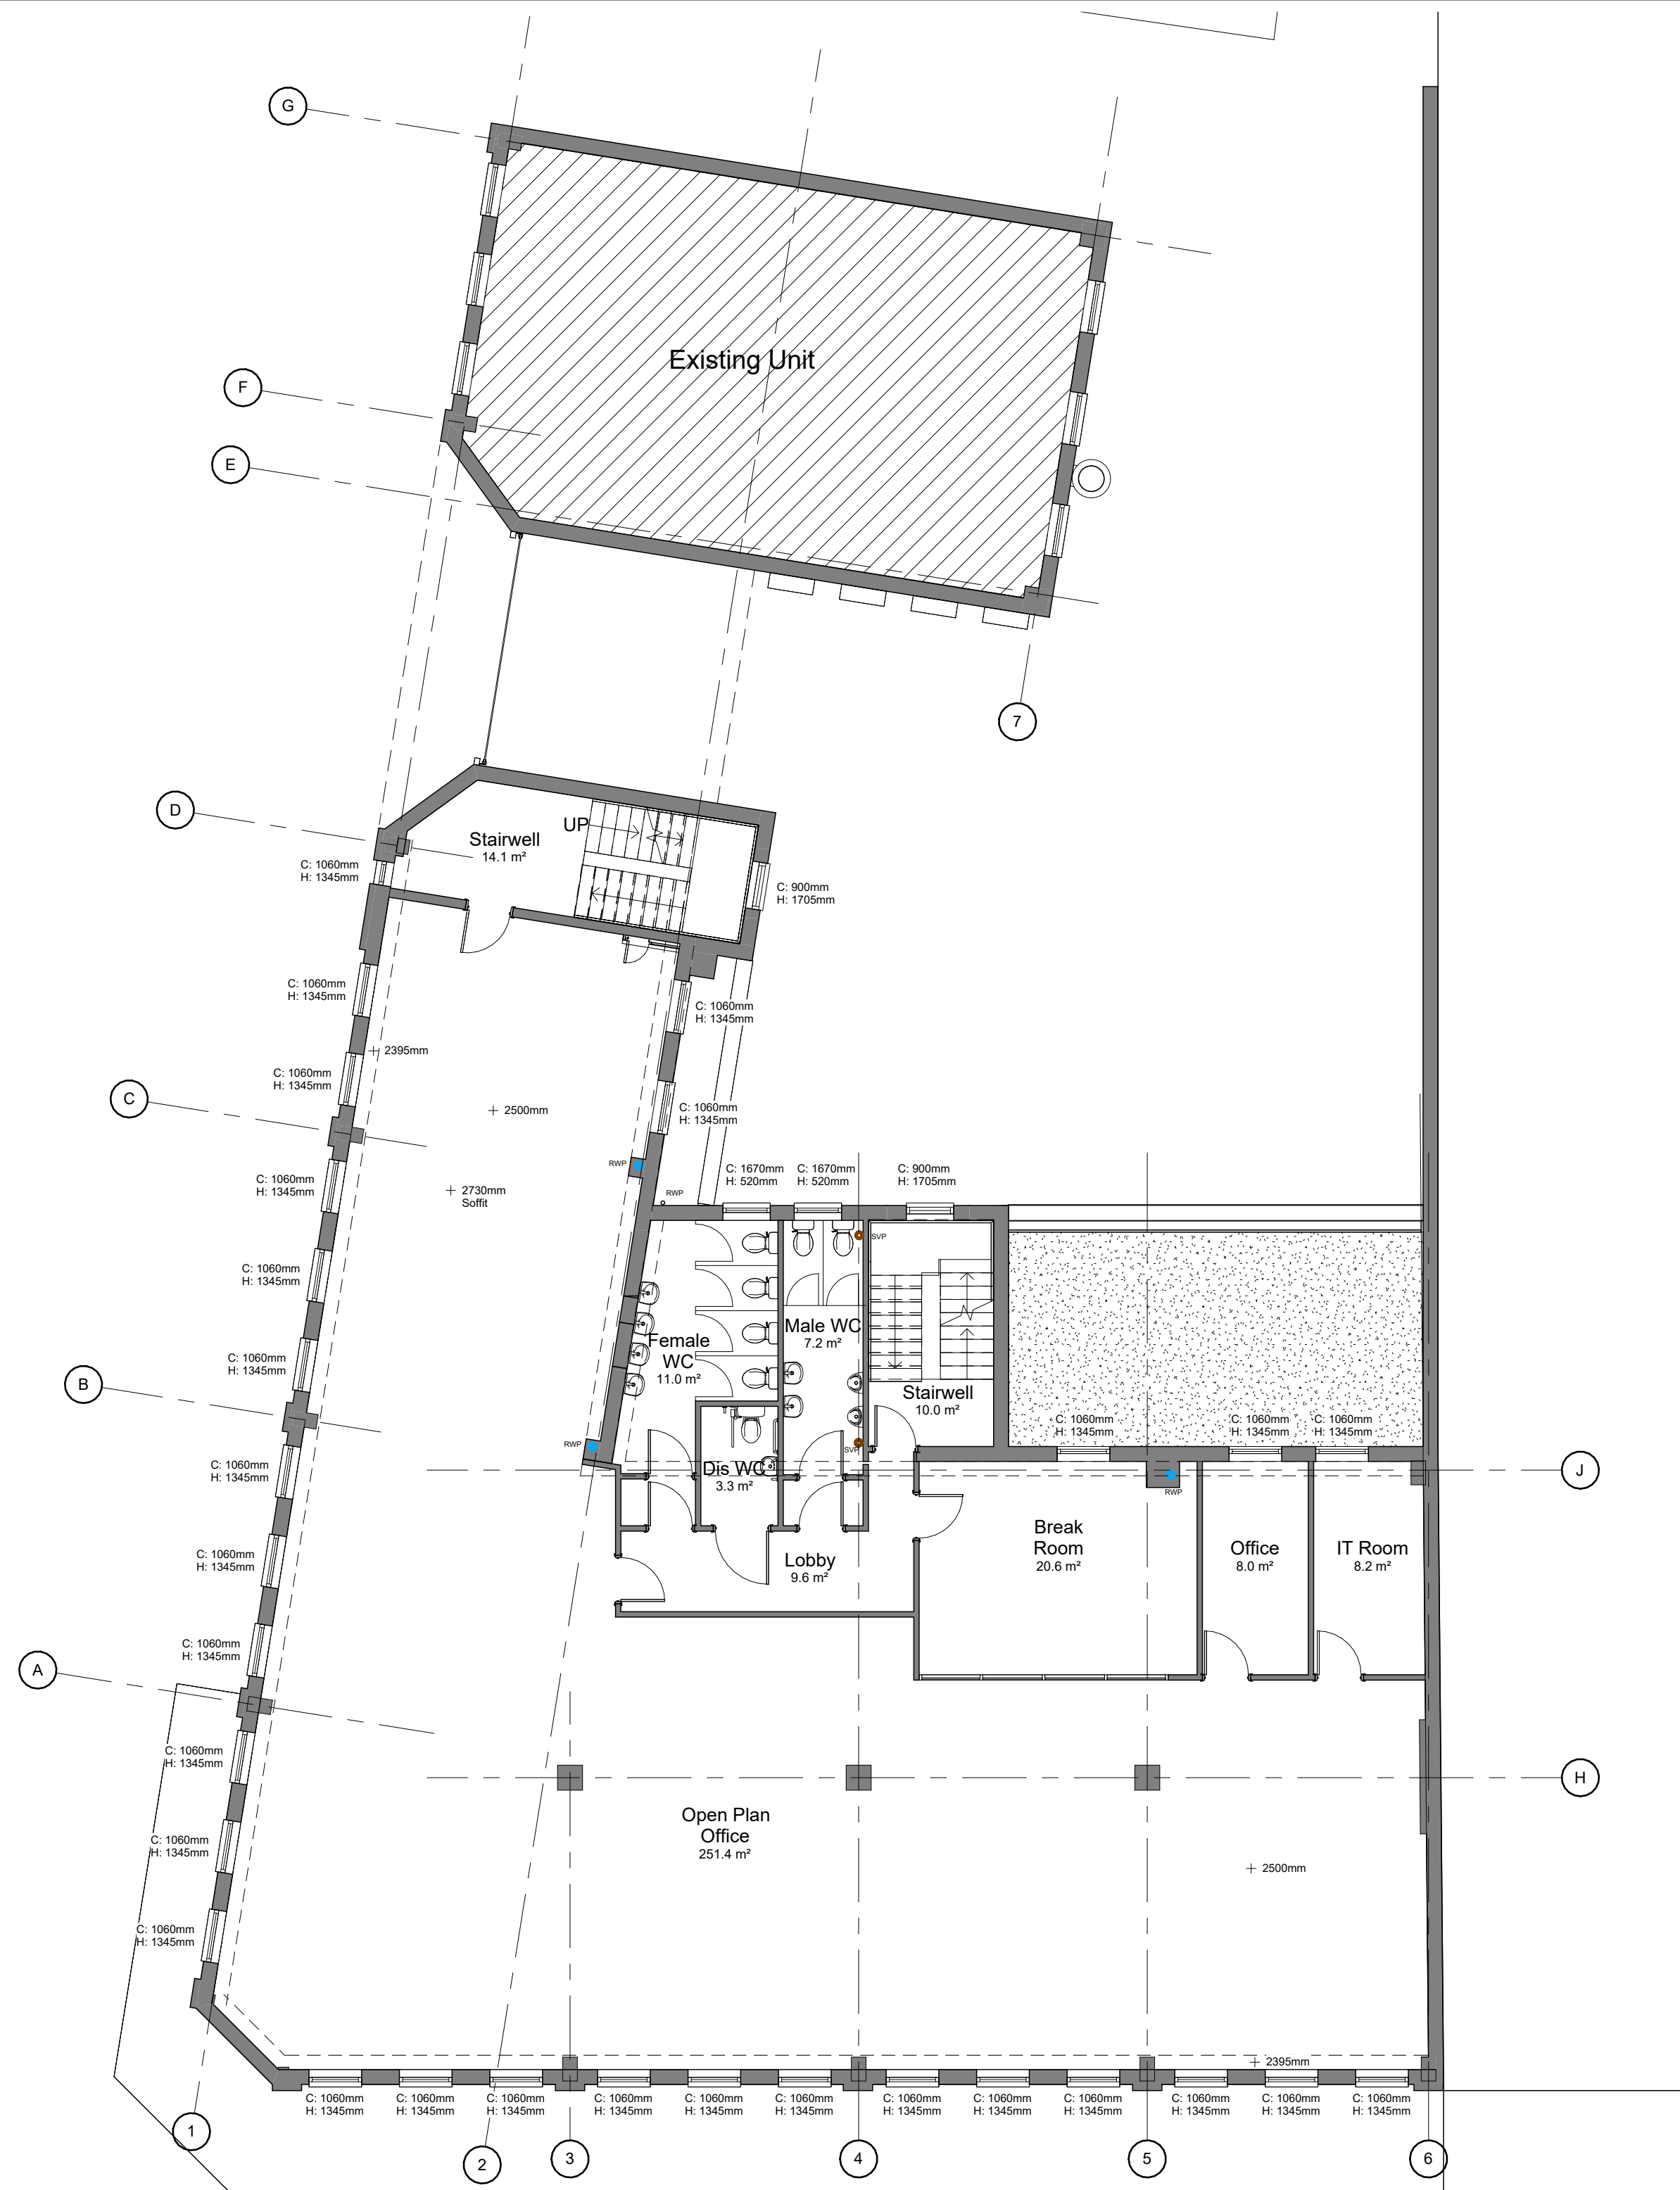


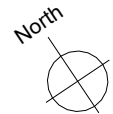

Rev	Date	Drawn	Description
ctd architects Client  M1 Investments Ltd. Clerk Bank House Clerk Bank LEEK Staffordshire ST13 5HE t : 01538 373477 f : 01538 386503 e : info@ctdarchitects.co.uk w : www.ctdarchitects.co.uk			
ctd architects © 2022 - This drawing is copyright. - All dimensions to be checked on site before proceeding. - Contractor must notify the architect of any discrepancies before proceeding. - Contractor to check/adjust dimensions of new work to suit existing conditions. Do not assume existing structure or details are plumb, square or level. - All drawings to be read in conjunction with all other consultants drawings and specs.			
Project		Imperial Buildings Kings Street, Wrexham, LL11 1HF	Scale 1 : 100
Title		First Floor as existing	Status PLANNING ISSUE
Job No.		2217	Drawn No. AL05
			Rev.