



Pos. Link Building Slides, Quantity: 1
Finish: HP
Job: Trevalyn Wood - Rev A
System: SMA Alitherm Heritage Square (W20170)
Exterior View

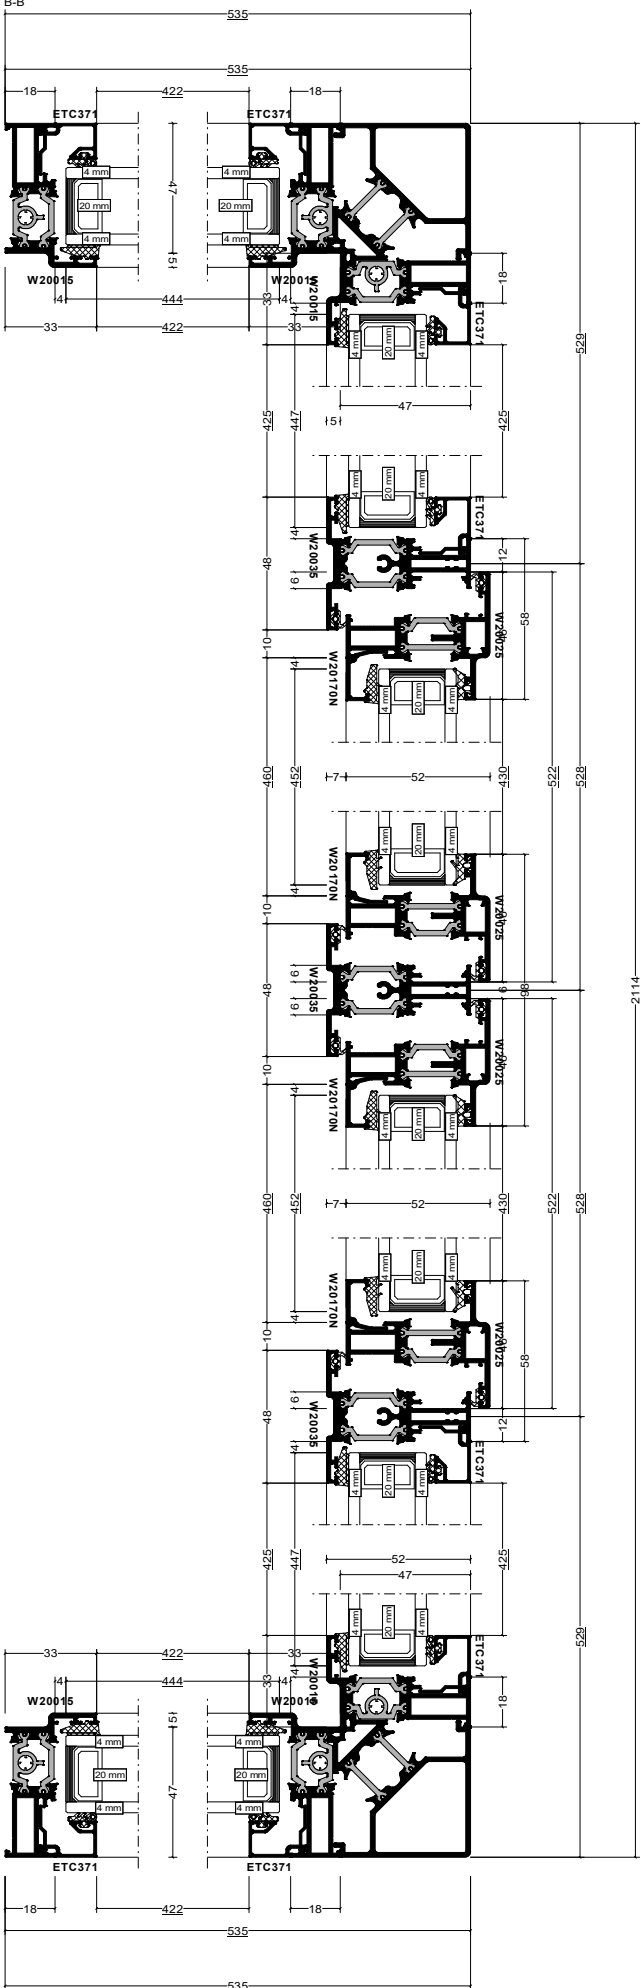

- 2x 400mm Trickle Vent
- 1x ACET165RSANOFFSET LOCKIN ESPAG HNDL 9005M SA
- 1x ACETSH1312L12"S/HUNG LH RESTR/RH STD 13MM
- 1x ACW205R 1250MM 0365 MUSTANG REVESPA R
- 1x ACET165LSANOFFSET LOCKIN ESPAG HNDL 9005M SA
- 1x ACETSH1312R12"S/HUNG RH RESTR/LH STD 13MM
- 1x ACW205L 1250MM 0365 MUSTANG REVESPA L
- 2x Low E 28mm Clear (4mm / 20mm / 4mm), 4mm TGH Low E / 4mm TGH Clear, 20mm WES 90% Argon Spacer
28mm 0.63 m² 447 x 1414mm
- 2x Low E 28mm Clear (4mm / 20mm / 4mm), 4mm TGH Low E / 4mm TGH Clear, 20mm WES 90% Argon Spacer
28mm 0.63 m² 444 x 1414mm
- 2x Low E 28mm Clear (4mm / 20mm / 4mm), 4mm TGH Low E / 4mm TGH Clear, 20mm WES 90% Argon Spacer
28mm 0.62 m² 452 x 1364mm

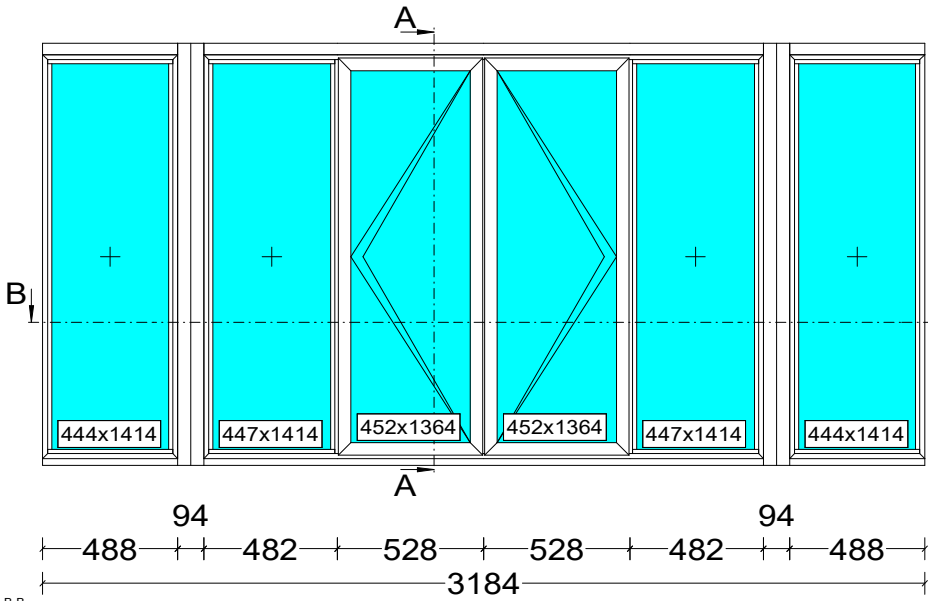