
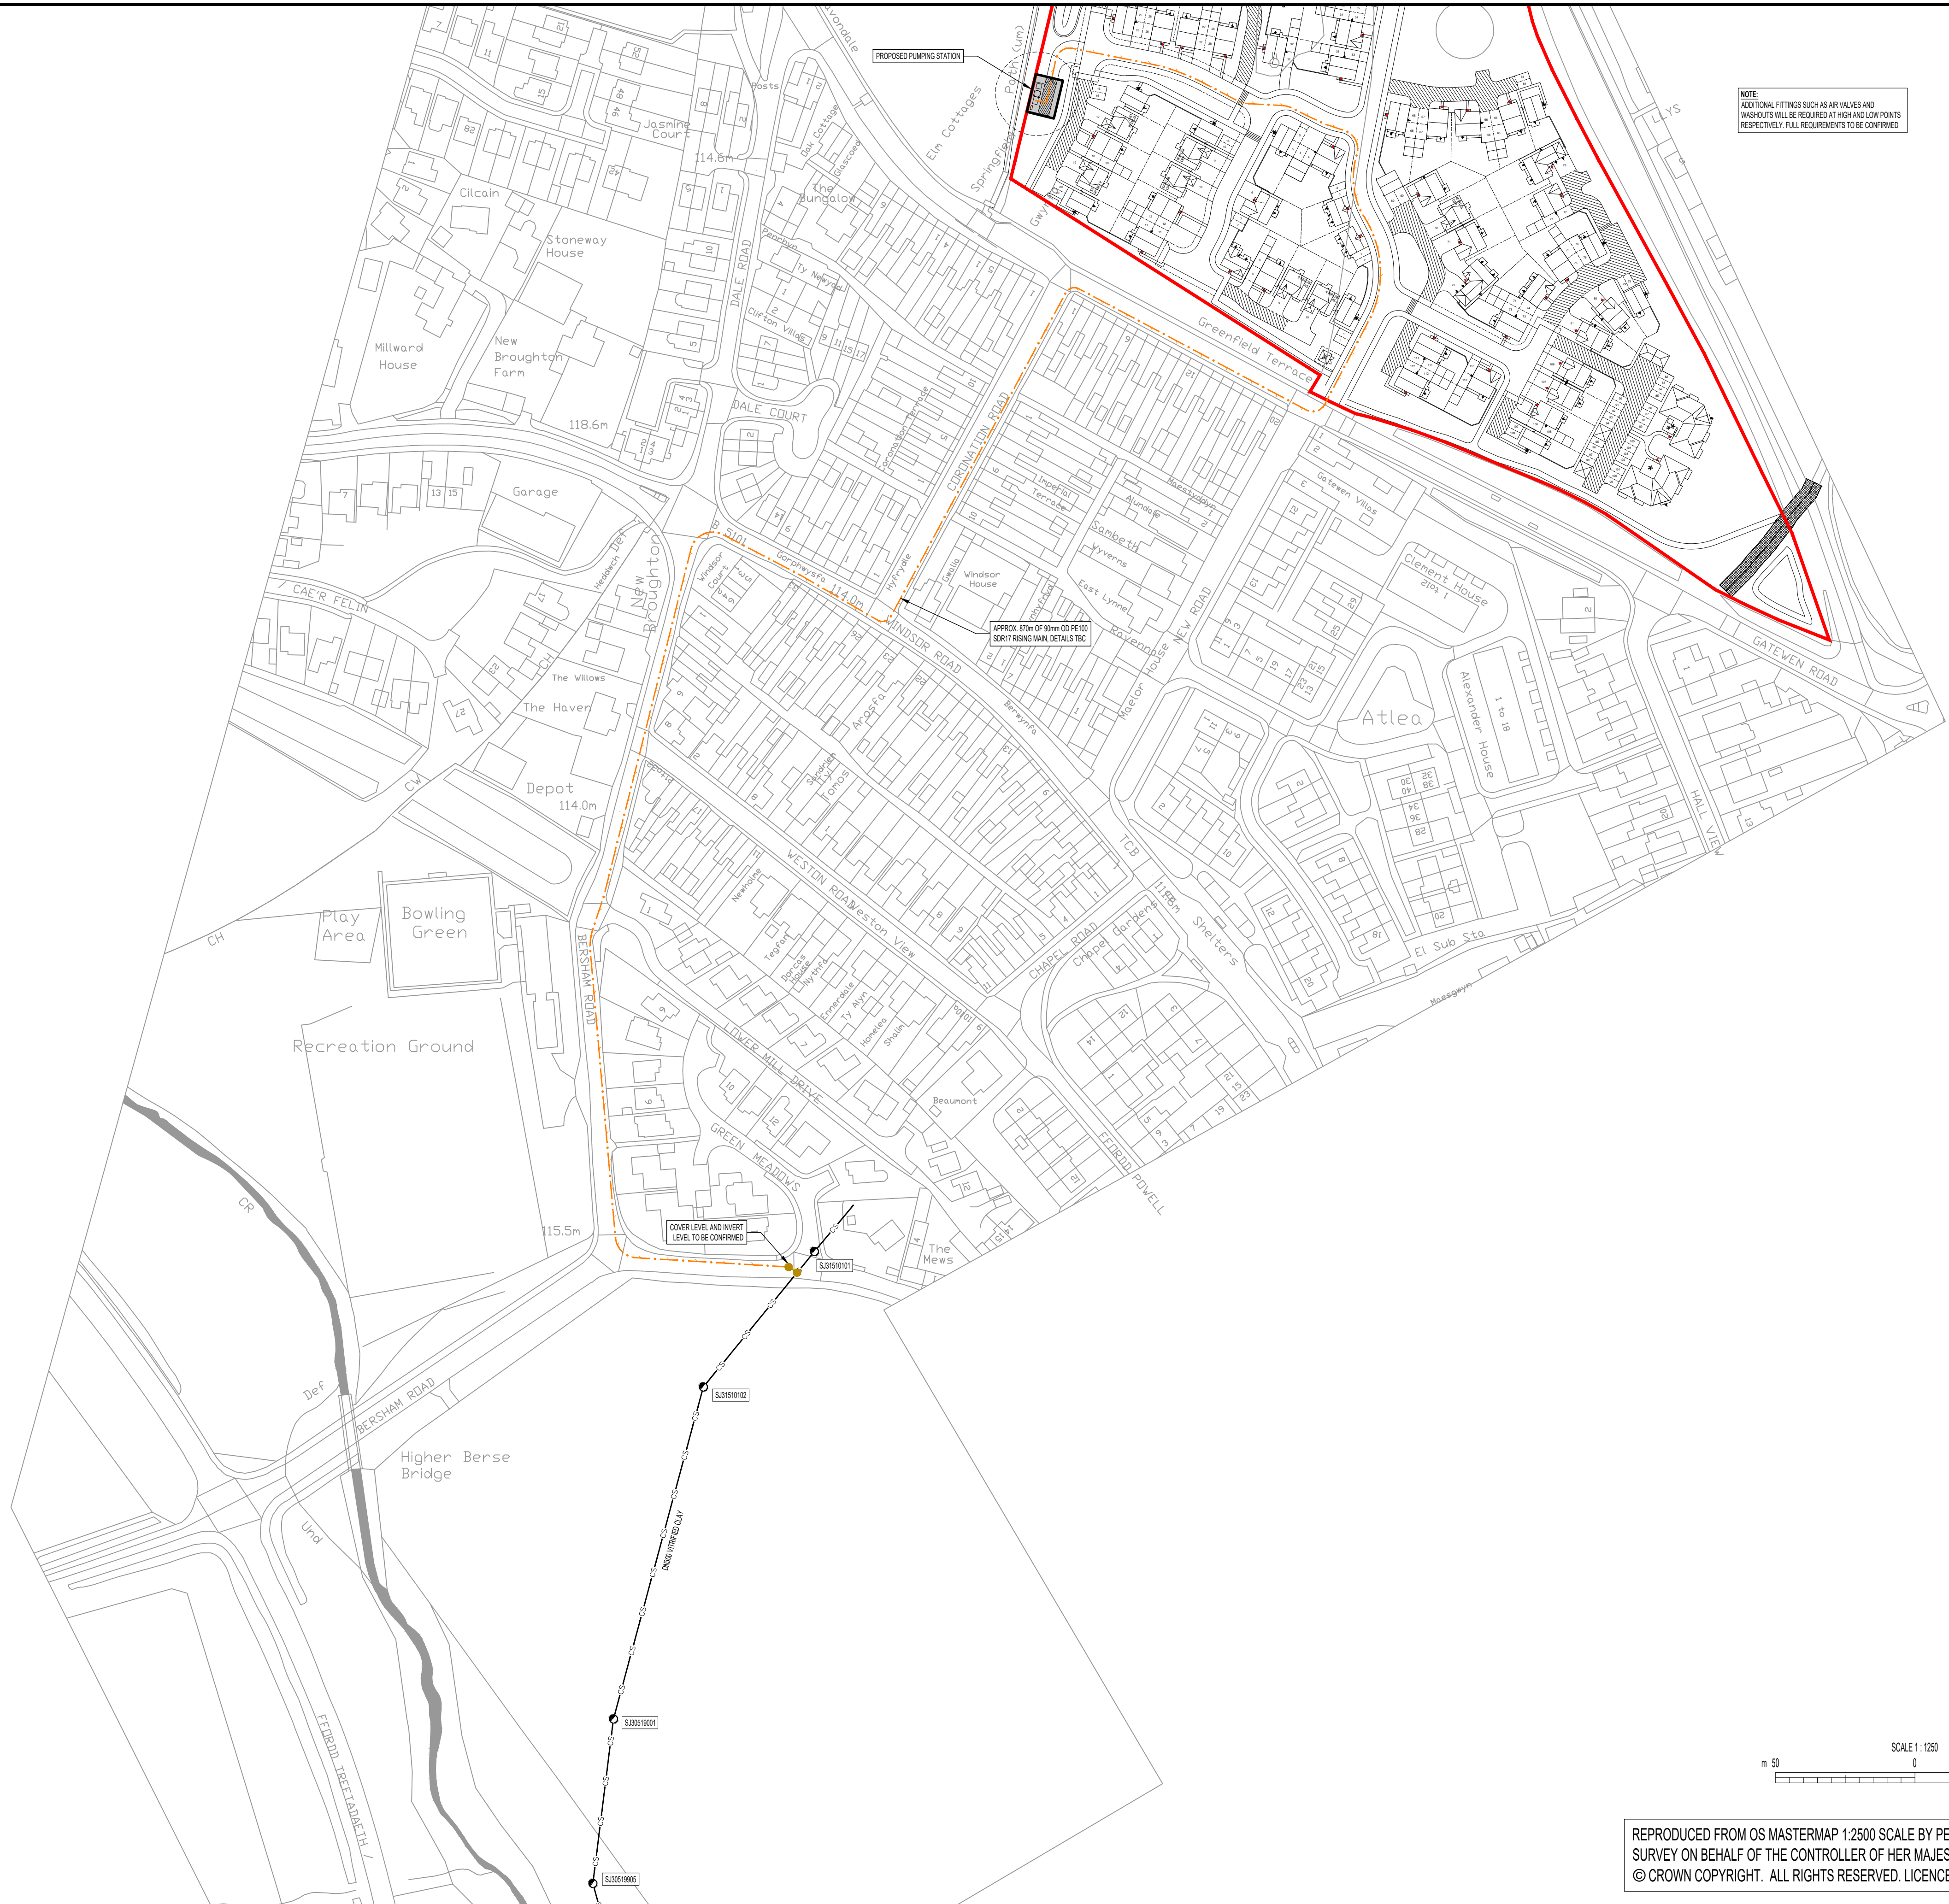


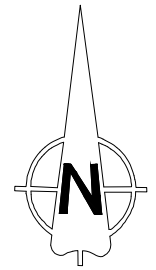

NOTES

- ALL DIMENSIONS IN MILLIMETRES AND ALL LEVELS IN METRES ABOVE ORDNANCE DATUM UNLESS SHOWN OTHERWISE.
- THIS DESIGN IS PROPOSED ON THE BASIS OF CLIENT BRIEF, SPECIFICATIONS, BEST PRACTICE AND RISK REDUCTION / ELIMINATION. THE DESIGNER MUST BE CONSULTED ON ANY PROPOSED CHANGES, BEFORE THEY ARE CONSIDERED FOR IMPLEMENTATION.

KEY

- DEVELOPMENT BOUNDARY
- PROPOSED RISING MAIN (APPROX. 800m LONG)
- PROPOSED FOUL MANHOLE CHAMBER
- EXISTING DCWW COMBINED SEWER



CAUTION: THE MANAGEMENT AND DESIGN OF ANY AND ALL TEMPORARY WORKS REQUIRED TO EXECUTE THIS DESIGN ARE THE RESPONSIBILITY OF THE CONTRACTOR.

SITE LOCATION

GRID REFERENCE: 331115, 351338 (CENTRE OF SHEET)
SITE ADDRESS: GATEWEN ROAD, WREXHAM

P02	06-08-21	ALTERNATIVE RISING MAIN DISCHARGE POINT AGREED WITH DCWW	EO	AR	TM
P01	05-07-21	RISING MAIN DISCHARGE POINT AMENDED	EO	AR	TM
P00	05-07-21	FIRST ISSUE	EO	AR	TM

REV.	DATE	DESCRIPTION	ORIG	CHK	APP
------	------	-------------	------	-----	-----

CLIENT

Bellway

PRINCIPAL DESIGNER
BELLWAY HOMES

Waterco

Waterco Ltd., Eden Court,
Lon Parcwr Business Park, Ruthin LL15 1NJ
tel (+44) 1824 702220
www.waterco.co.uk

SCHEME

GATEWEN ROAD, WREXHAM

TITLE

PROPOSED RISING MAIN ROUTE PLAN

ORIGINATOR E OWEN	CHECKED A RUSSELL	APPROVED T MITCHELL
STATUS PRELIMINARY		SUITABILITY -
WATERCO SCHEME NO. 13998	SCALE / SHEET SIZE 1 : 1250 / A1	REV P02
DRAWING NO. 13998-2200		

REPRODUCED FROM OS MASTERMAP 1:2500 SCALE BY PERMISSION OF ORDNANCE SURVEY ON BEHALF OF THE CONTROLLER OF HER MAJESTY'S STATIONERY OFFICE.
© CROWN COPYRIGHT. ALL RIGHTS RESERVED. LICENCE NUMBER 100043718.