
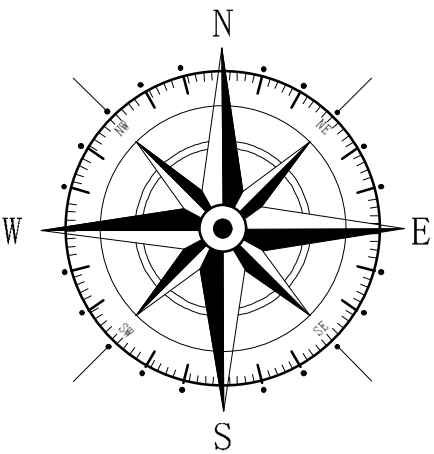


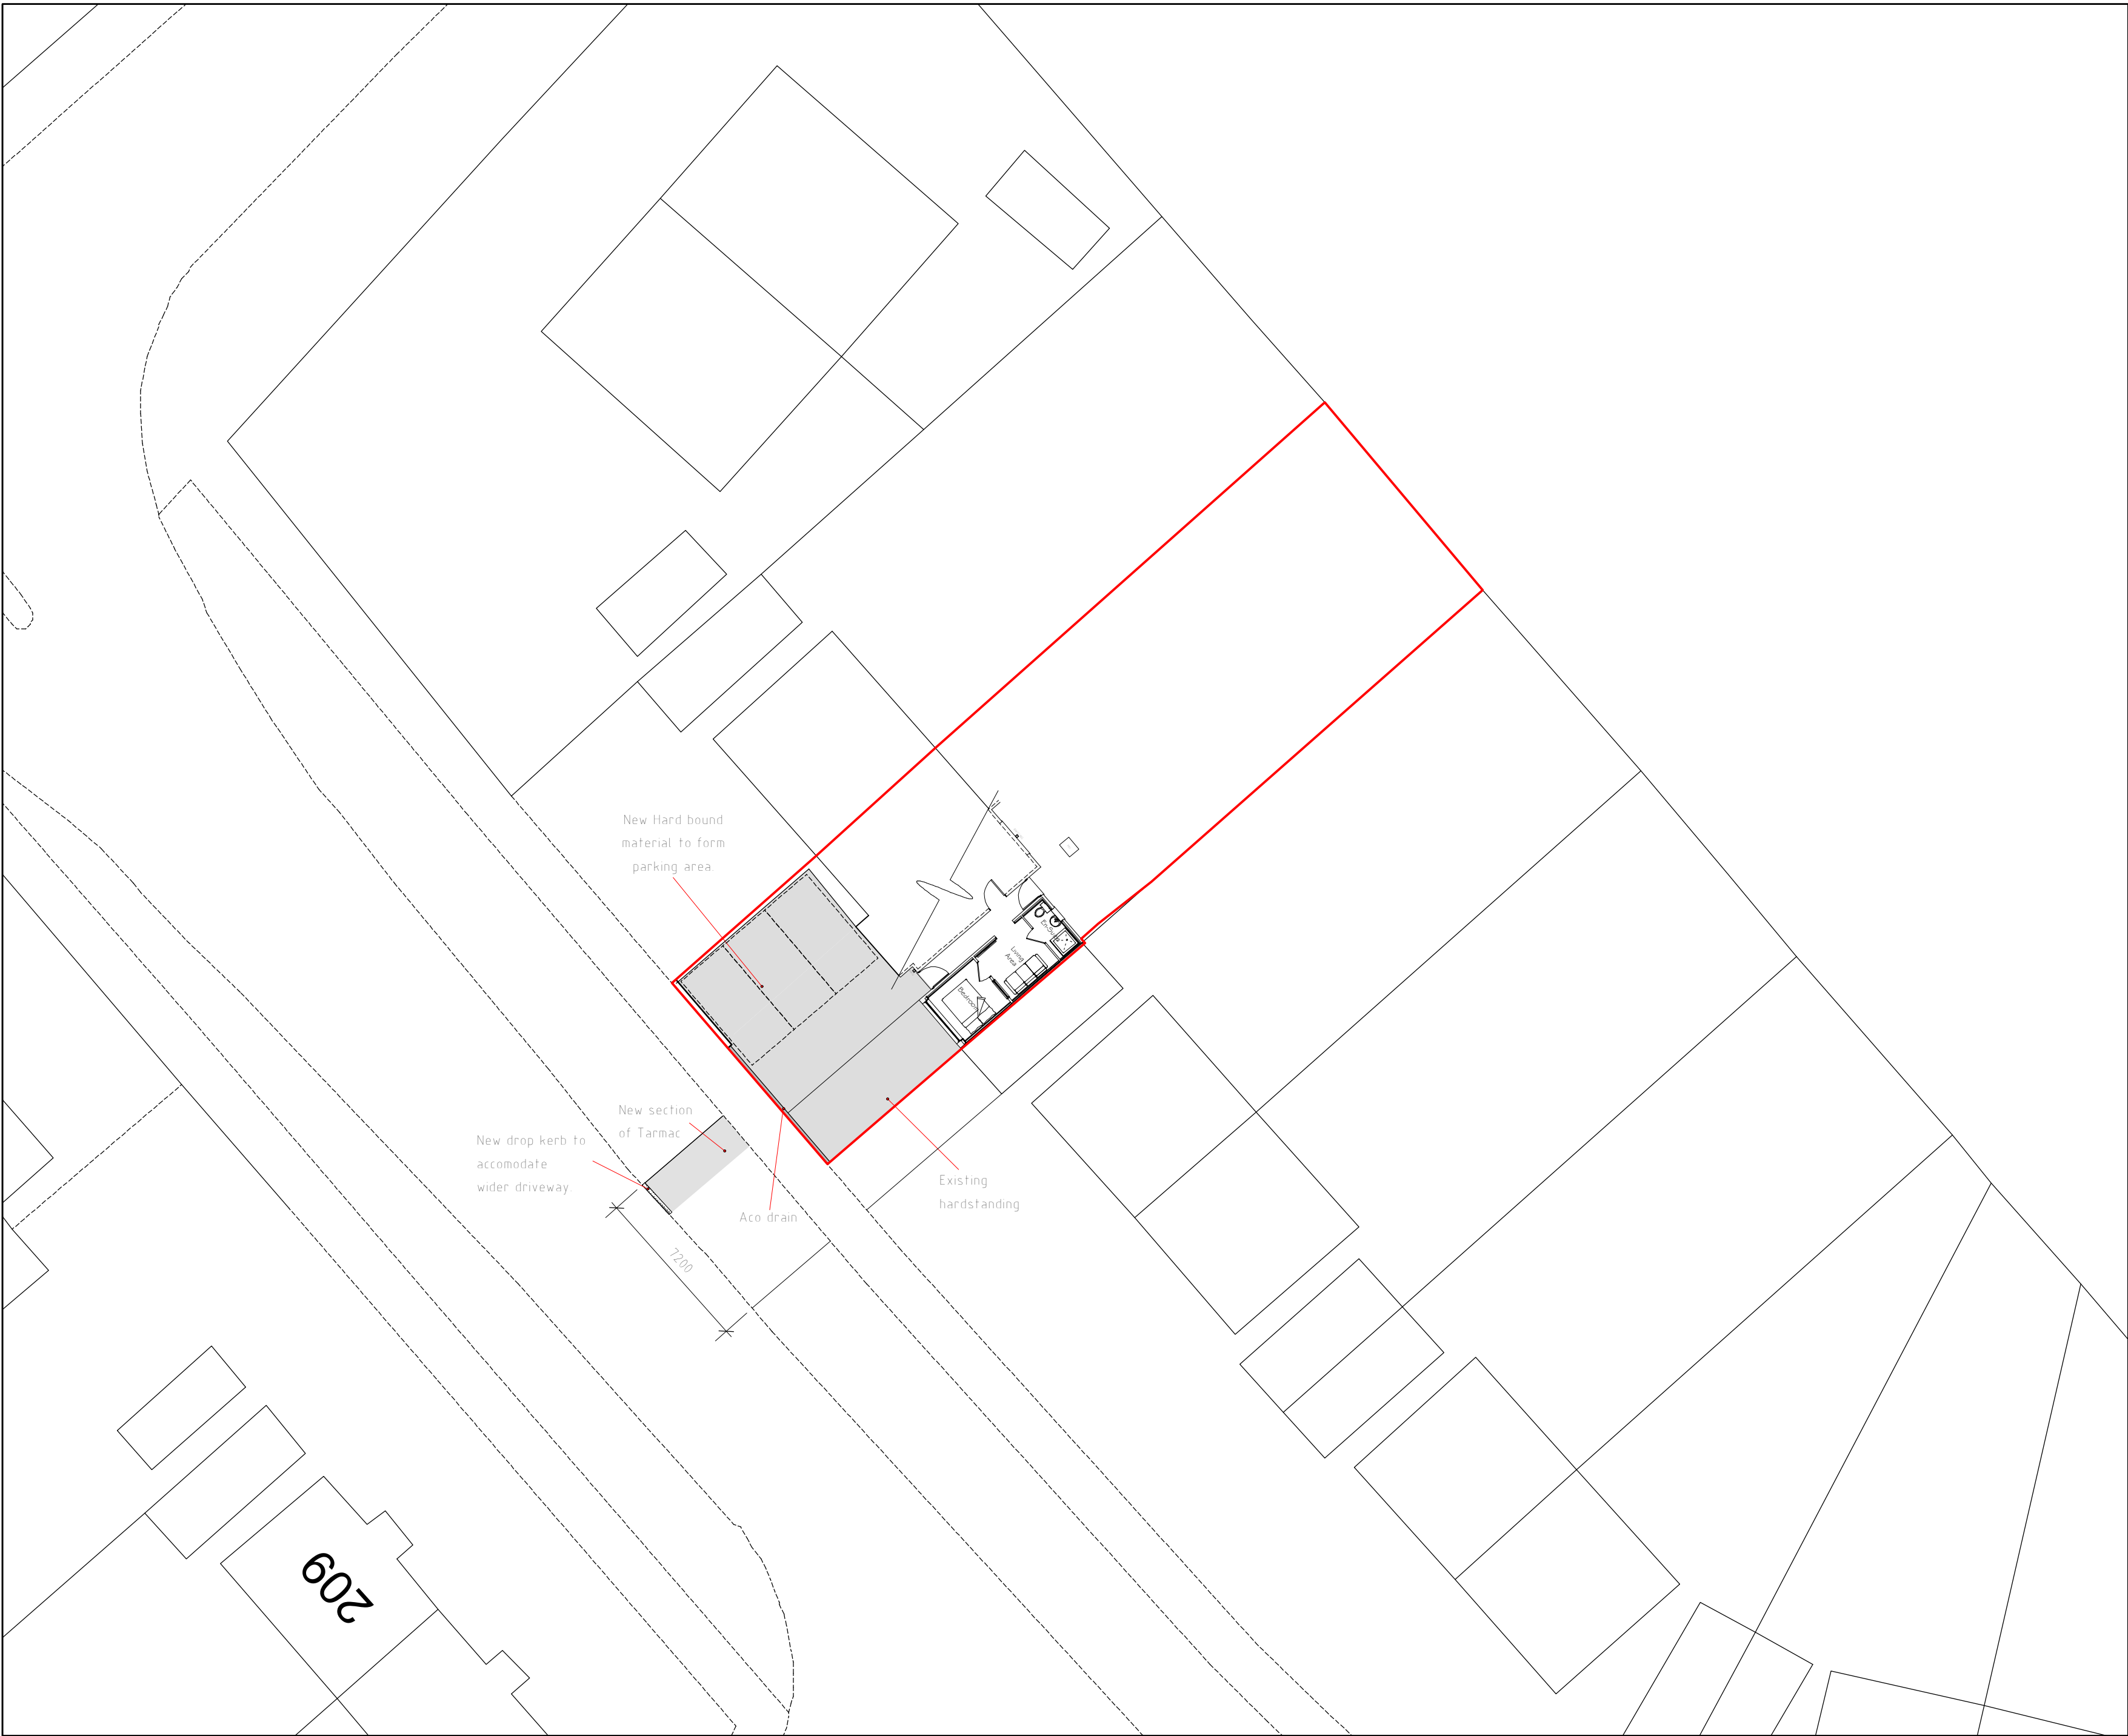

<u>Key</u>	
	Application Site

A	10/22	Design Amends	D.J.E.
Rev	Date	Detail	Initial

Project:
Proposed Alterations to,
206 Herbert Jennings Avenue,
Wrexham,
LL12 8EF

Title: Landscaping Plan	Scale: (A2) 1:200
-------------------------------	----------------------

Drawn By: E.M.Jackson	Date: July 2022
--------------------------	--------------------

Drawing No: H149/006	Sheet: 1 of 1
-------------------------	------------------

blueprint
architectural services

 Office 3K4,
Redwither Business Tower,
Wrexham. LL13 9XT
Tel: 01978 356500
www.blueprintarchitectural.com
© copyright all rights reserved

Landscaping Plan 1:200