

PROPOSED LOCATION
FOR HYDRANT

AMENITY CABIN

ACCESS GATE

PARKING SPACE

DNO BUILDING 11 kV

DNO BUILDING 11 kV

BATTERY CONTAINER

ACCESS GATE

PCS

CLIENT HV BUILDING

CLIENT HV BUILDING

AUXILIARY TRANSFORMER

CCTV SECURITY CAMERA

11/0.48 kV STEP UP TRANSFORMER

DNO BUILDING
11 kV

DNO BUILDING
11 kV

CONTAINER

CONTAINER

CONTAINER

CONTAINER

PCS


CCTV

R11.7

R4.7

PROPOSED PLAN

Scale: 1:200

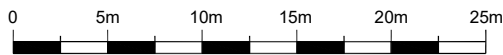

PLANNING PLAN

LEGENDS:

- PURPOSED SITE
- FLOOD ZONE C1
- PERIMETER FENCELINE
- CONTAINER BATTERY CONTAINER = 10
- PCS (POWER CONDITIONING SYSTEM) = 6
- 11/0.48 kV STEP UP TRANSFORMER
- CLIENT HV BUILDING
- DNO BUILDING 11 kV
- DNO BUILDING 11 kV
- CCTV SECURITY CAMERA
- AMENITY CABIN
- AUXILIARY TRANSFORMER
- PROPOSED LOCATION FOR HYDRANT

R1	23.01.2022	ANK	AM	RT	REVISED AS PER COMMENTS RECEIVED
R0	27.01.2022	ANK	AM	RT	PLANNING
REV	DATE OF ISSUE	PREPARED BY	CHECKED BY	VALIDATED BY	SUBMISSION PURPOSE
DEVELOPER:-					
 HFE (UK) Limited					
PROJECT:-					
BESS LAYOUT FOR 10 MW STORAGE PLANT AT BRIDGE ROAD NORTH, WREXHAM					
	NAME	DATE	TITLE:-		
DRWN	ANK	27.01.2022	Proposed Site Plan 10 MW BESS Project		
CHKD	AM	27.01.2022			
APPD	RT	27.01.2022			
DRG. NO.:				SIZE	REV
Layout 01				A1	R1
SCALE:-		1:200	SHEET 01 OF 01		
RELEASED FOR:-		☒ PLANNING	☐ TENDER	☐ INFORMATION	
		☐ APPROVAL	☐ CONSTRUCTION	☐ AS BUILT	
ALL INFORMATION CONTAINED IN THIS DOCUMENT ARE CONFIDENTIAL AND COPYRIGHT THERE OF IS RESERVED BY HERO FUTURE ENERGIES. THEY SHALL NOT BE USED FOR ANY PURPOSE OTHER THEN FOR WHICH THEY ARE SUPPLIED AND SHALL NOT BE COPIED OR REPRODUCED WITHOUT WRITTEN PERMISSION.					