


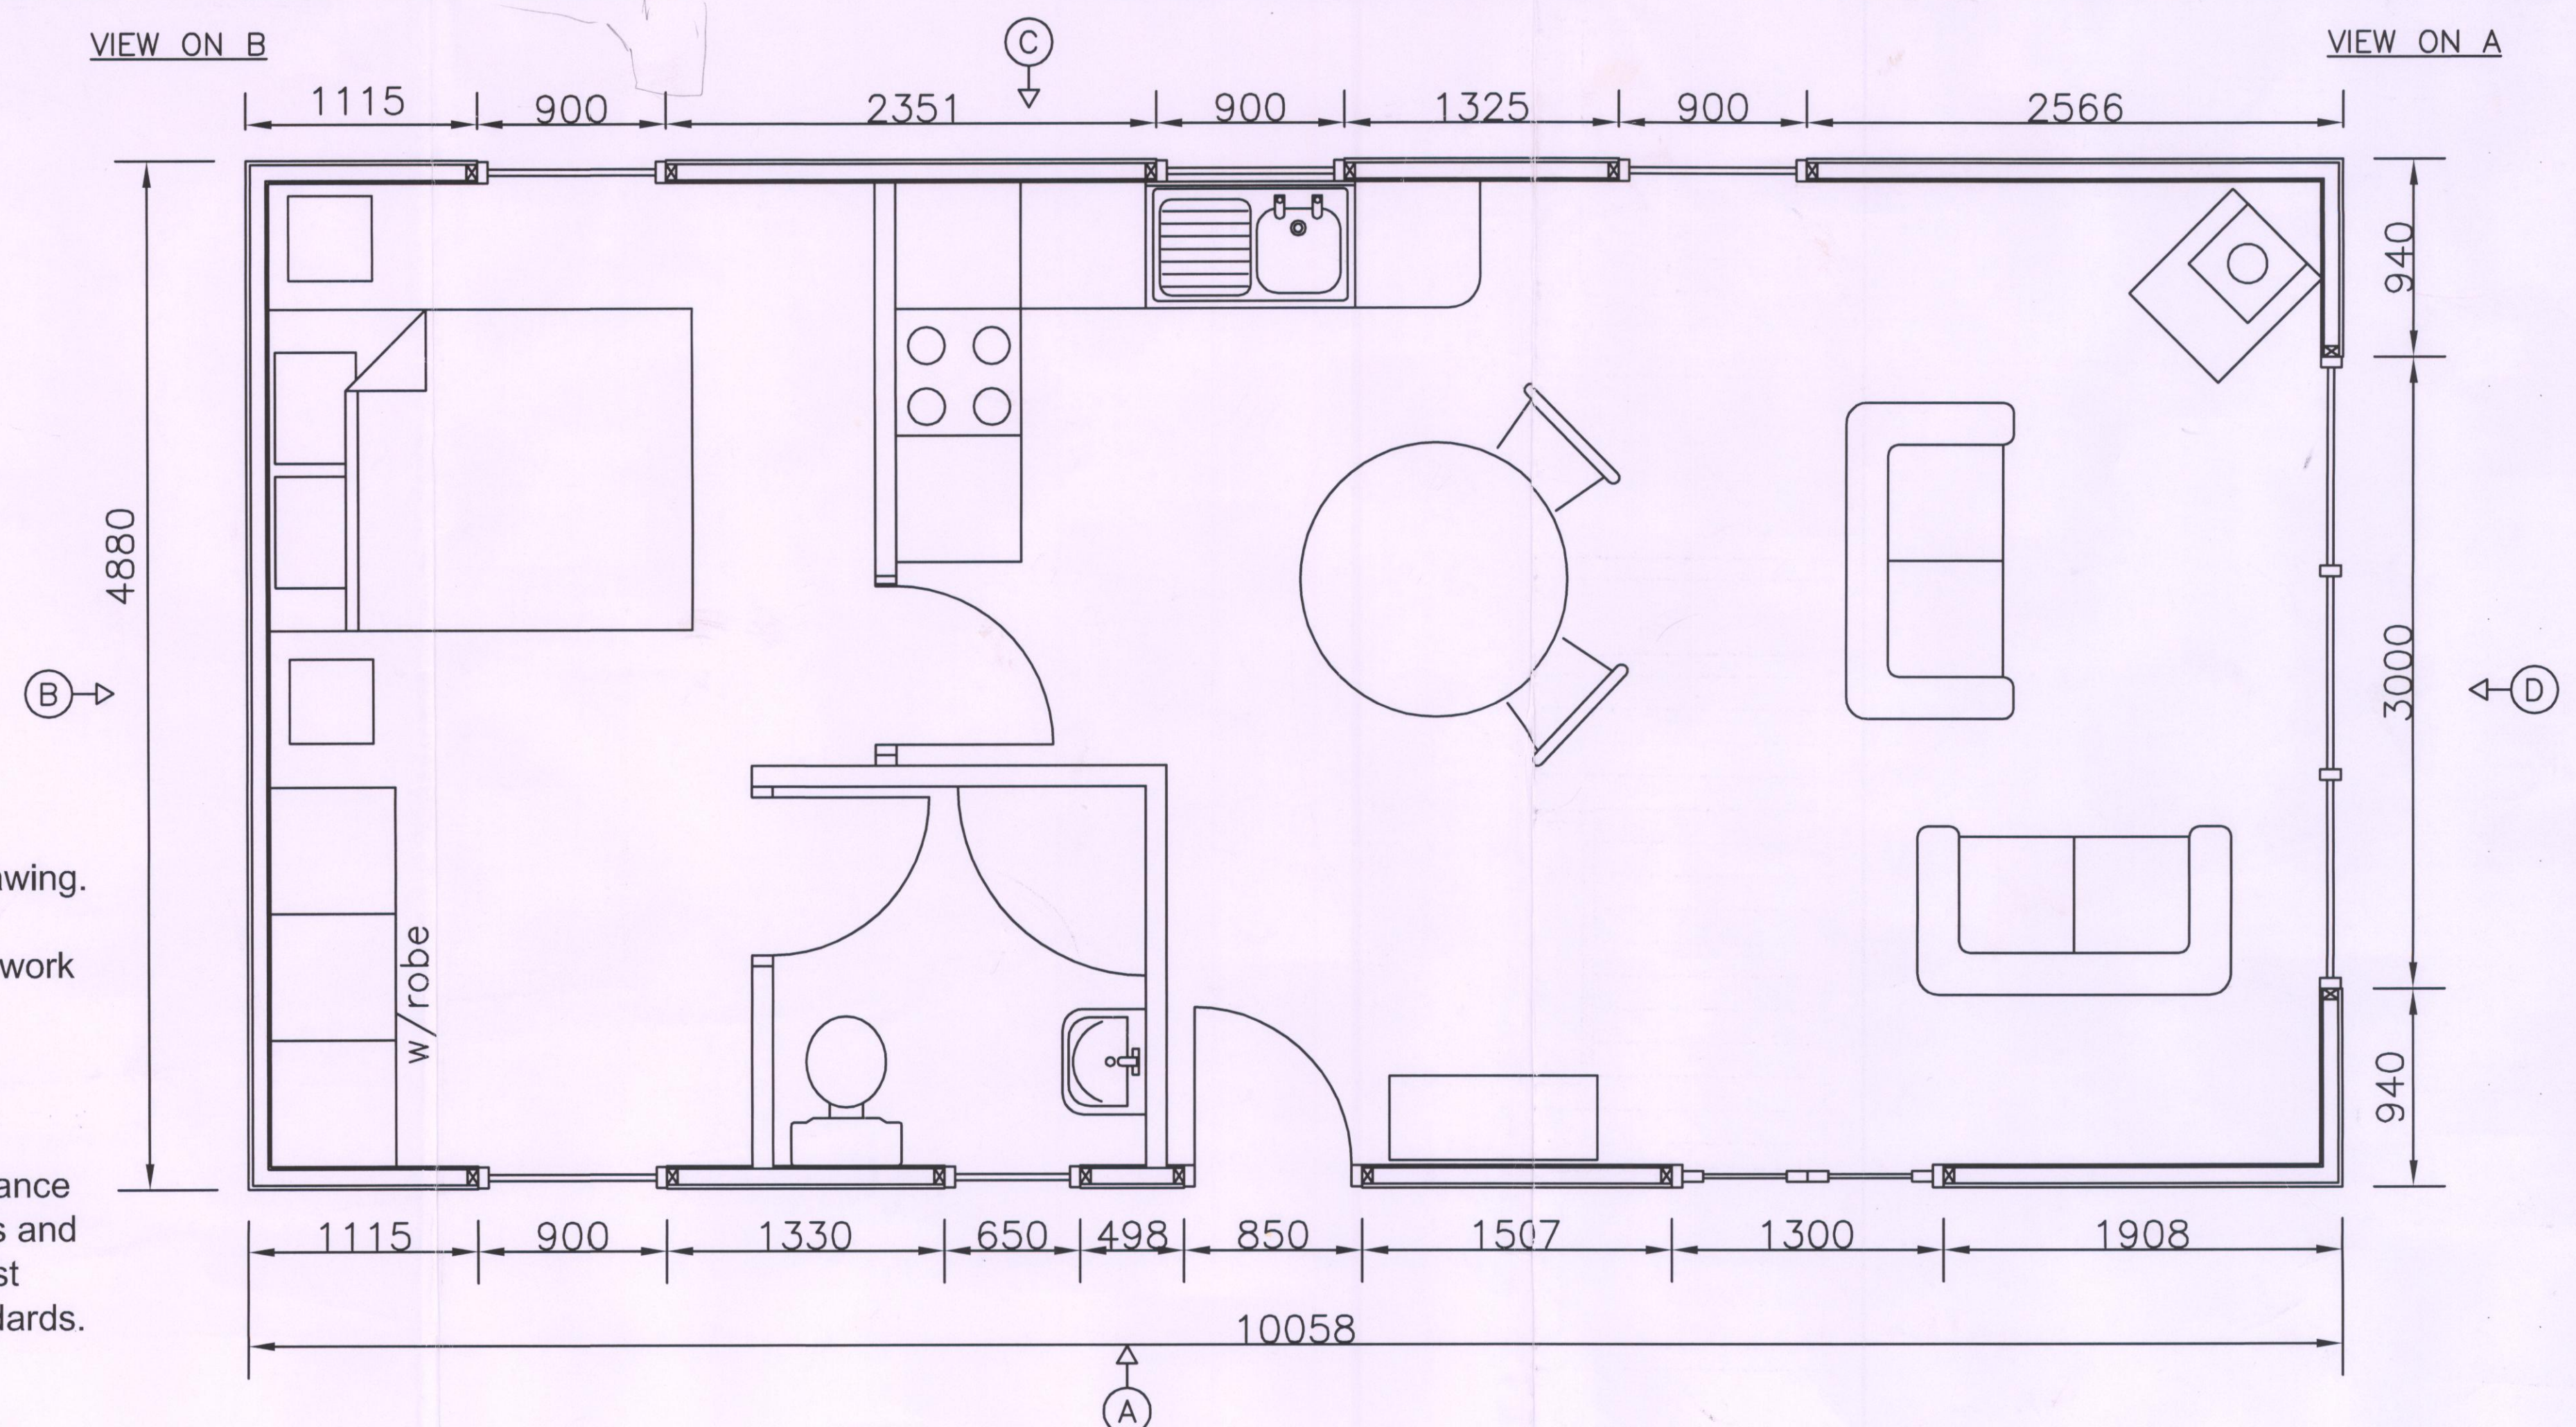

Notes
 Please do not scale from this drawing.
 Contractor to verify sizes before work commences.
 Materials to match existing.
 Work to be carried out in accordance with current Building Regulations and Codes of Practice. Materials must comply with current British Standards.

P /2014 /0684


jadenrange ltd
 4 THE BIRCHES
 BRAMHOPE,
 LEEDS
 Telephone 0113 2678485
 E Mail :nh@jadenrangeltd.co.uk



MRS K.GRIFFIN-ROGERS
 PROPOSED STABLE CONVERSION

WOOD FARM HOUSE
 SY13 2LQ

PROPOSED
PLAN & ELEVATIONS

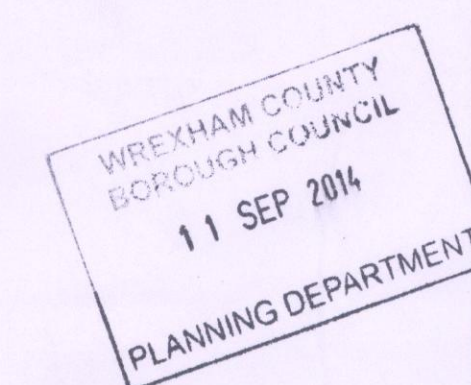

SHEET SIZE	SCALE	DATE	DWG NO
A3	1:50	SEPT 2014	T2/02