



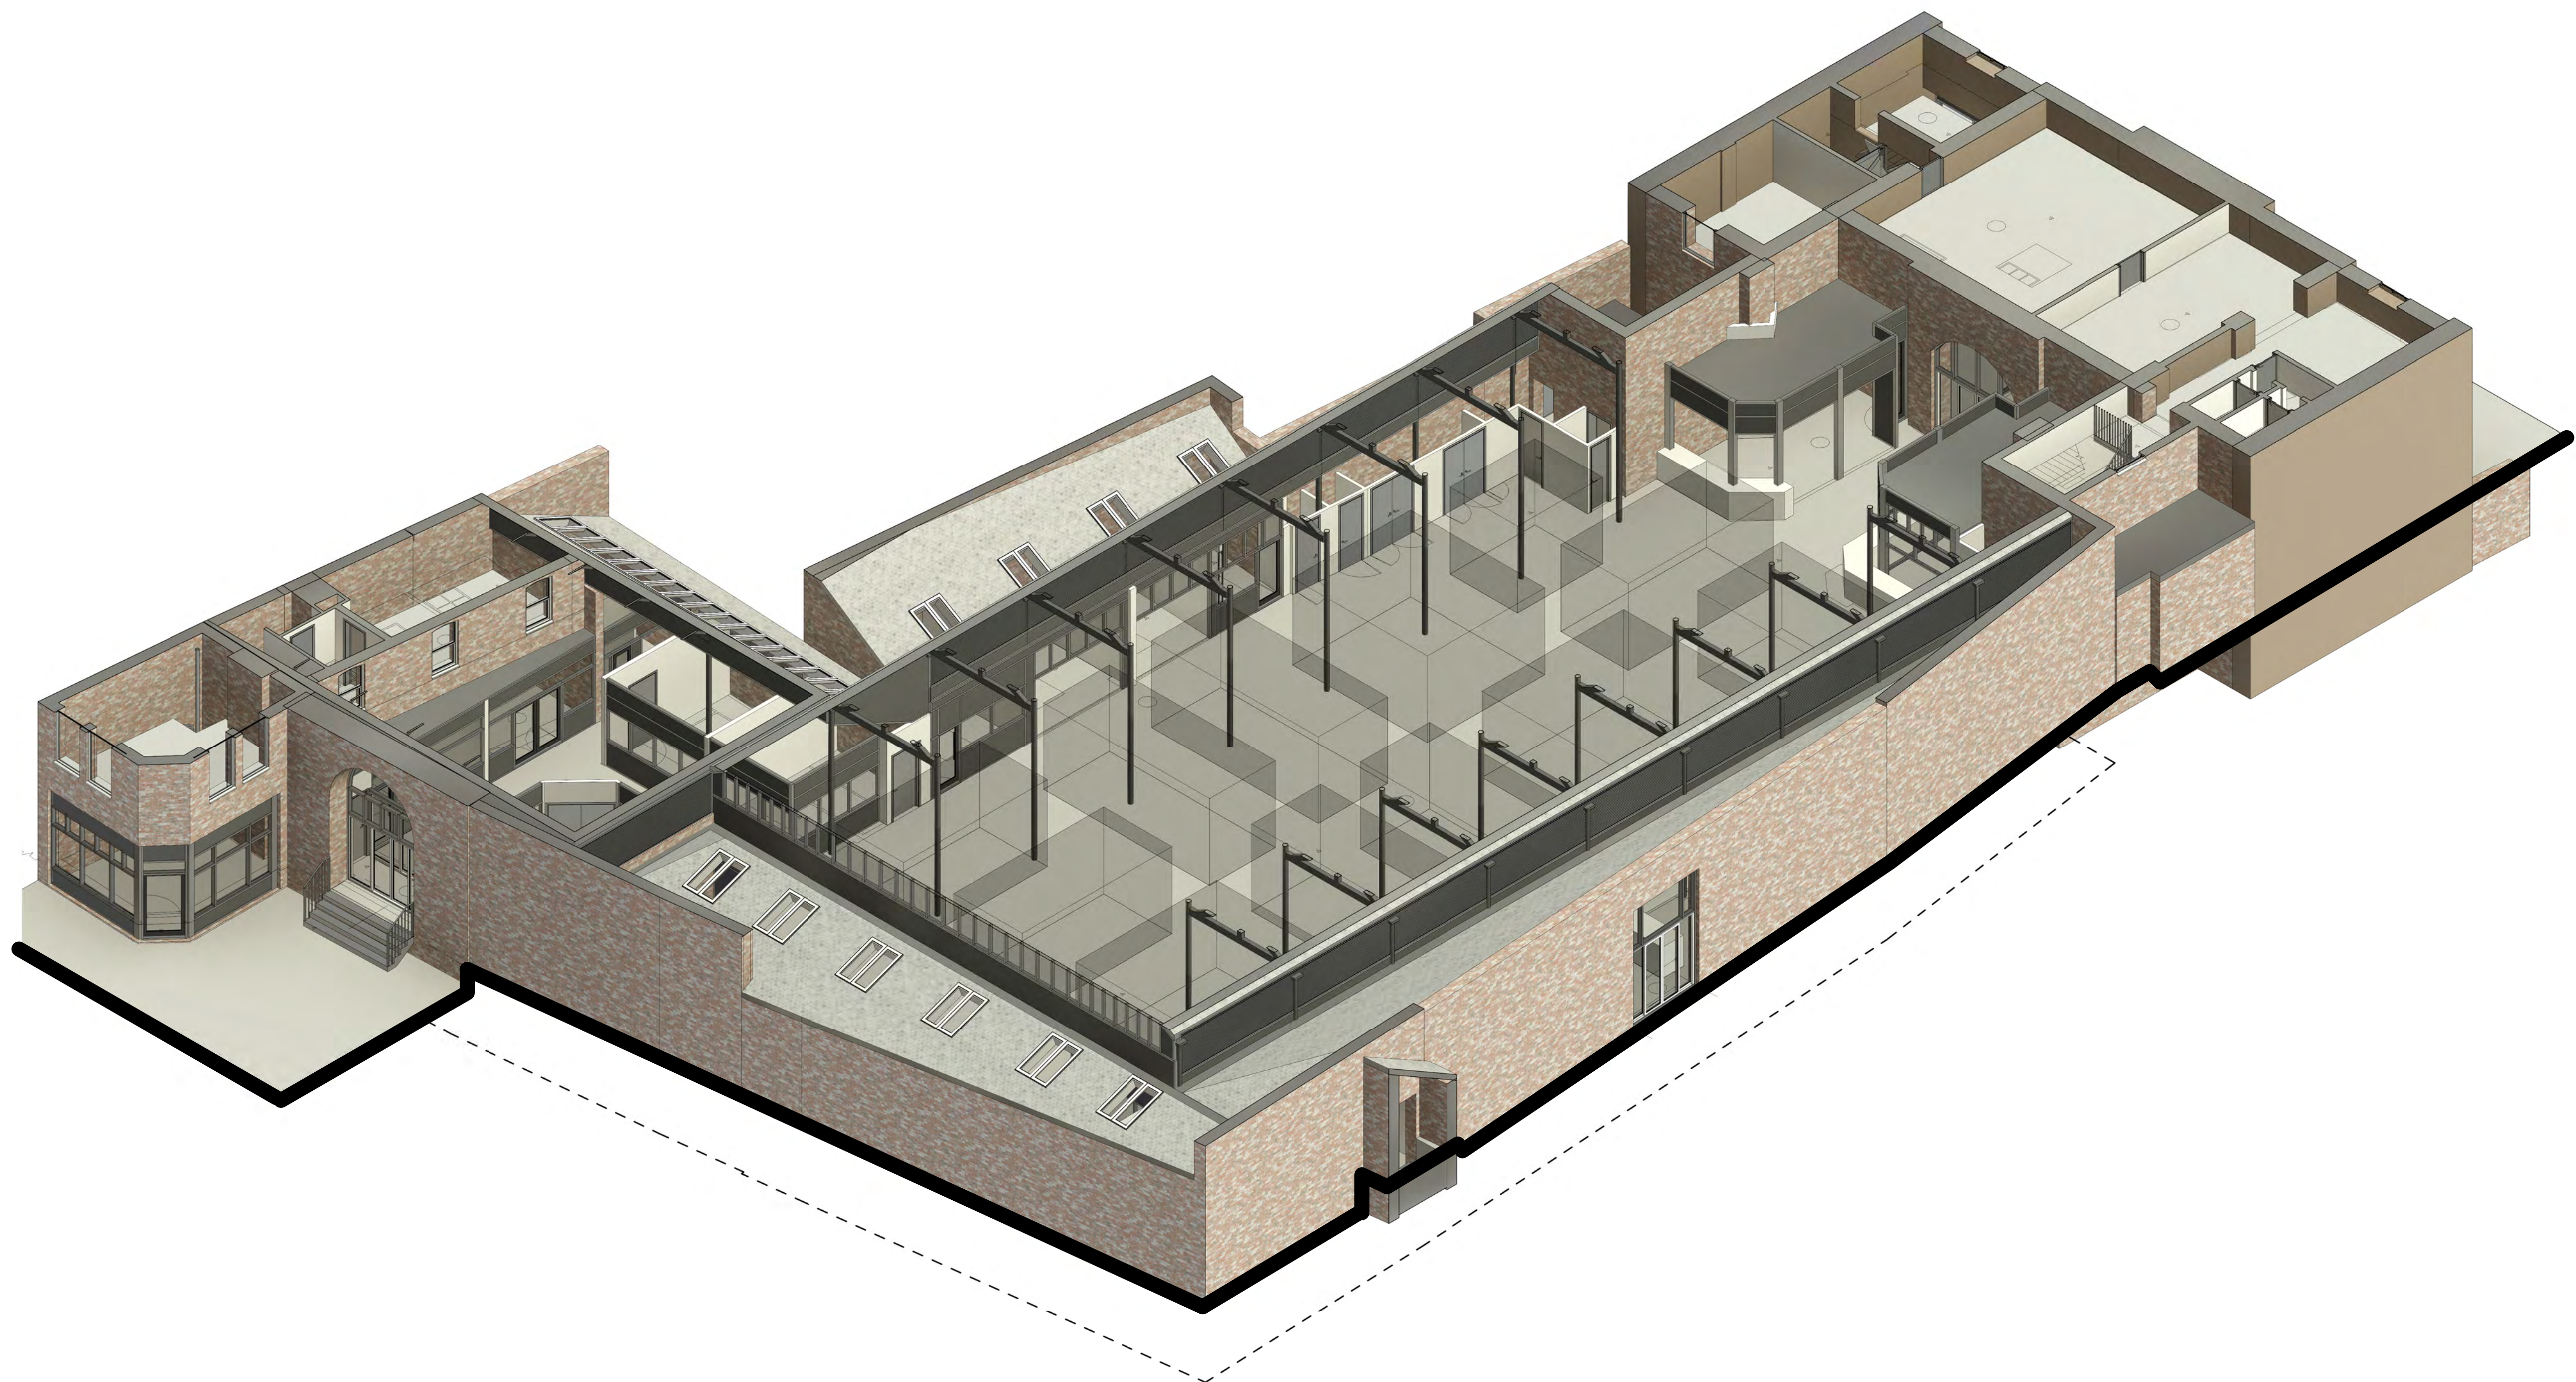

P0	Updated Stage 3 Issue CB CB CB	14/12/202
P1	Initial Stage 3 Issue CB CB CB	25/11/202
REV	DESCRIPTION DRAWN BY CHECKED BY APPROVED BY	DATE
RIBA PLAN OF WORK 2013 WORKSTAGE		
LEVEL OF MODEL DEFINITION (LoD)		
Stage 3 - Spatial Coordination		
LoD 2 - Conceptual Model		
PURPOSE OF ISSUE - SUITABLE FOR ...		
BS1192 STATUS		
Information		
Status S2 - Information		

 

awray architects
penseiri

CARDIFF 029 2052 8140
LONDON 0207 138 3560
WREXHAM 01978 357 887
www.lawray.co.uk

CLIENT
WCBC

PROJECT TITLE
Wrexham Butchers Market

DRAWING TITLE
Axonometric - Existing First Floor Level

PROJECT No 19556 SCALE @ A1

DRAWING No 1192: Project - Originator - Volume - Level - Type - Role - Number
 BS1192:2007 19650: Project - Originator - Functional - Spatial - Form - Discipline - Number
 Breakdown Breakdown
 A2:2016) &
 BS EN ISO19650) **WBM-LAW-X-U01-DR- A-030002 P1**

DO NOT SCALE

Any discrepancy or query concerning this drawing should be referred to the Architect

Copyright © LAWRAY LIMITED

Registered Office: Greenmeadow Springs, 1 Cae Gwyrd, Tongwynlais, CARDIFF CF15 7AB

Reg. Co. No. 2724178, VAT Reg. No. 134 2146 06

Print Date: 15/12/2021 11:10:27

Axonometric - Existing First Floor Level