
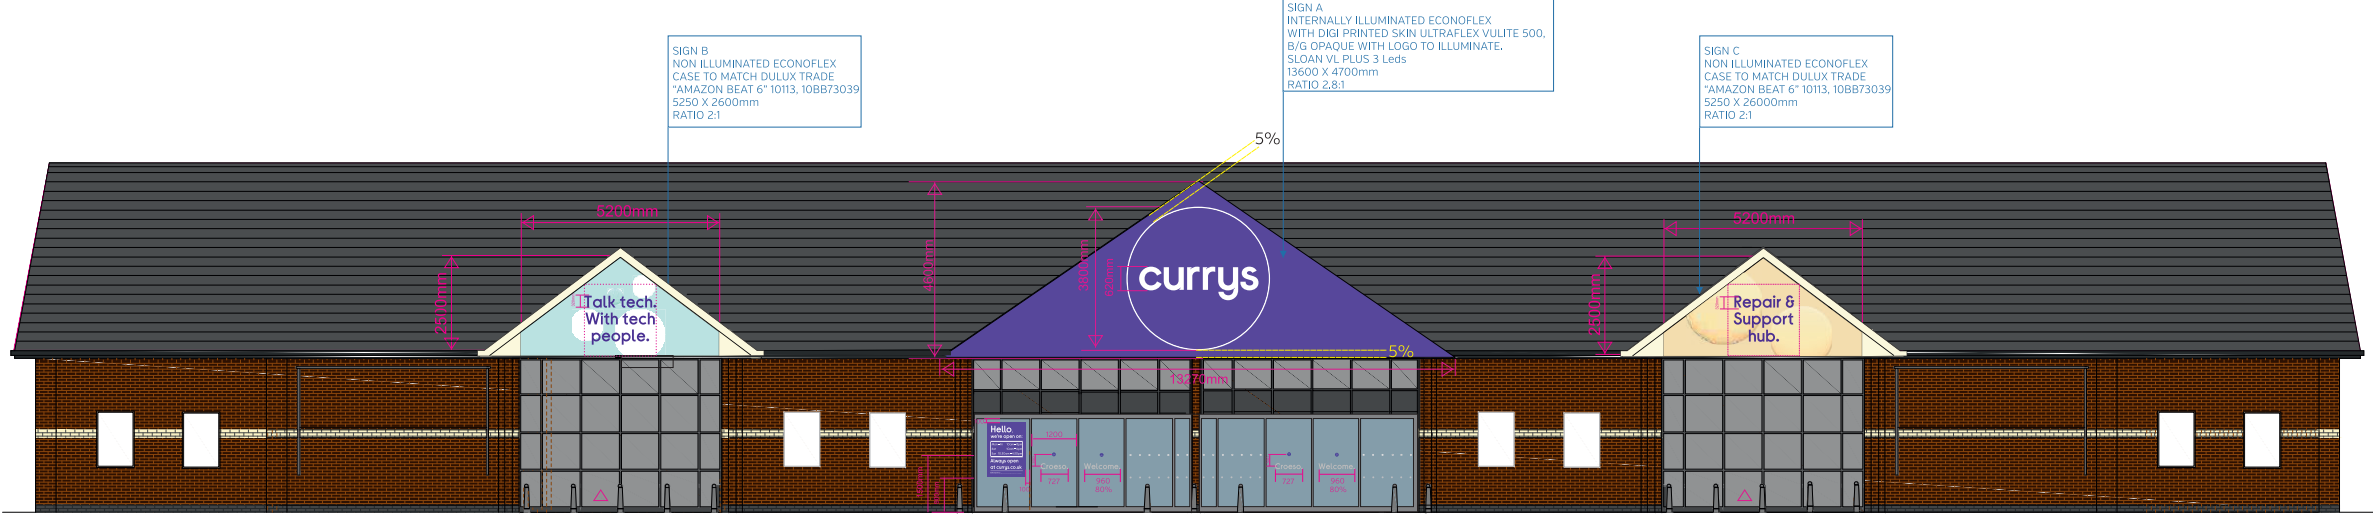


Original Approved Signs

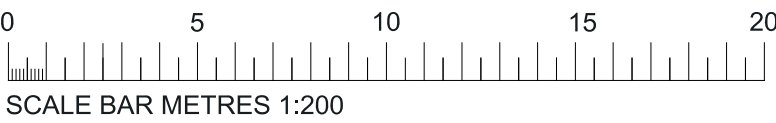

A ENTRANCE ELEVATION

NEW SKIN TO THIS SIGN

NEW SKIN TO THIS SIGN

Application P/2021/0924
approved the above signs

all signs will be retained

Signs B & C - have had a new skins installed



Original Install

C

B **D**

A

WREXHAM PLAS COCH

Unit E, Plas Coch Retail Park,
Wrexham
LL11 2BA

EXTERNAL SIGNAGE PACK

2430	AS SHOWN	
82788		
82788		