



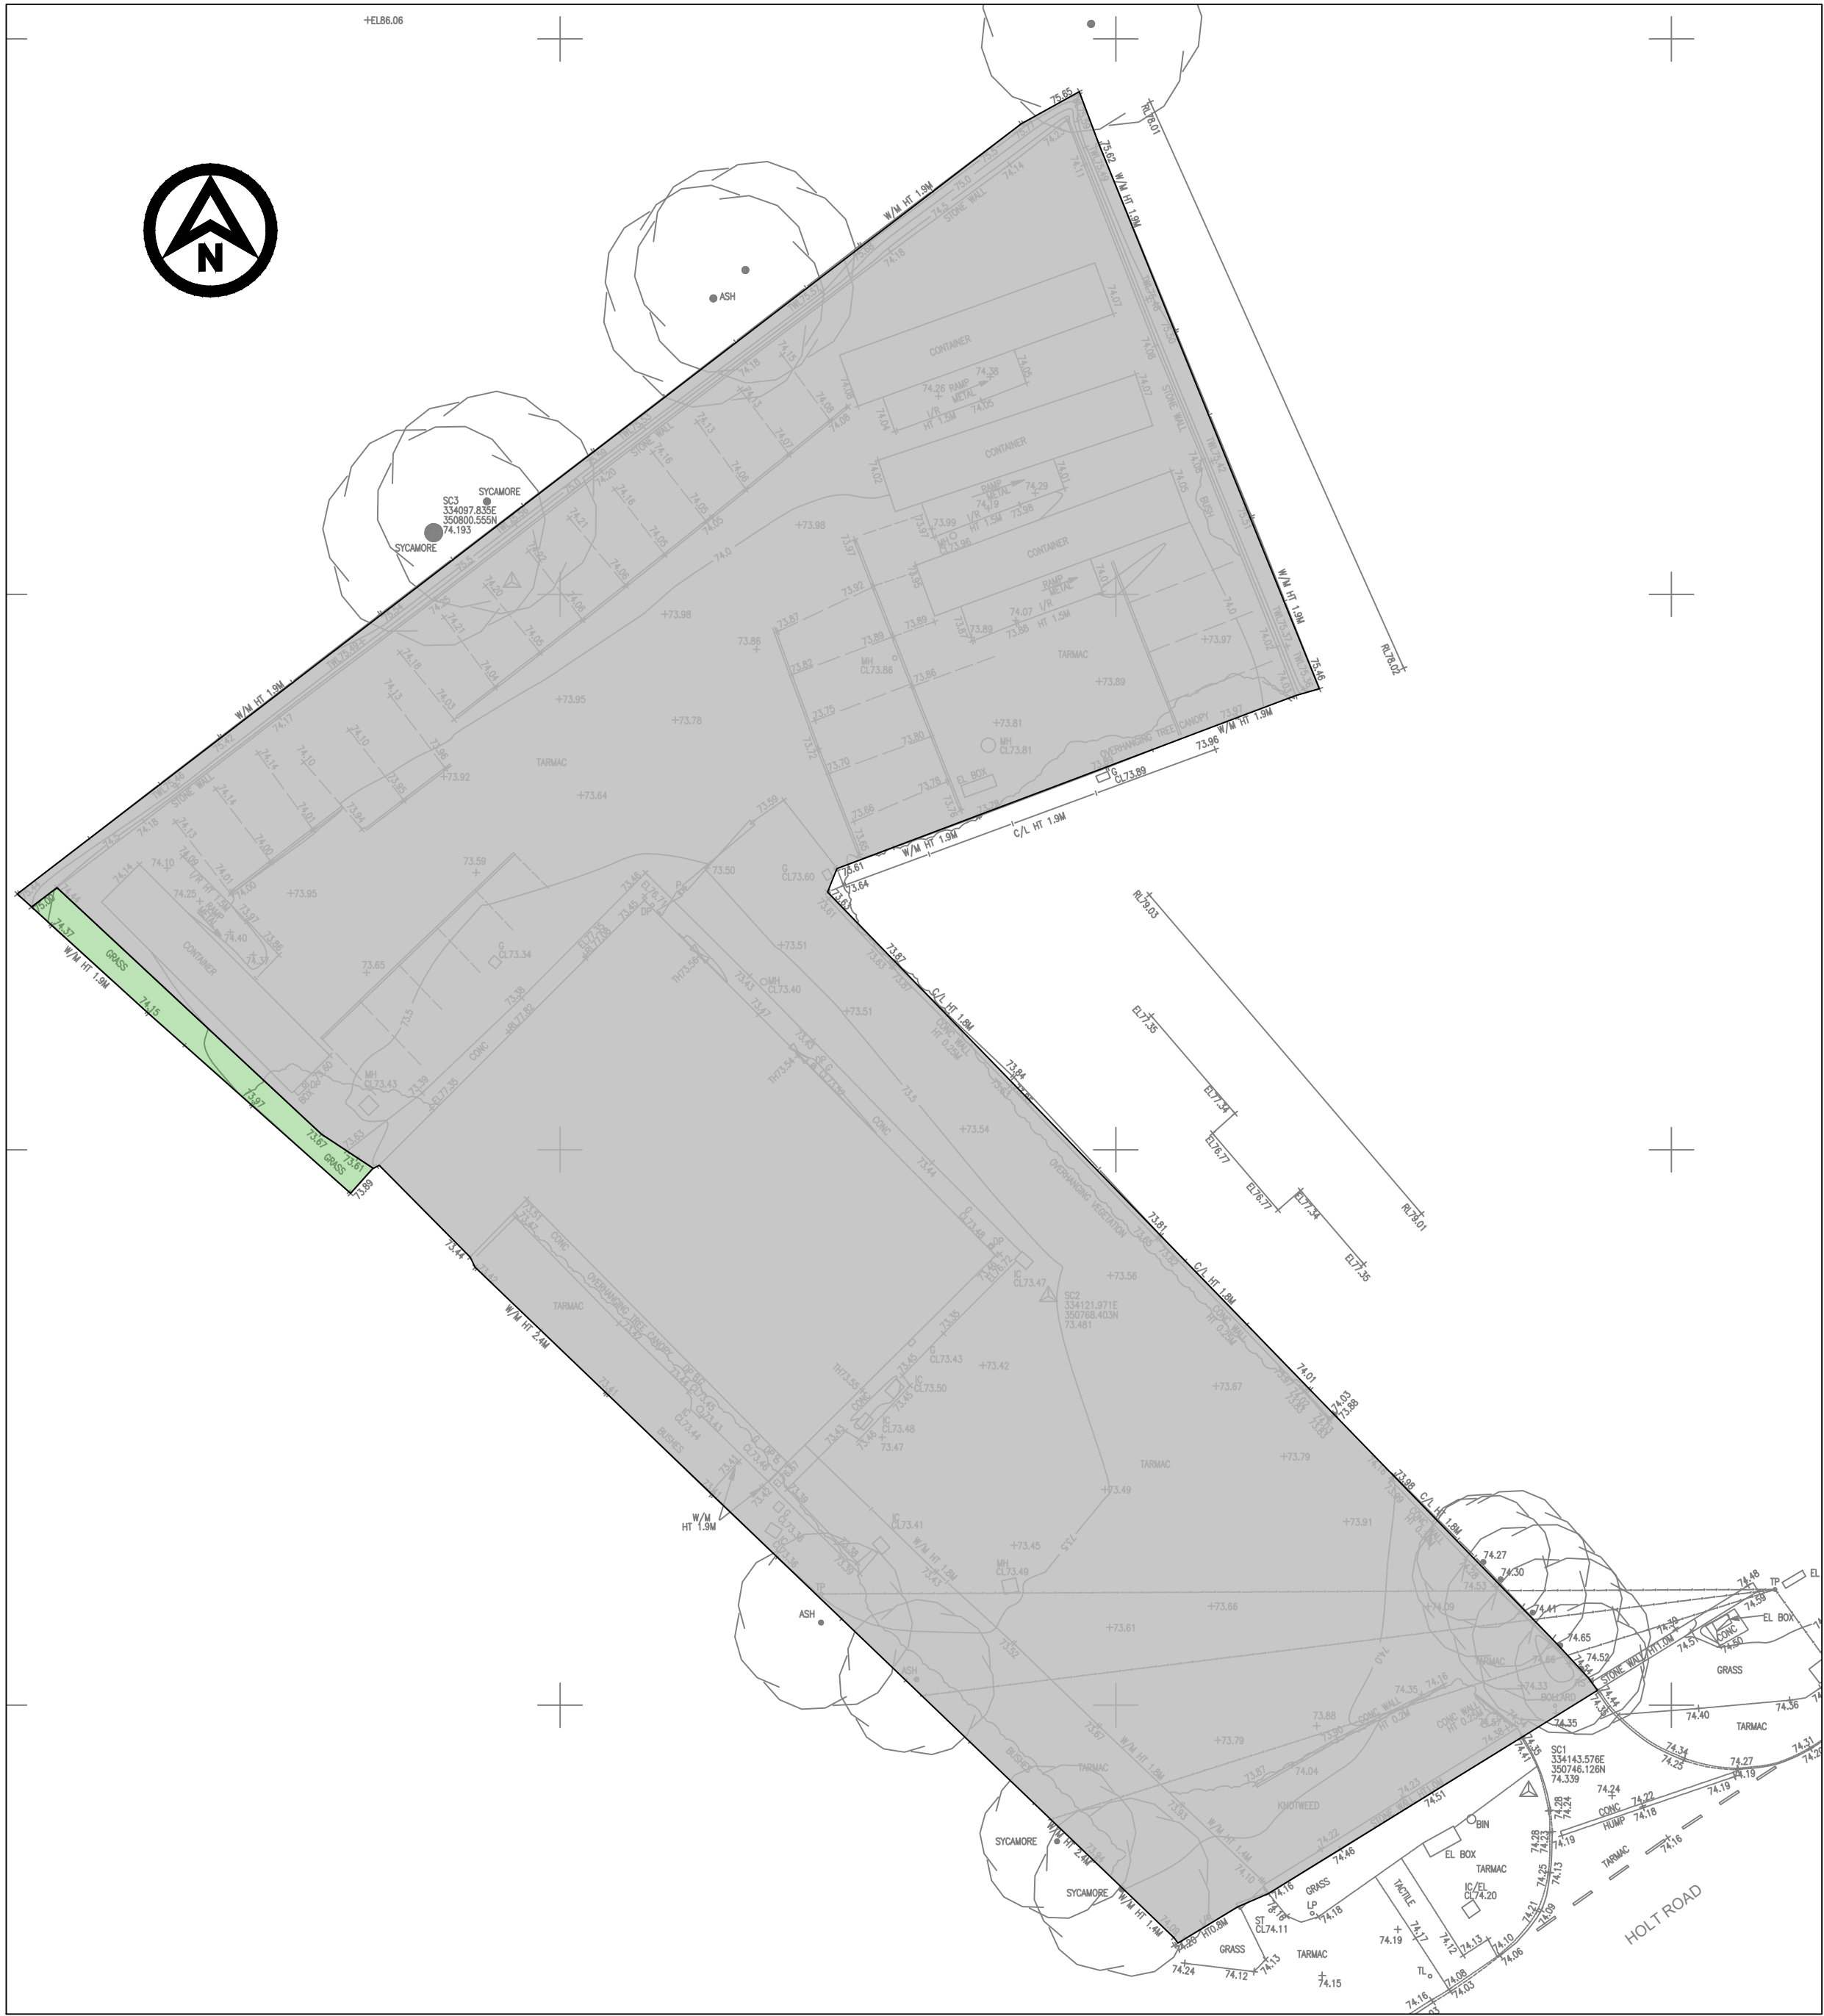

EXISTING PERMEABLE AND IMPERMEABLE AREAS
1:250

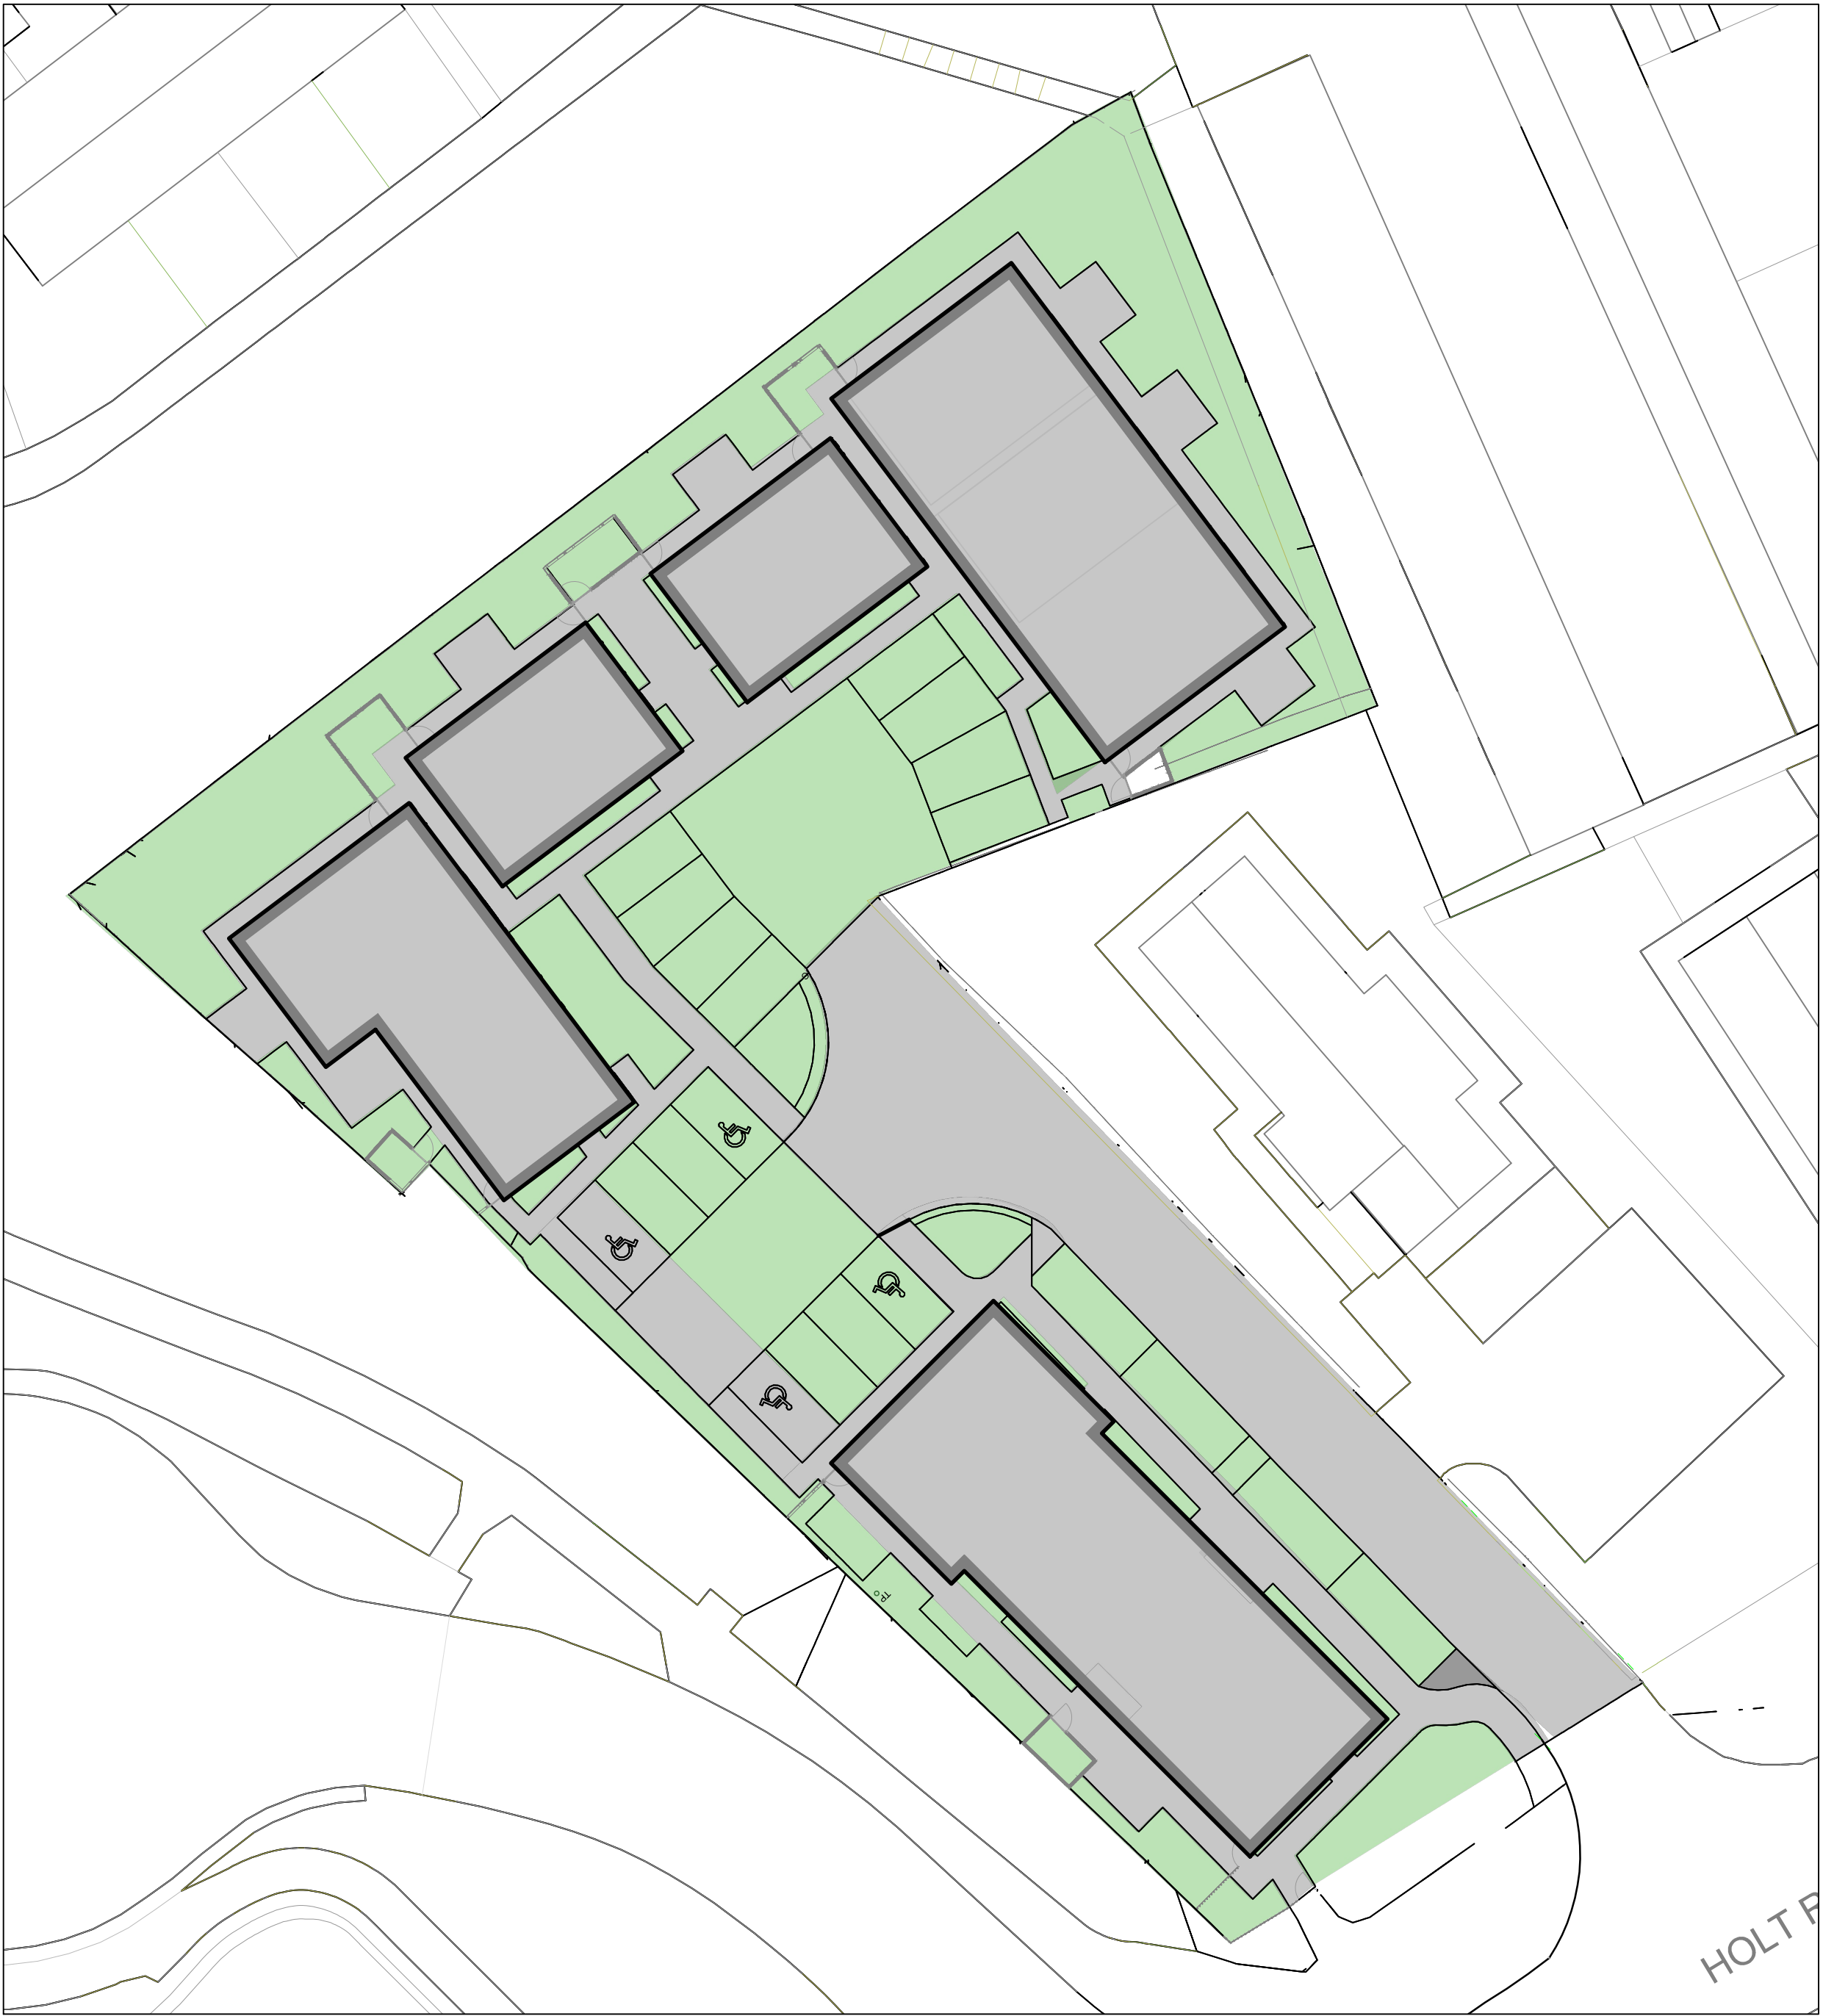

PROPOSED PERMEABLE AND IMPERMEABLE AREAS
1:250

KEY

EXISTING

PERMEABLE AREA - TOTAL AREA 25m²

IMPERMEABLE AREA - TOTAL AREA 2342m²

PROPOSED

PERMEABLE AREA - TOTAL AREA 927m²

IMPERMEABLE AREA - TOTAL AREA 1440m²

A	17.05.21	AMENDED PER UPDATED LAYOUT	JP		
REV	DATE	DESCRIPTION	BY	CHK	APP

REVISIONS

STATUS

PRELIMINARY

CLIENT

ClwydAlyn

PROJECT

Ty Nos Redevelopment
Holt Road, Wrexham

TITLE

Existing & Proposed
Permeable & Impermeable Areas

DATRYS

Broncoed House
Broncoed Business Park
Wrexham Road
Wrexham
CH7 1HP
01352 705005
info@datrys.coop
www.datrys.net

Telephone
E-mail
Internet

DRAWN	TD	CHECKED	AC	PASSED	AC
DATE	24.01.21	CLIENT'S REF.			
SCALE AT A1	AS SHOWN	AUTOCAD REF.	20269/510		
20269/510				REVISION A	