




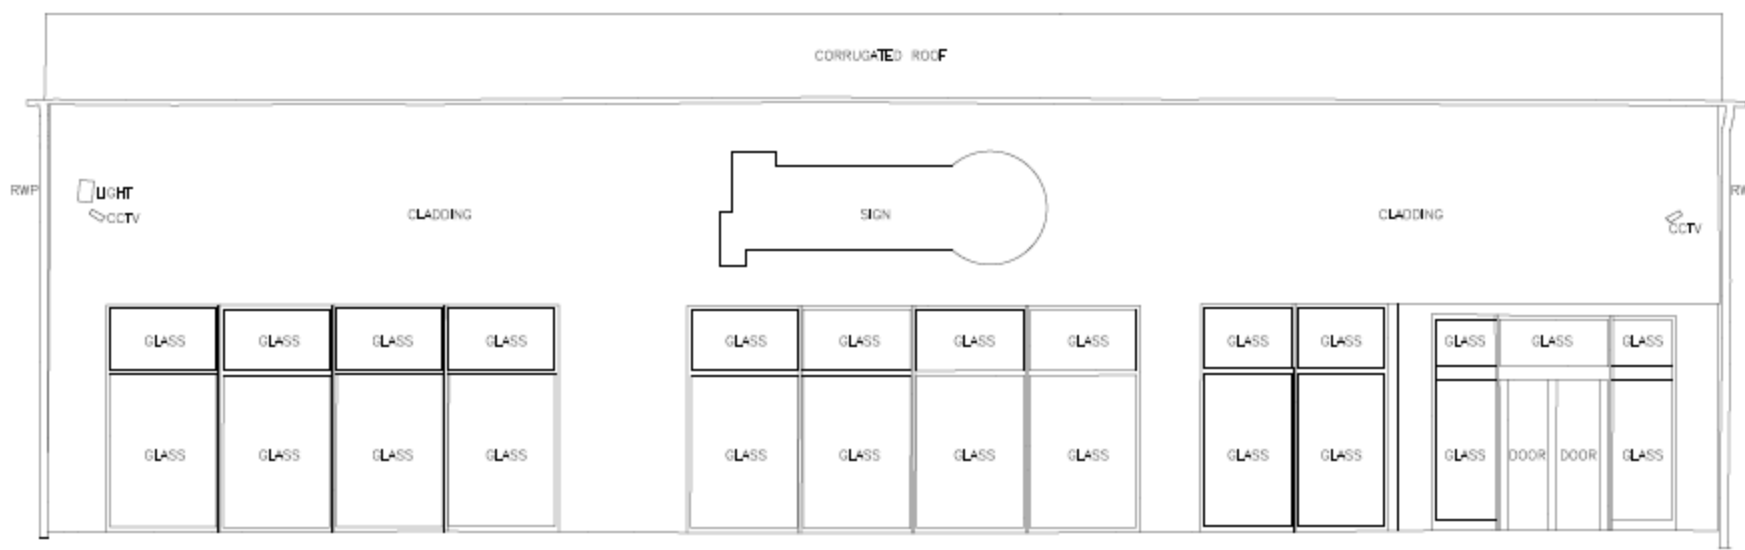


E1 Front (shop) Elevation to Pen-y-Bryn

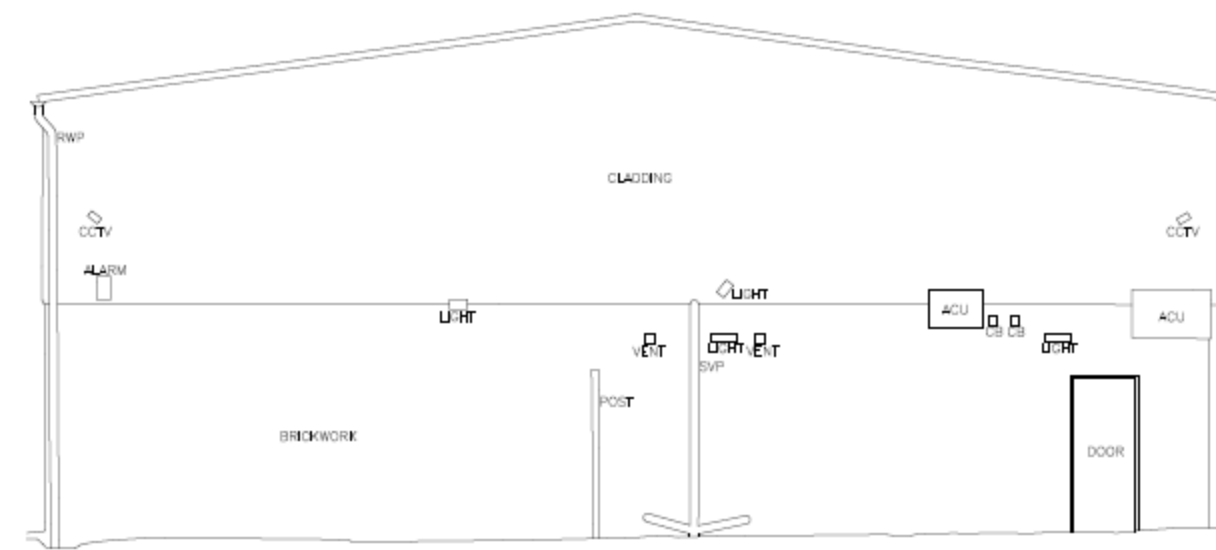


E2 Side (shop) Elevation to Bellevue Court

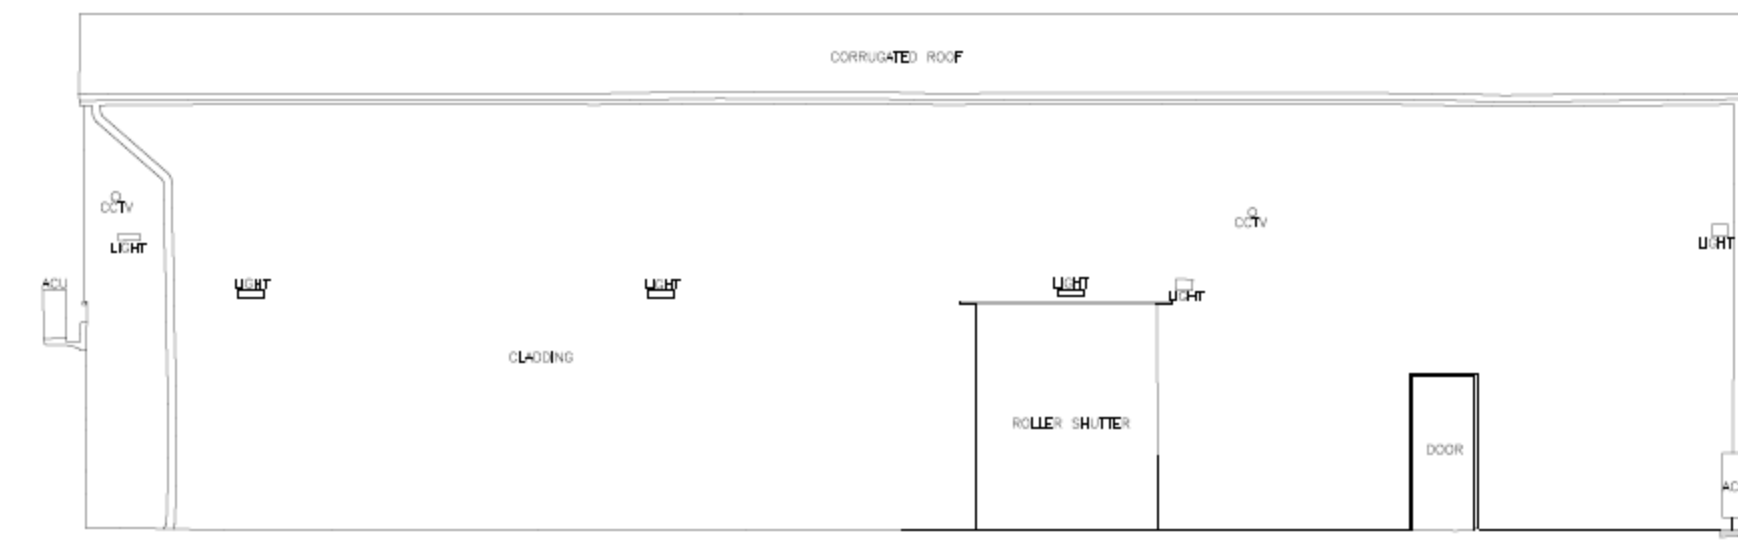


E3 Rear (shop) Elevation to External Yard Area

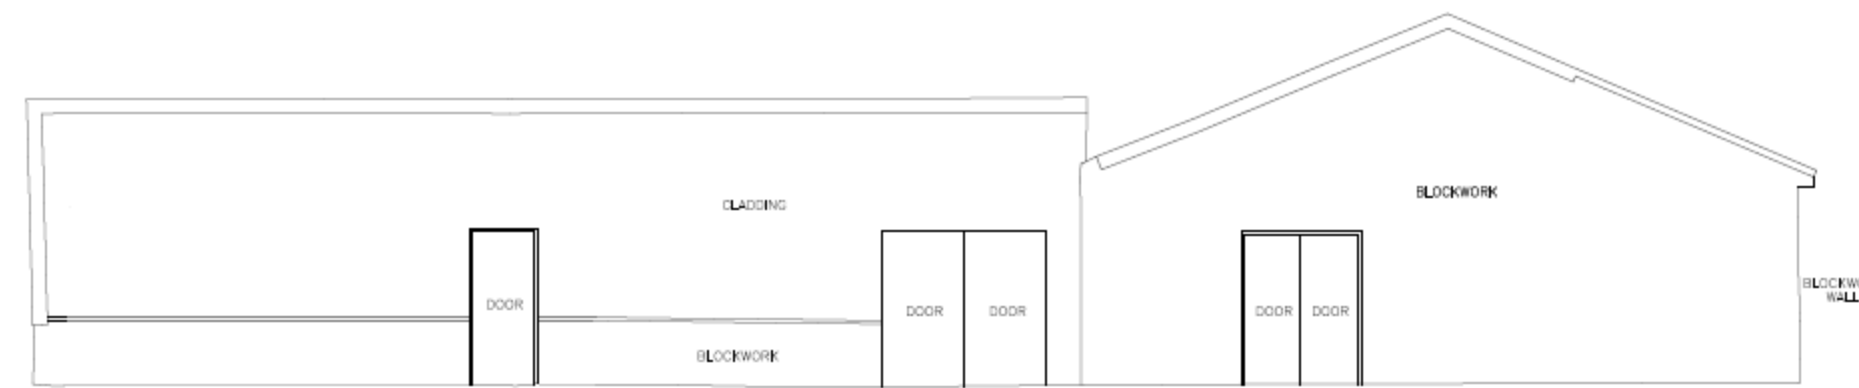


E5 (storage/bakery) Elevation to External Yard Area

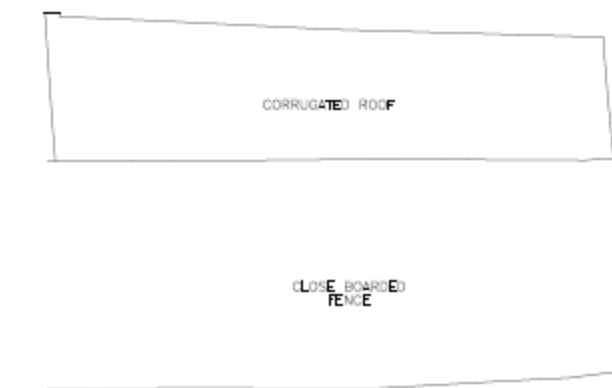


E6 Side (bakery) Elevation to Bellevue Court

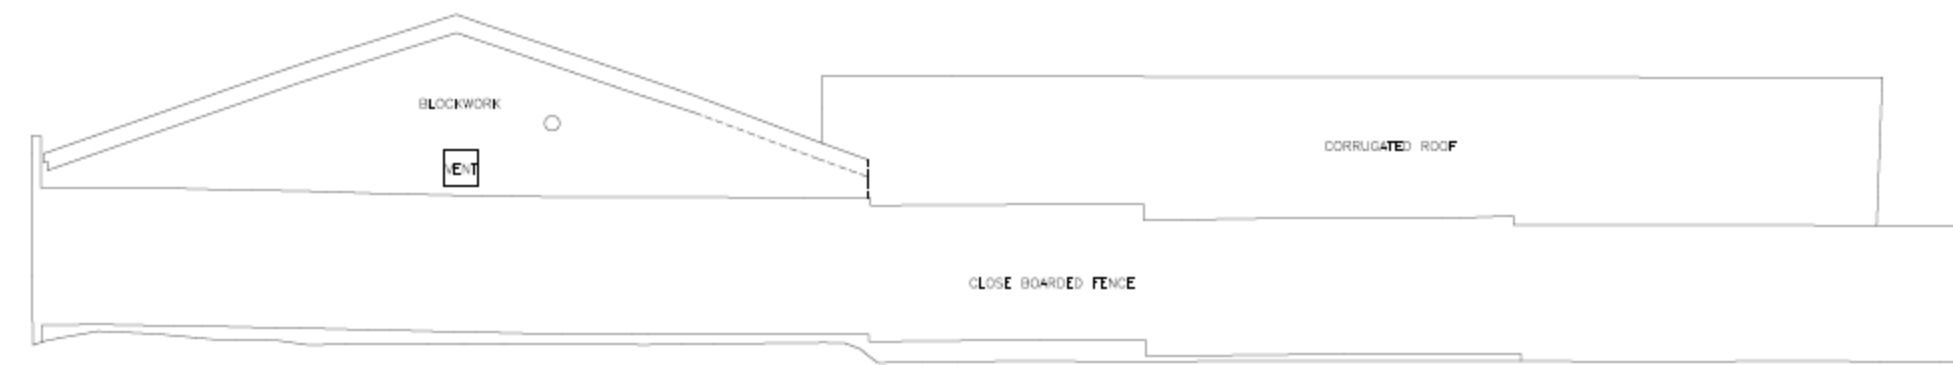

E7 Rear (bakery/storage) Elevation to Bellevue Court

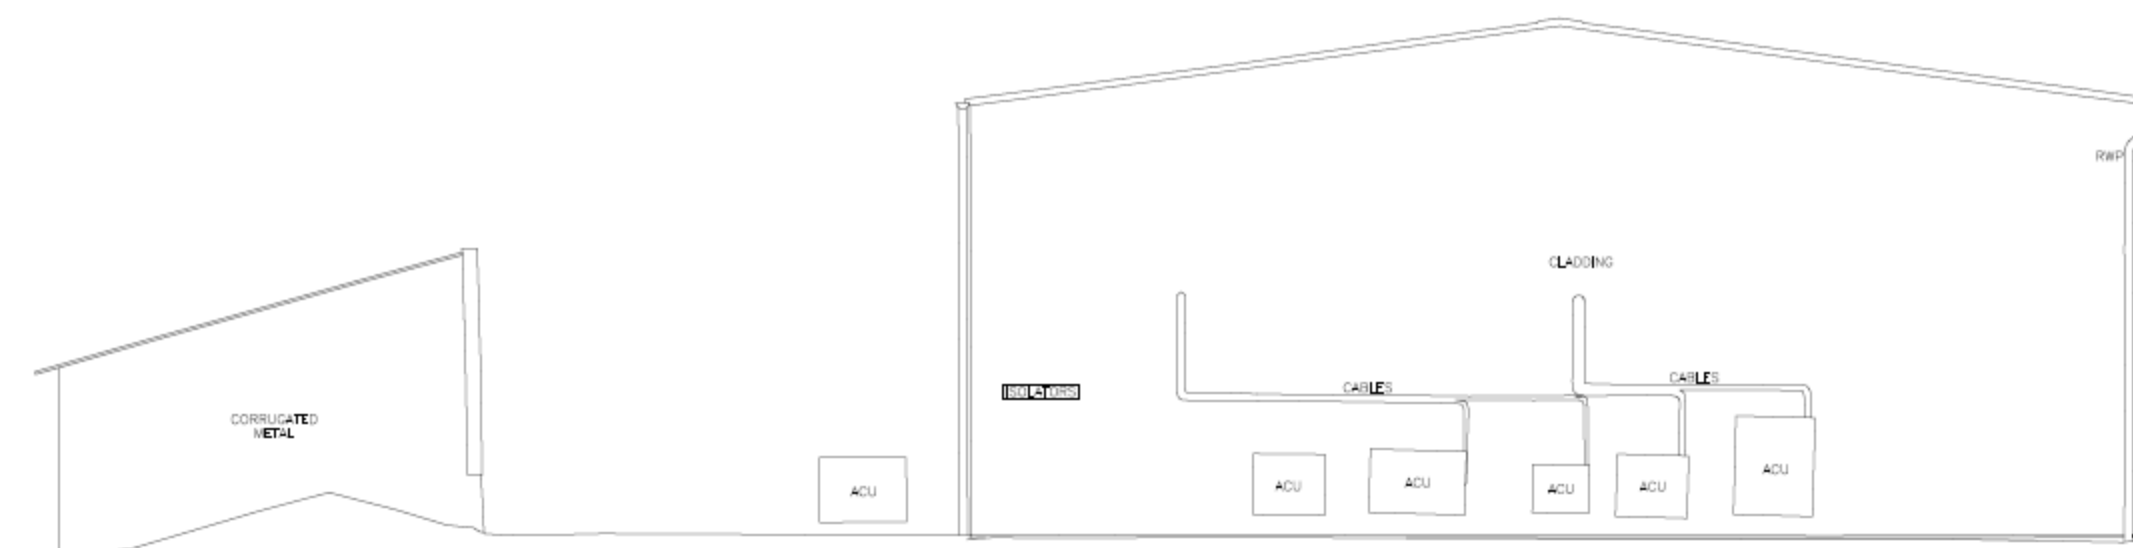

E8 Side (Storage/shop) Elevation to 44 Pen-y-Bryn

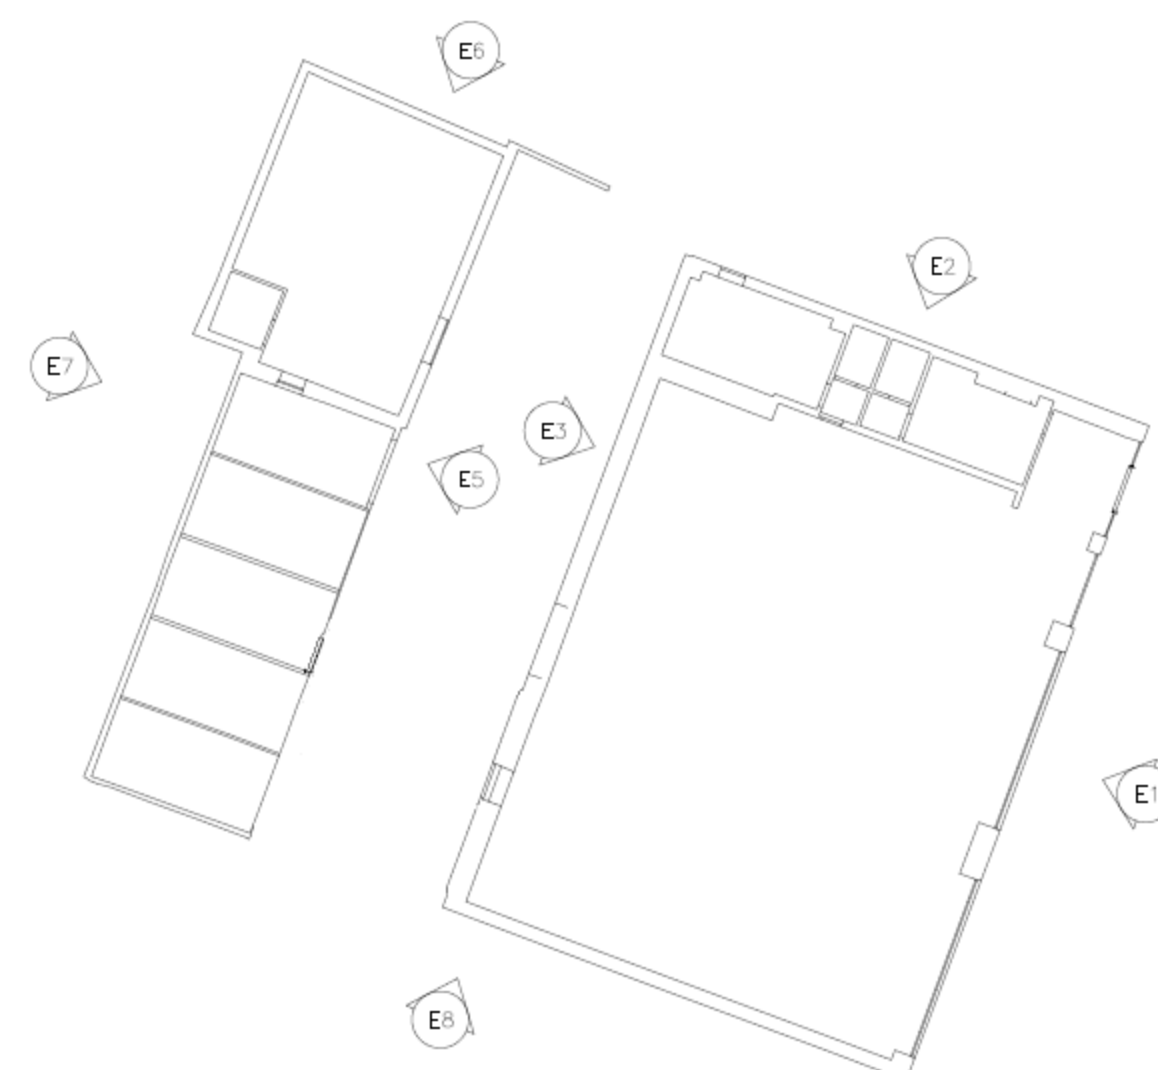

© Survey Operations Limited 2020
Reproduction in whole or in part by any means
is prohibited without the prior permission of
Survey Operations Limited.

Note:
All levels relate to Ordnance Datum,
achieved using the
OS National GPS Network.

Dashed lines are assumed due to obstructions.

Survey
OPERATIONS

Smith Street, Skelmersdale, Lancs. WN8 8LN
Tel: 01695 725662 Fax: 01695 51816
Email: mail@survops.co.uk - www.survops.co.uk

Client
Northhold Group

Drawing Title
Elevational Survey at:
38 Pen-y-Bryn,
Wrexham.

Scale(s)	1:100	Surveyor	MS
Date	Sep 20	Drawn	AW
Job Number	20I007	Checked	SO

Sheet Size & Drg Number & Revision
A1 20I007/003A