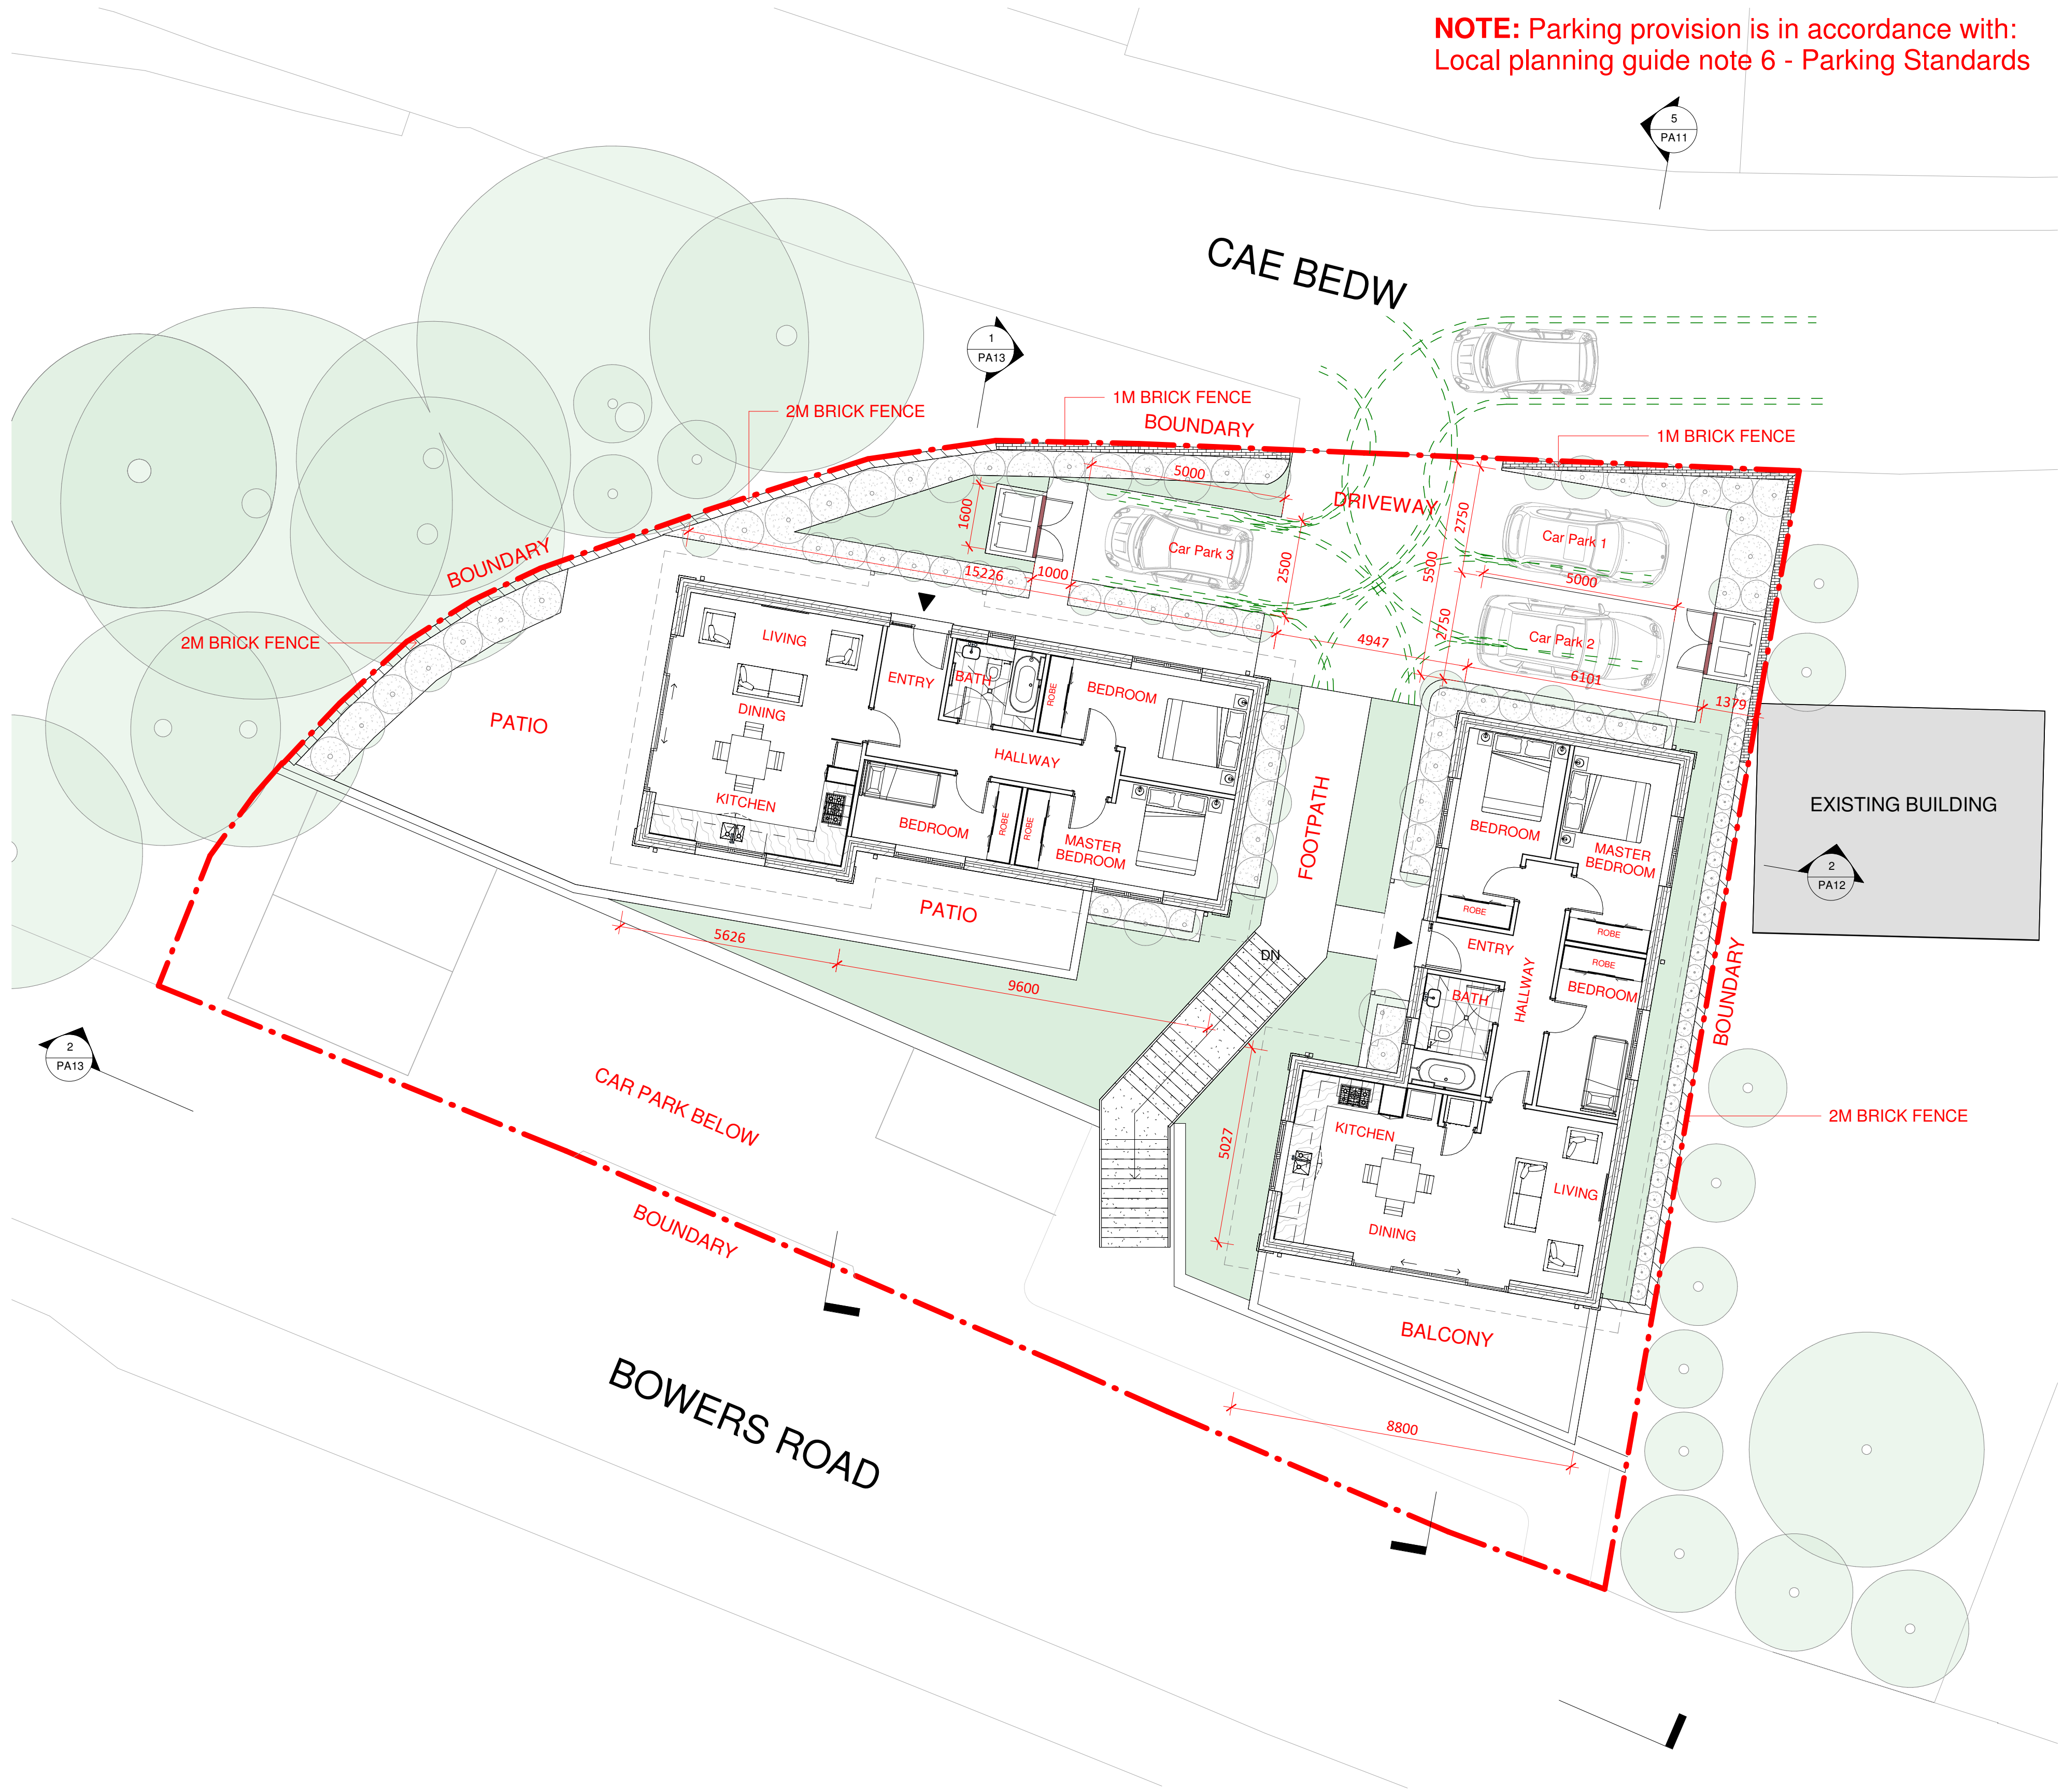


362 Brighton Road, South Croydon CR2 6AL
Mobile Tel: +44 (0)789 445 4888
Email: info@namarstudio.co.uk
Website: https://www.namarstudio.co.uk

PLANNING APPLICATION


Rev	Revision Description	Date
A	Updated block plan site GA and sections	22/06/21
B	Updated Vehicular access and visibility	27/09/21
C	Updated Vehicular access and visibility/ Landscape areas	15/11/21

NOT FOR CONSTRUCTION

DRAWING LEGEND:

1. Architectural drawings shall be read in conjunction with other consultant drawings and specifications. Any discrepancies shall be referred to NAMAR Studio before proceeding with work.
2. All dimensions and levels are in millimeters unless noted otherwise. No dimension shall be obtained by scaling the drawing.
3. All dimensions to be checked on site with any discrepancies referred to NAMAR Studio before proceeding with work.
4. All work to be carried out in accordance with the requirements of the principal certifying authority.

NORTH:

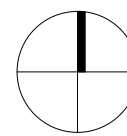

PROJECT NAME:

WYFLA BUNGALOWS

PROJECT ADDRESS:

Wyfla, Bowers Road,
Acrefair, Wrexham, LL14 3TF

CLIENT:

MR JAMES TAYLOR

DRAWING TITLE:

GENERAL LAYOUT

DRAWN BY:

NR

DATE:

14/11/2021 20:47:14

SCALE: 1:100@A1

1 : 100

PROJECT NO.

003

PA03