
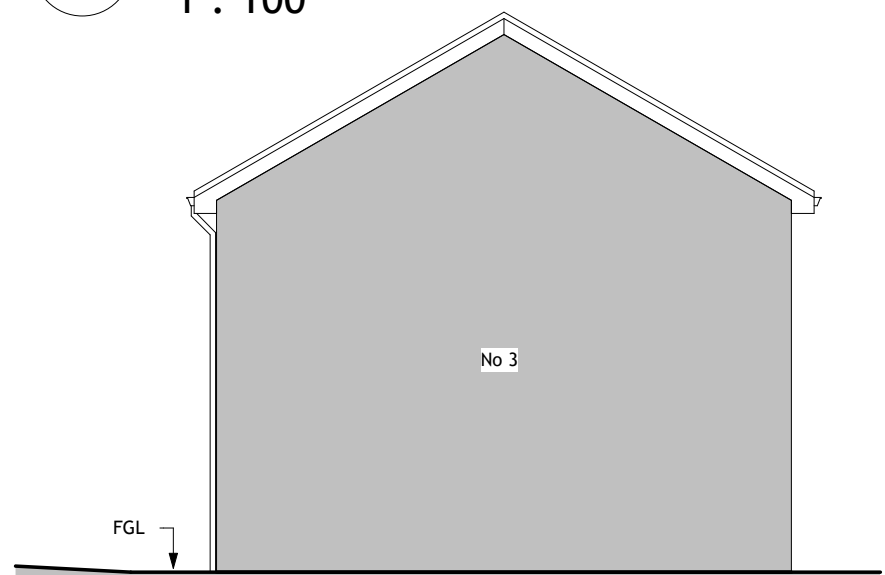
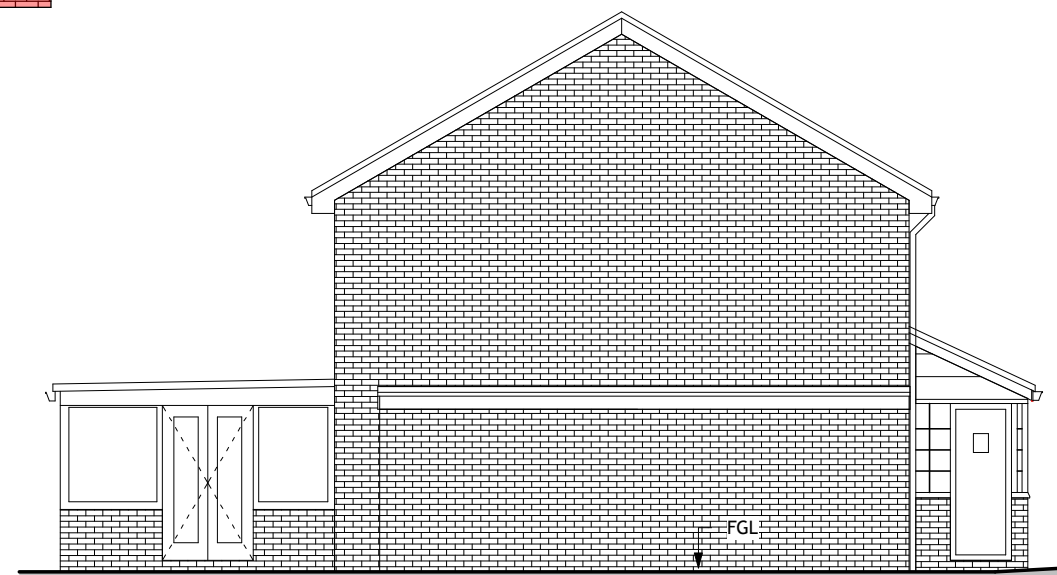
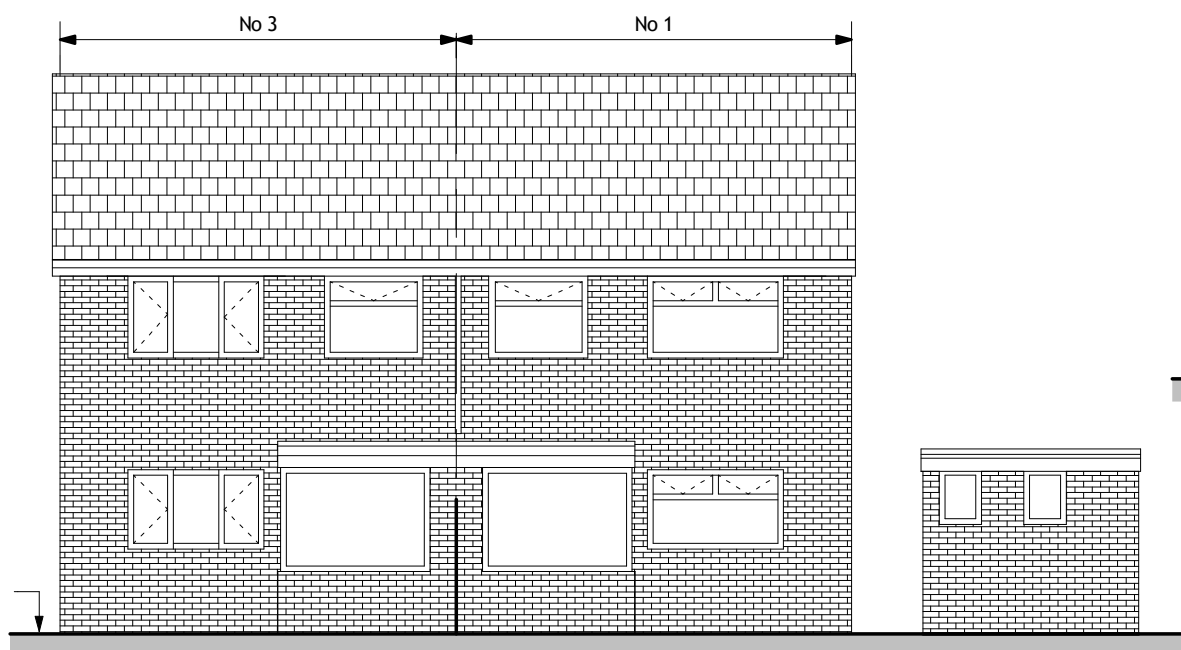
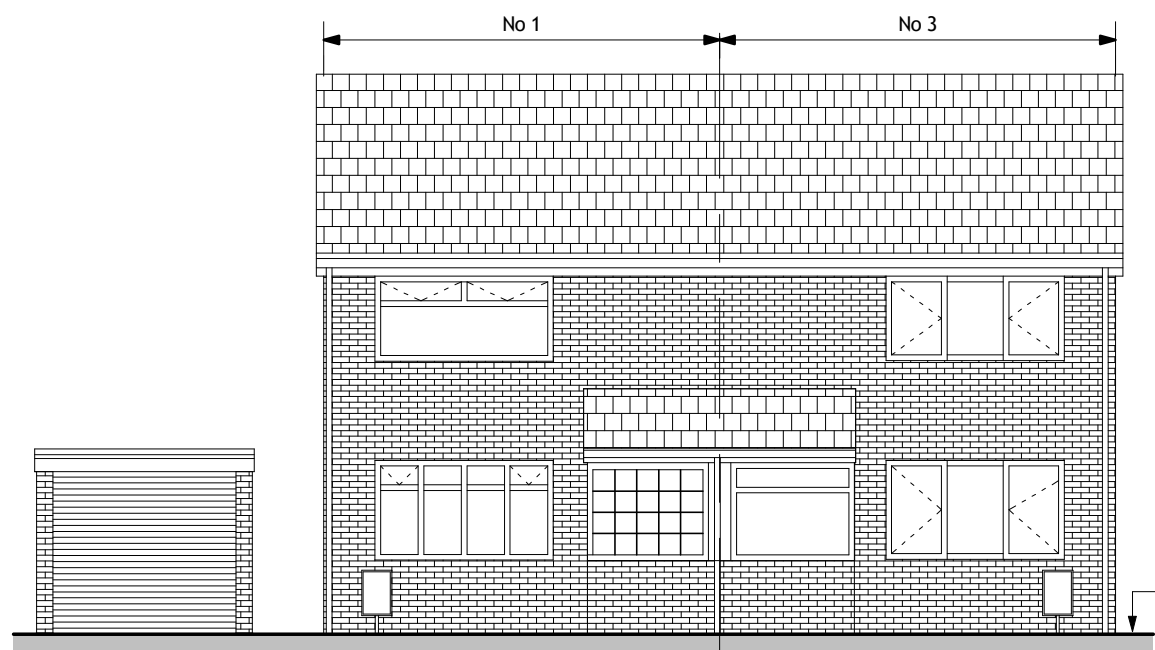
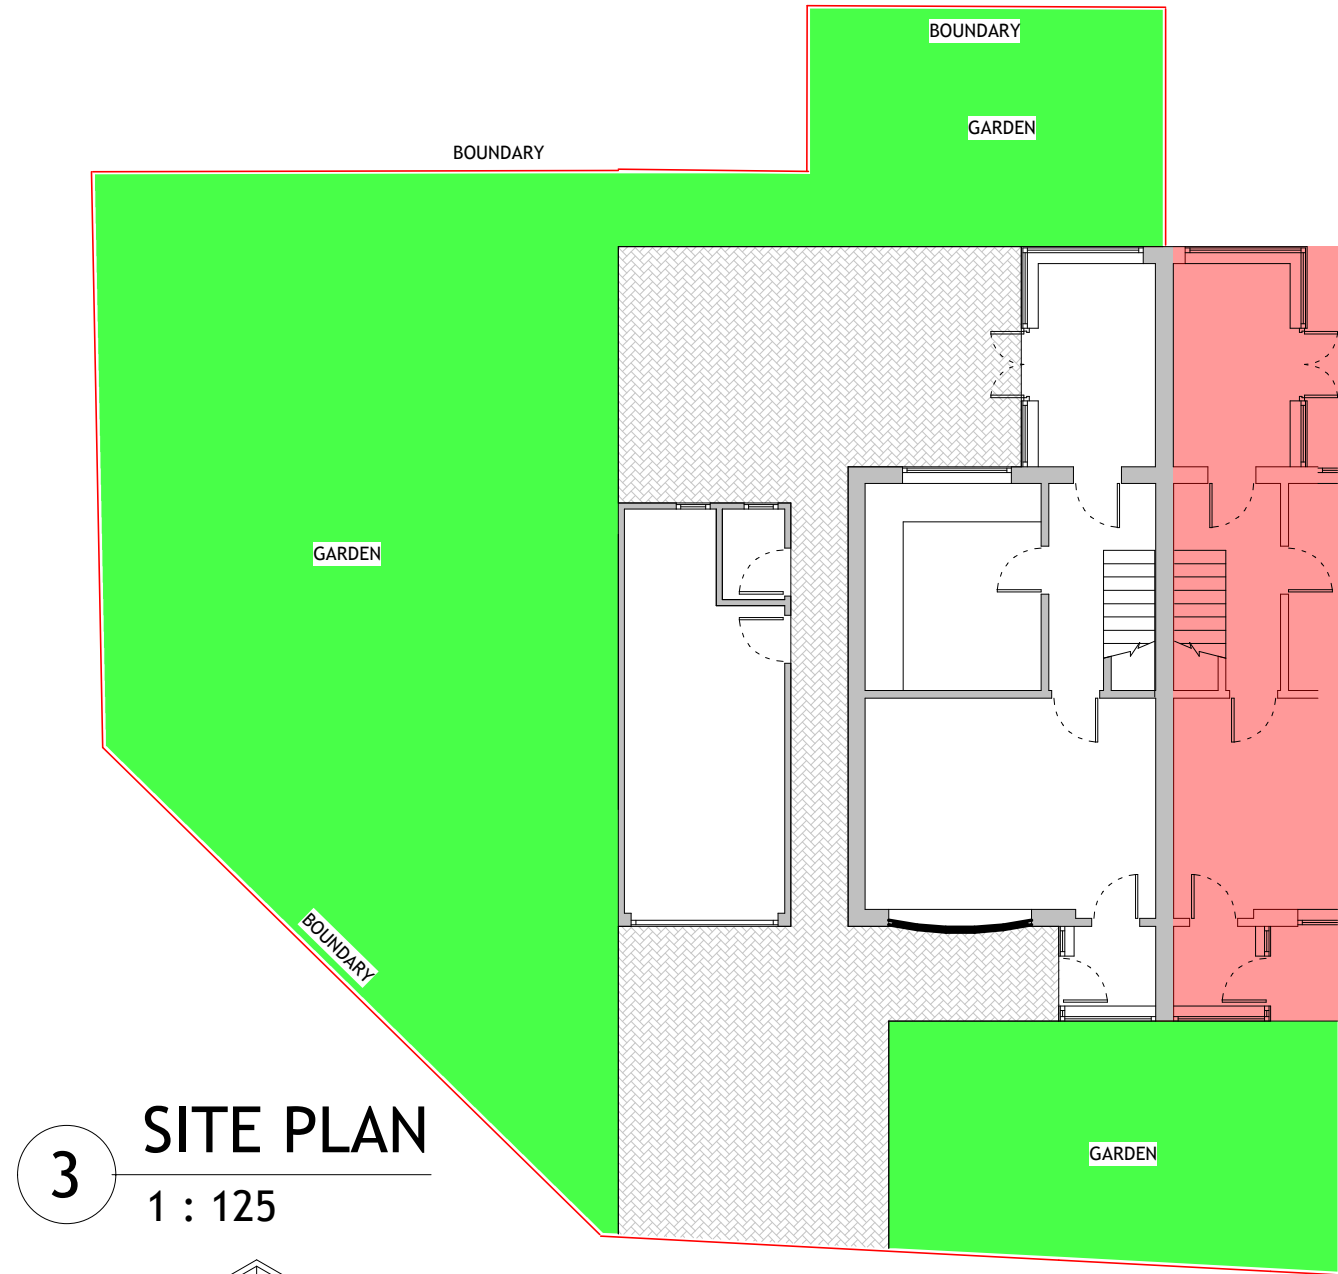
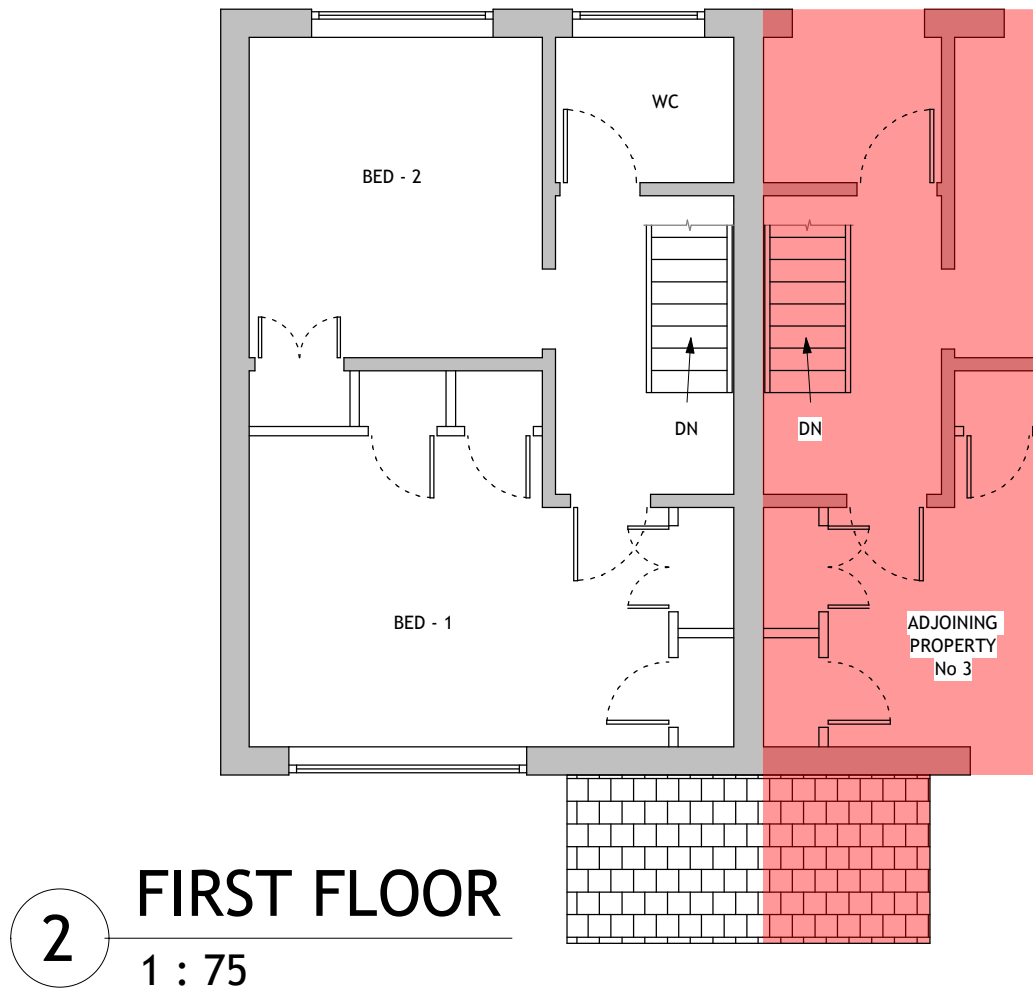


FOR CONSTRUCTION PURPOSES
DO NOT SCALE

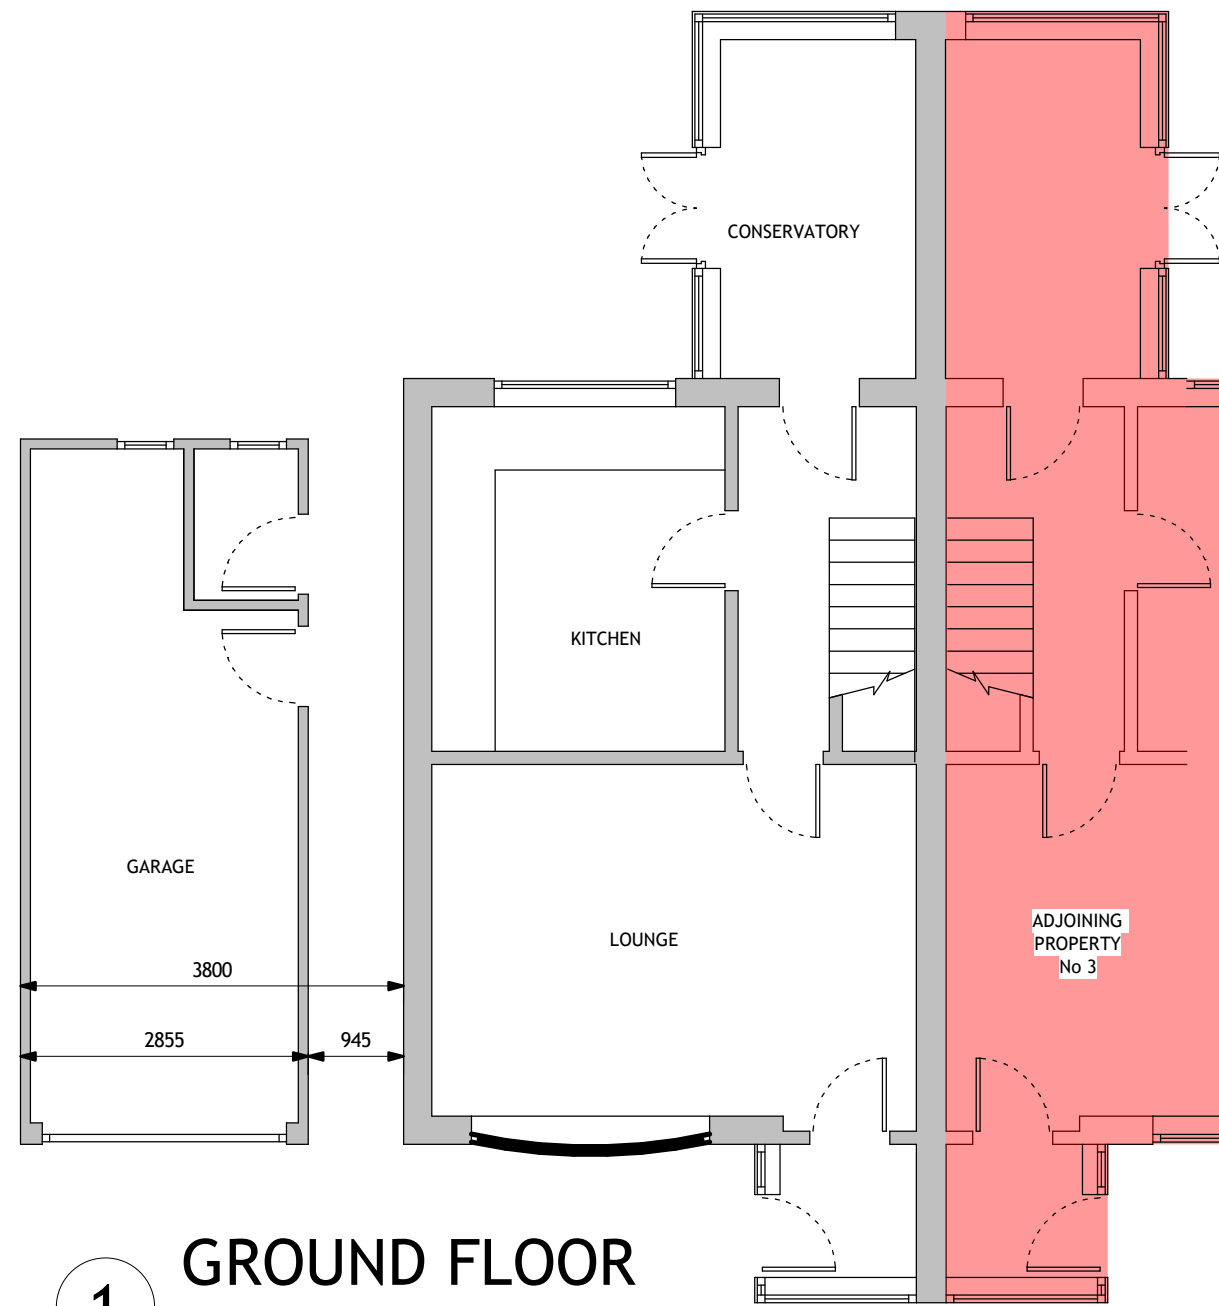

P2	ISSUED FOR PLANNING APPROVAL	30/08/22
P1	ISSUED FOR CLIENT COMMENT	19/08/22
DRAWING STATUS: PLANNING APPROVAL		
CLIENT: Mr & Mrs I. ROGERS		
PROJECT: SIDE EXTENSION / BOUNDARY FENCING - 1 DERWENT CRESENT, ACTON, WREXHAM. LL12 7YN		
TITLE: PLANS AND ELEVATIONS AS EXISTING		
DRAWN BY: CAD		DATE: AUG. '22
SCALE: As indicated@ A2	DRAWING No: 02	REV: P2