

THIS DRAWING IS TO BE READ IN CONJUNCTION WITH ALL RELATED DRAWINGS. ALL DIMENSIONS MUST BE CHECKED AND VERIFIED ON SITE BEFORE COMMENCING ANY WORK OR PRODUCING SHOP DRAWINGS. THE ORIGINATOR SHOULD BE NOTIFIED IMMEDIATELY OF ANY DISCREPANCY. THIS DRAWING IS COPYRIGHT AND REMAINS THE PROPERTY OF ROGER PARRY & PARTNERS.


Rev	Description	Date	By
-	-	year/mm/dd	-



Residential - Agricultural - Commercial

Project;	Proposed Agricultural Worker's Dwelling		
Drawing Title;	Location Plan		
Location;	Carreg Llwyd, Froncysyllte, Llangollen. LL20 7RY		
Client;	E.W & M.Jones & Son		
Scale	1:1250 @ A3		
Drawing No;	75223 / 01	Rev;	-
Drawn By;	-	Date;	2021/06/08

HOGSTOW HALL, MINSTERLEY
SHREWSBURY, SHROPSHIRE. SY5 0HZ
Tel: 01743 791336 Fax: 01743 792770
E-mail: mail@rogerparry.net
Web address: www.rogerparry.net
Roger Parry & Partners LLP partnership no OC312203
Registered Office Hogstow Hall, Minsterley, Shrewsbury, SY5 0HZ
A list of members of the LLP is available at the above address.


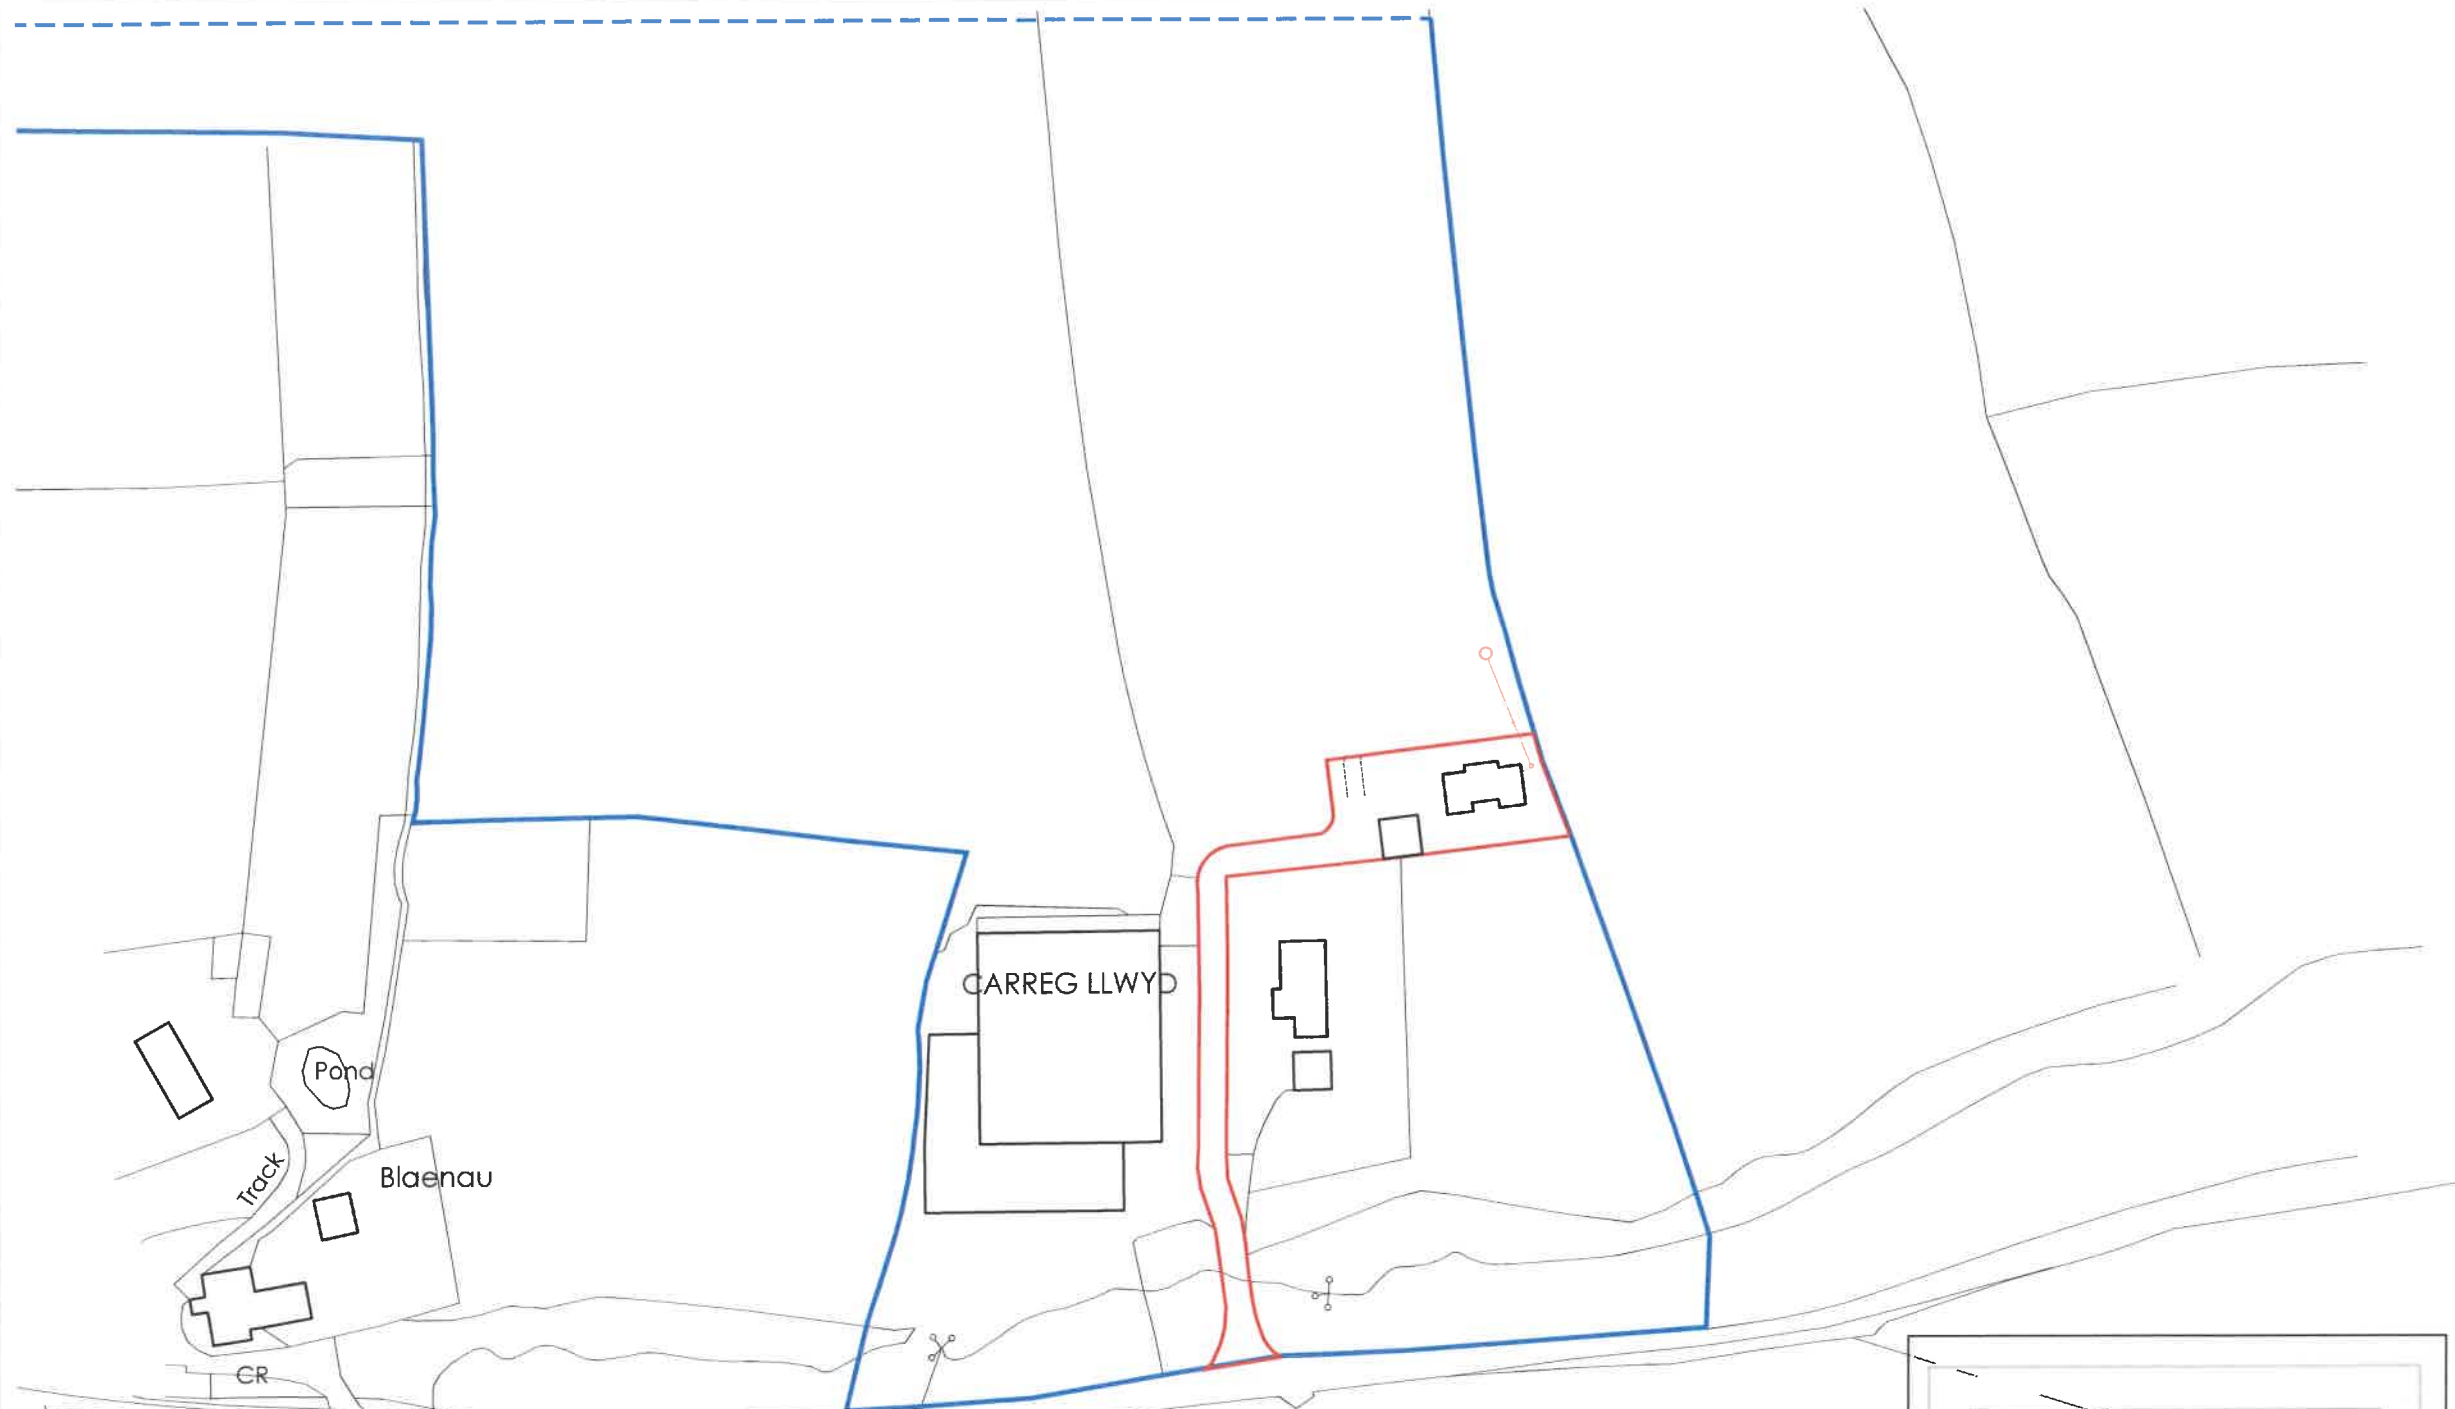


Well
012716
Horizontal Reedbed Tertiary Treatment System
Installation, Planting & Maintenance Guidelines

Kingspan Environmental Service Contact Numbers
GB: 0844 846 0500
NI: 028 3025 4077
IRL: 048 3025 4077

Enclosed Documents

DS654P	6 Population Horizontal Reedbed for Tertiary Treatment
DS678P	Reedbed Planting Detail
DS679P	12 Population Horizontal Reedbed for Tertiary Treatment

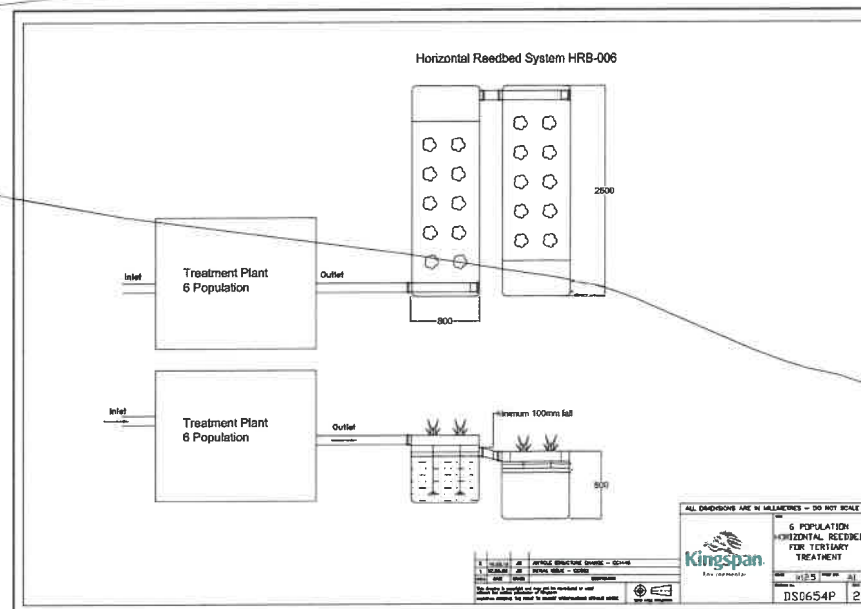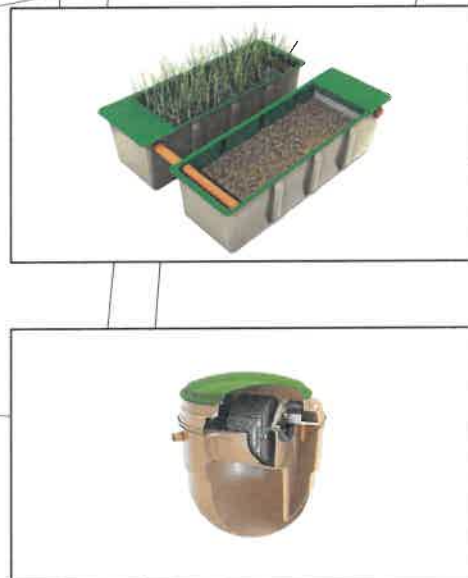

PIA
Prüfinstitut für Abwassertechnik GmbH

PERFORMANCE RESULTS

Kingspan Environmental Limited
College Road North Aylesbury HP22 5EW UK
EN 12566-3, Annex B
Small wastewater treatment systems for up to 50 PT
Small wastewater treatment system BioDisc
Rotating disc unit with one reed bed

Nominal organic daily load	0.29	kg BOD ₅ /d
Nominal hydraulic daily load	1.20	m ³ /d
Material	glass reinforced plastic (GRP)	
Treatment efficiency (nominal sequences)		
COD	93.0 %	30 mg/l
BOD ₅	95.0 %	4 mg/l
SS	99.2 %	6 mg/l
NH ₄ -N*	88.4 %	3.8 mg/l
PO ₄	61.2 %	10 mg/l
P _{tot}	51.7 %	3.8 mg/l

Electrical consumption
*determined for temperature ± 12°C in the biosector

1.3 kWh/d

PIA - Prüfinstitut für Abwassertechnik GmbH
(PIA GmbH)
Henggenrath-Weg 30
D-52074 Aachen

DAKES