



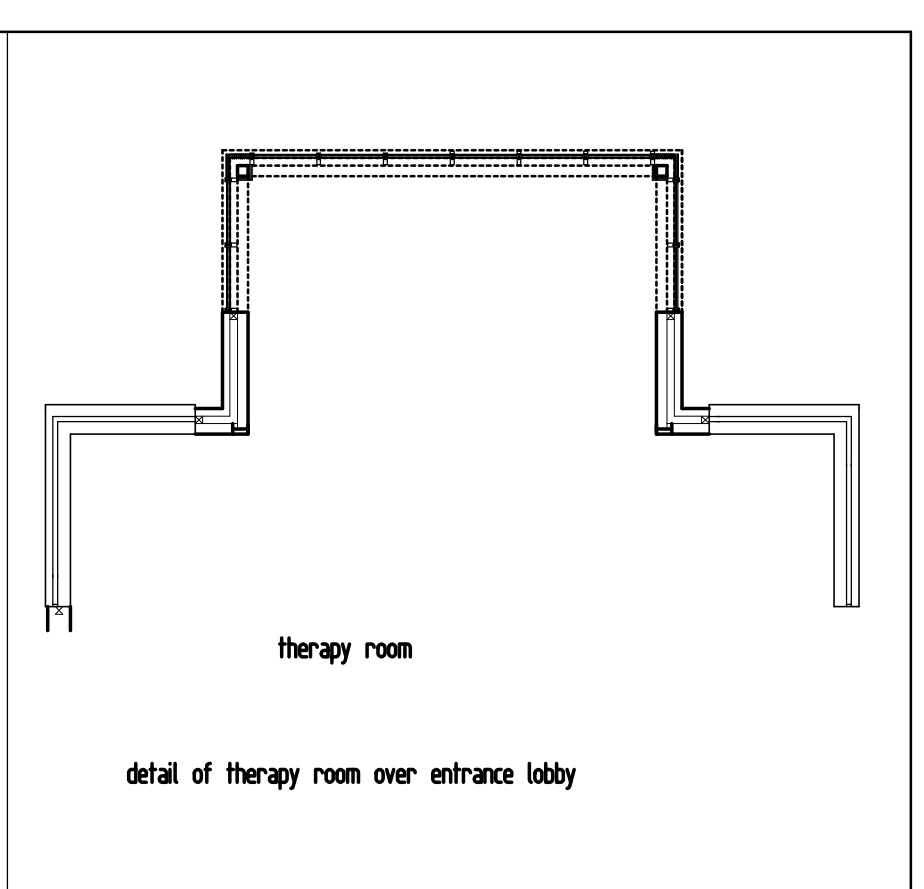

gross internal ground floor
area - 1815 sqm
gross external first floor
area - 1934sqm

REVISION	

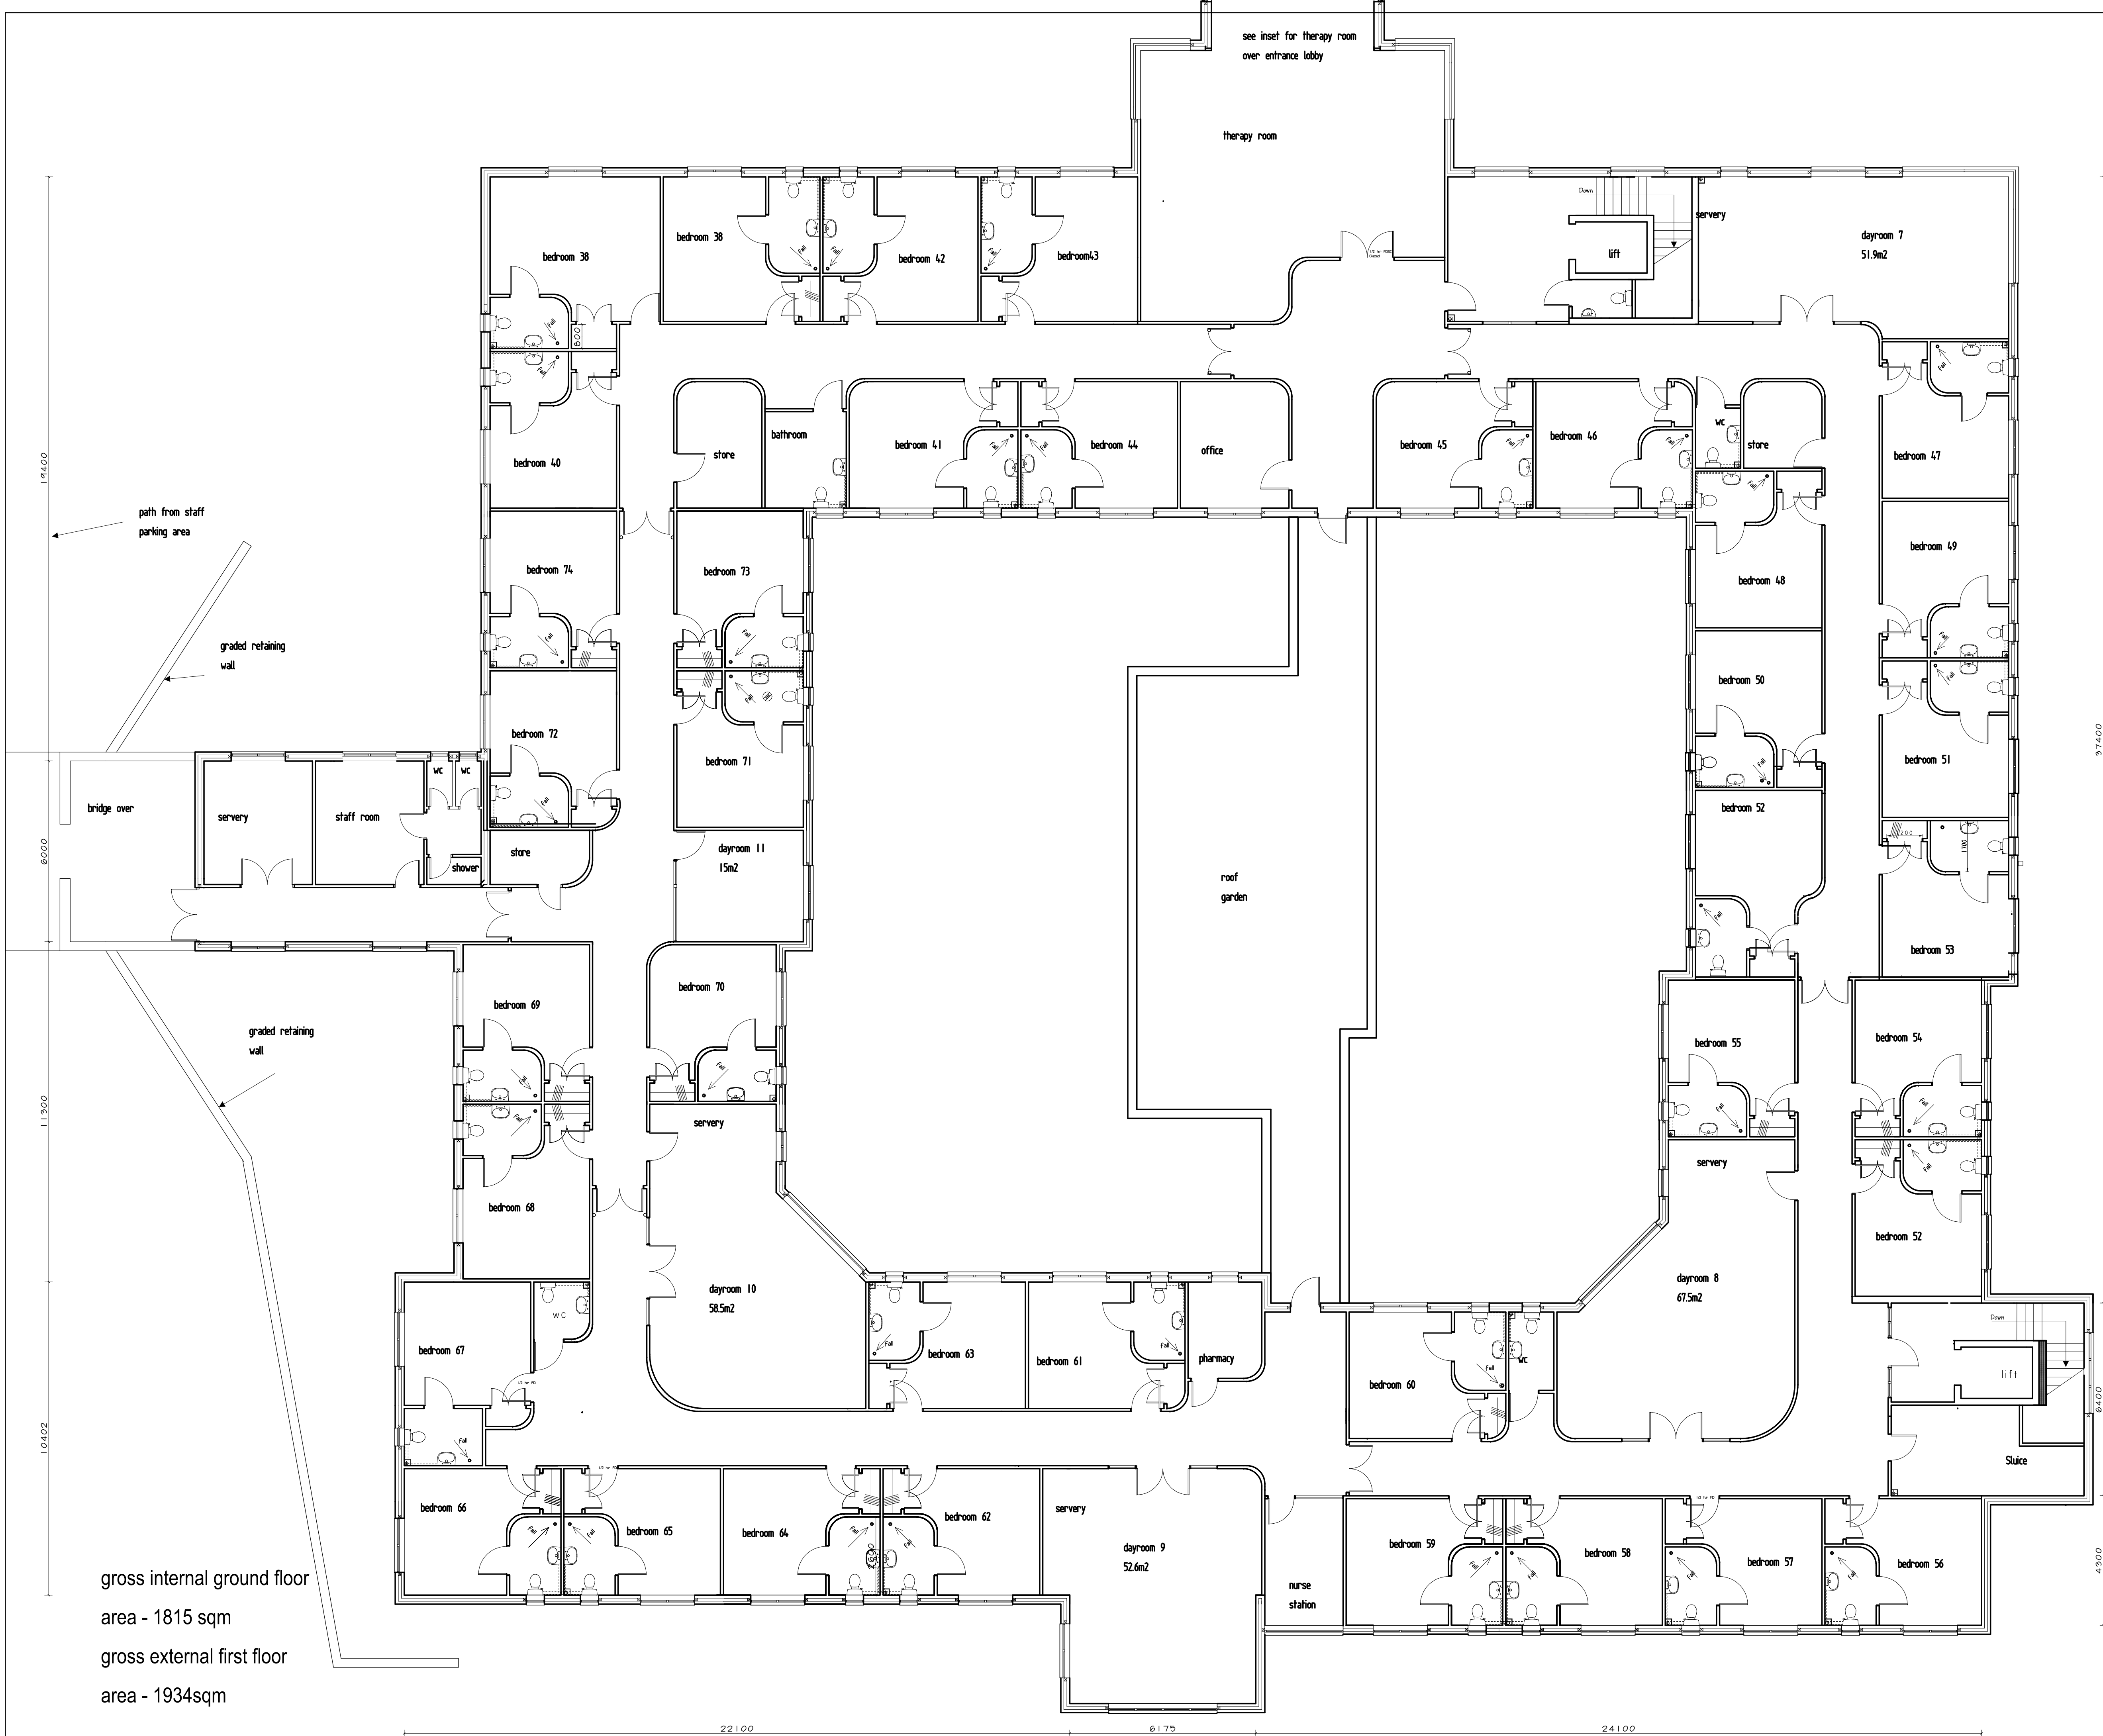

WYNN ROGERS
Architectural Services
Studio 3, Rosemary Lane, Denbigh, LL16 3TT
01745 812100 E-mail: consult@wynn-rogers.co.uk
www.wynn-rogers.co.uk

PROJECT PEN Y DON	PROJECT NUMBER NBC	DRAWING NO. 2B
DRAWING TITLE PENDING PARK WREXHAM		SCALE 1:100
CLIENT CARROLL LTD		DATE OCT 2020
PAPER A1		