


Do not scale from drawings. If in doubt, ask.

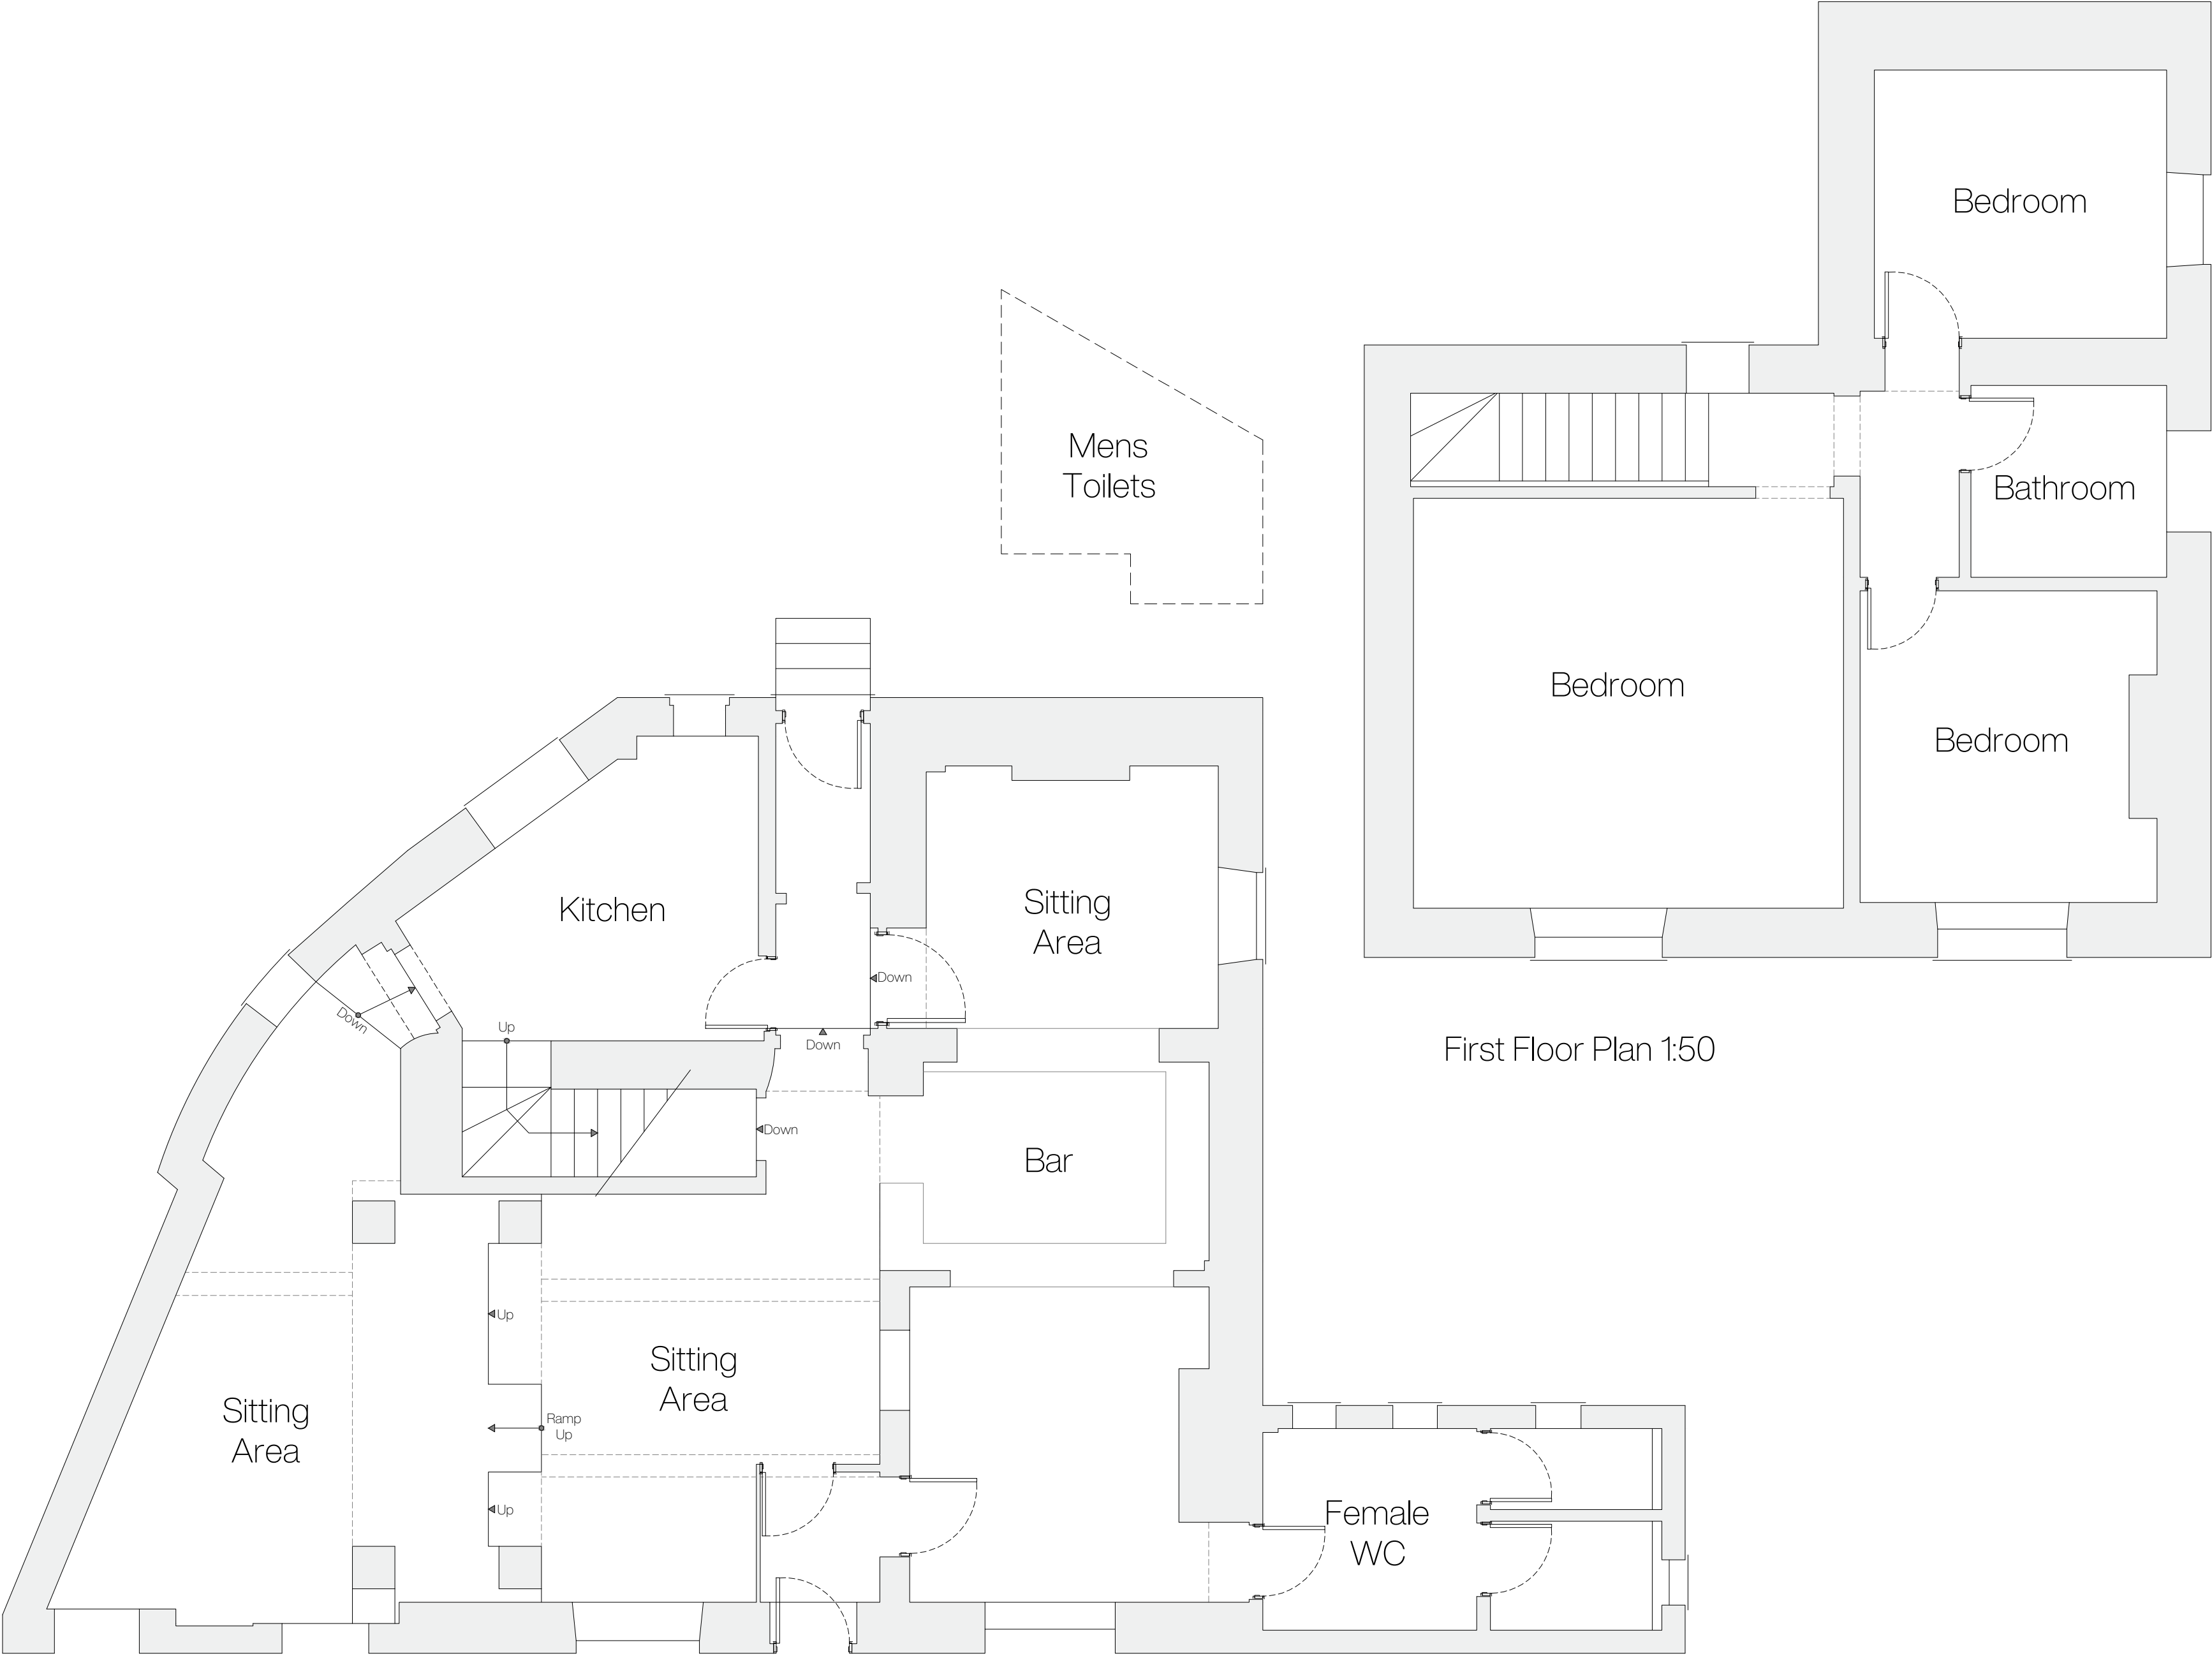

Ground Floor Plan 1:50

First Floor Plan 1:50

Rev	Notes	Date
A	Amends	May 22

The Mill Inn, Mill Lane, Cefn Mawr, Wrexham, LL14 3NL.
Existing
May 2022
1:50 & 1:100
A2
E01.1.001
1 - 2