


NOTES
All dimensions and levels to be checked on site
Any discrepancies are to be reported to the Architect before any work commences
This drawing shall not be scaled to ascertain any dimensions, work to figured dimensions only
This drawing shall not be reproduced without express written permission from AFL Architects Ltd.

DISCLAIMER
When this drawing is issued in CAD, it is an uncontrolled version issued for information only, to enable the recipient to prepare their own documents/drawings for which they are solely responsible.

SOFTWARE INTEROPERABILITY
AFL prepared this drawing using Autodesk REVIT Architecture.
AFL does not accept liability for any loss or degradation of any information held in the drawing resulting from the translation from the original file format to any other file format or from the recipients reading of it in any other programme.

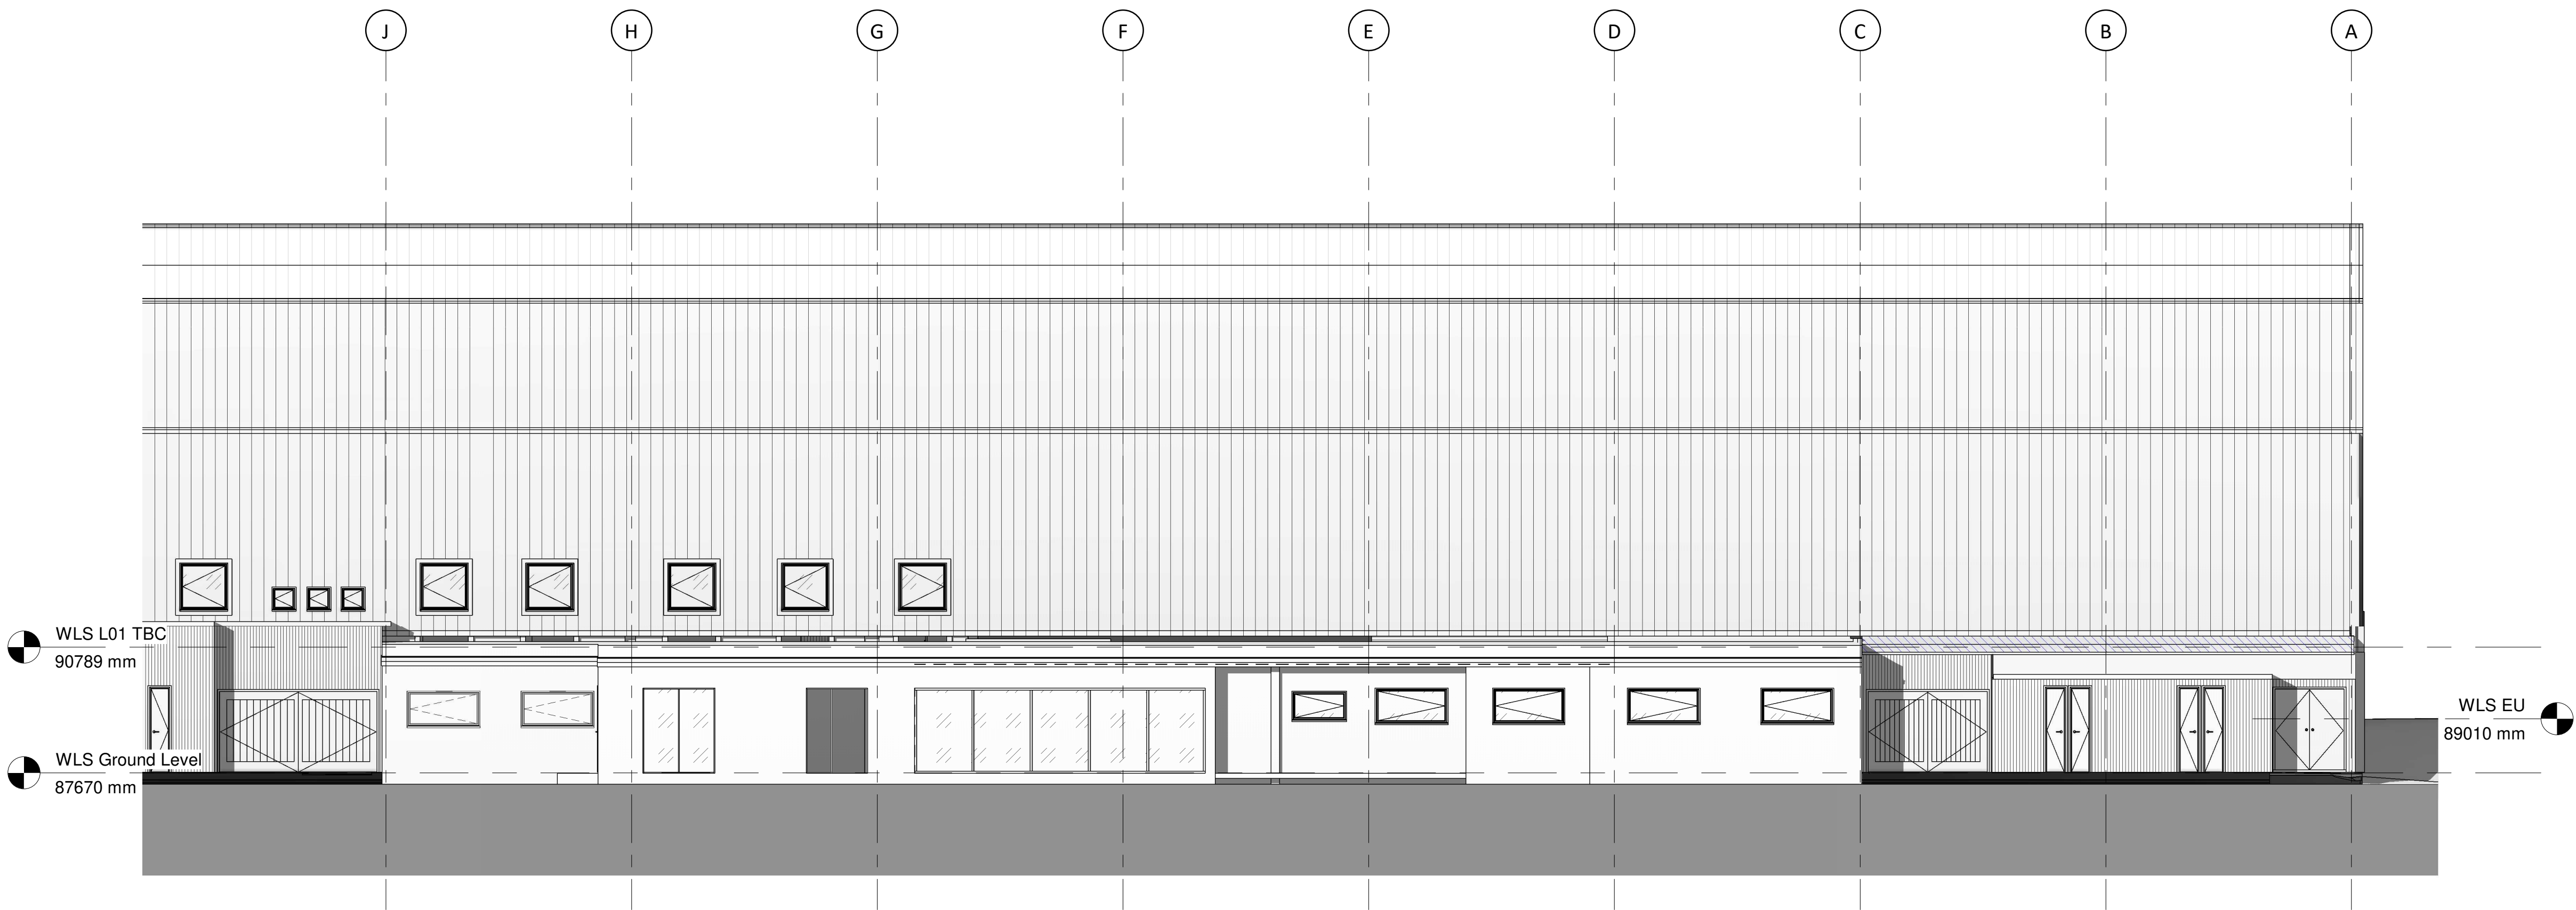

1 Front GA Existing Elevation
1 : 100

P1 14.07.2022 AE Planning Drawings			
rev no.	rev date	rev by	description
project			
Wrexham Lager Stand			
location			
Racecourse Stadium			
Employer			
client			
			
AFL Architects 1st Floor St Georges House 56 Peter Street Manchester M2 3NQ t: +44(0)161 236 6263 f: +44(0)161 236 6484 w: www.afl-architects.com e: mail@afl-uk.com twitter.com/AFLArchitects			
			
key plan			
drawing title			
Existing Elevation			
AFL job number	scale @ A1	drawn AE	checked WR
211540	1 : 100	rev date	14.07.2022
dwg purpose		status	rev
PLANNING			P1
bim project origin zone level type role 5-digit no.			
WRX-AFL-Z4-00-DR-A-20019			