

General Notes:

- Do not scale from this drawing.
- All dimensions are in meters (m), all levels in metres (m) unless noted otherwise.
- Discrepancies or omissions are to be reported to the Engineer prior to work commencing.
- Materials and workmanship are to comply in all respects with current British Standard Specifications, Codes of Practice, and Building Regulations approved Documents.
- The copyright of this drawing is vested in the Engineer and must not be copied or reproduced without written consent.
- The Contractor is to check and verify all building and site dimensions, levels and sewer invert levels at connection points before work commences.
- This drawing is to be read in conjunction with all relevant specifications and drawings issued by the Engineer, Architect and other Specialists.




BarnsleyMarshall Limited
 1 Birch Court
 Blackpole East
 Worcester
 WR3 8SG

Tel: 01905 330550
 Email: design@barnsleymarshall.co.uk
 Web: www.barnsleymarshall.co.uk






Site 5a, Wrexham

Drainage Details

Sheet 1 of 2


By: Chk/d	DH/AM	Date:	03/09/21
Drawing No.		Revision	
S5A-BML-XX-XX-DR-C-0501		P01	
BML Job No.		Status	
1000-02		-	
Drawing Scale at A1: As Shown			
Click here for additional information - Download Sheet P01 Data - View all information Viewing Information BML XC GC GC-C-082 P01 - Storage Details			
CAD Filename			

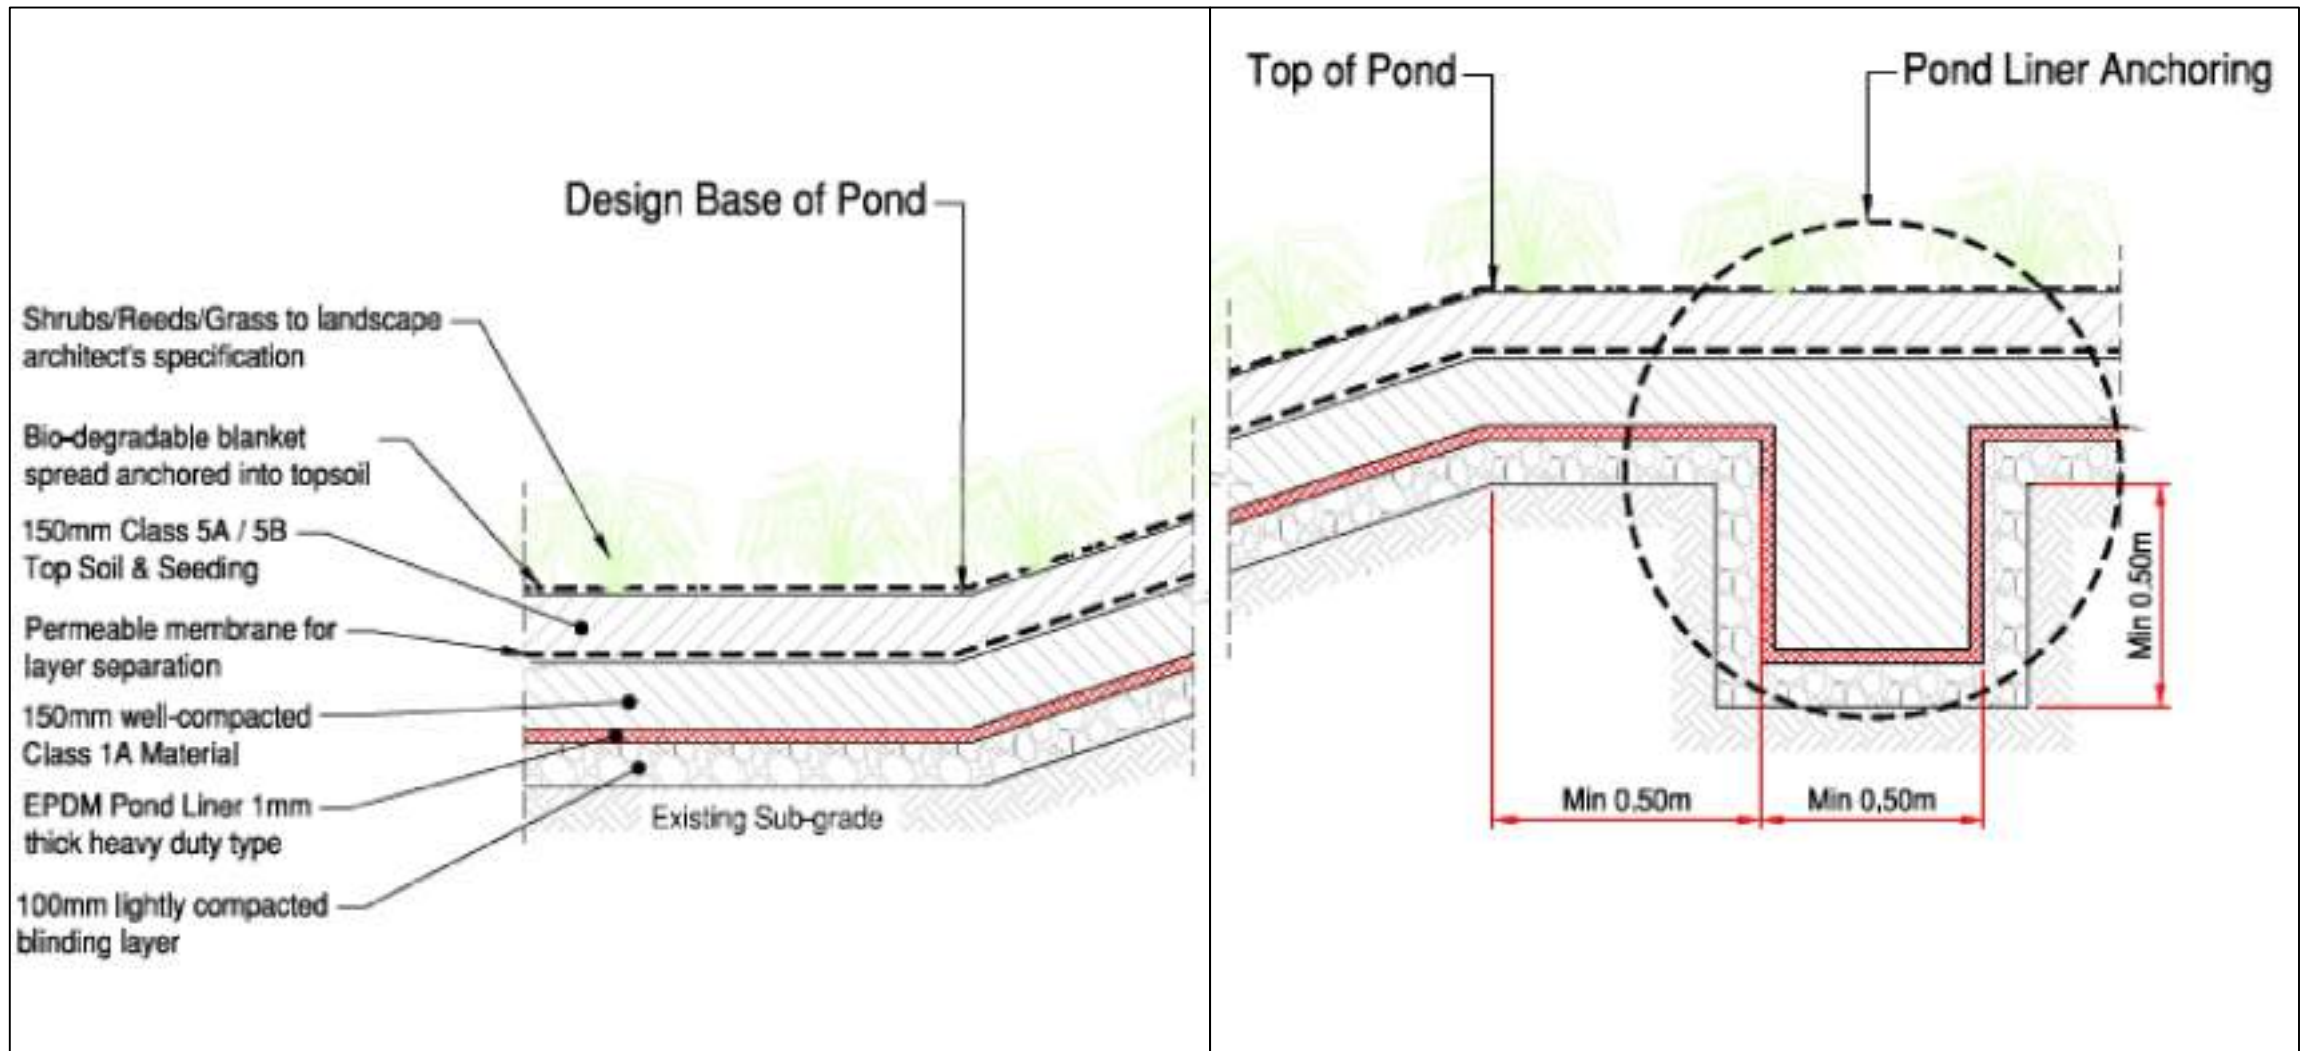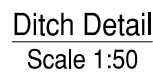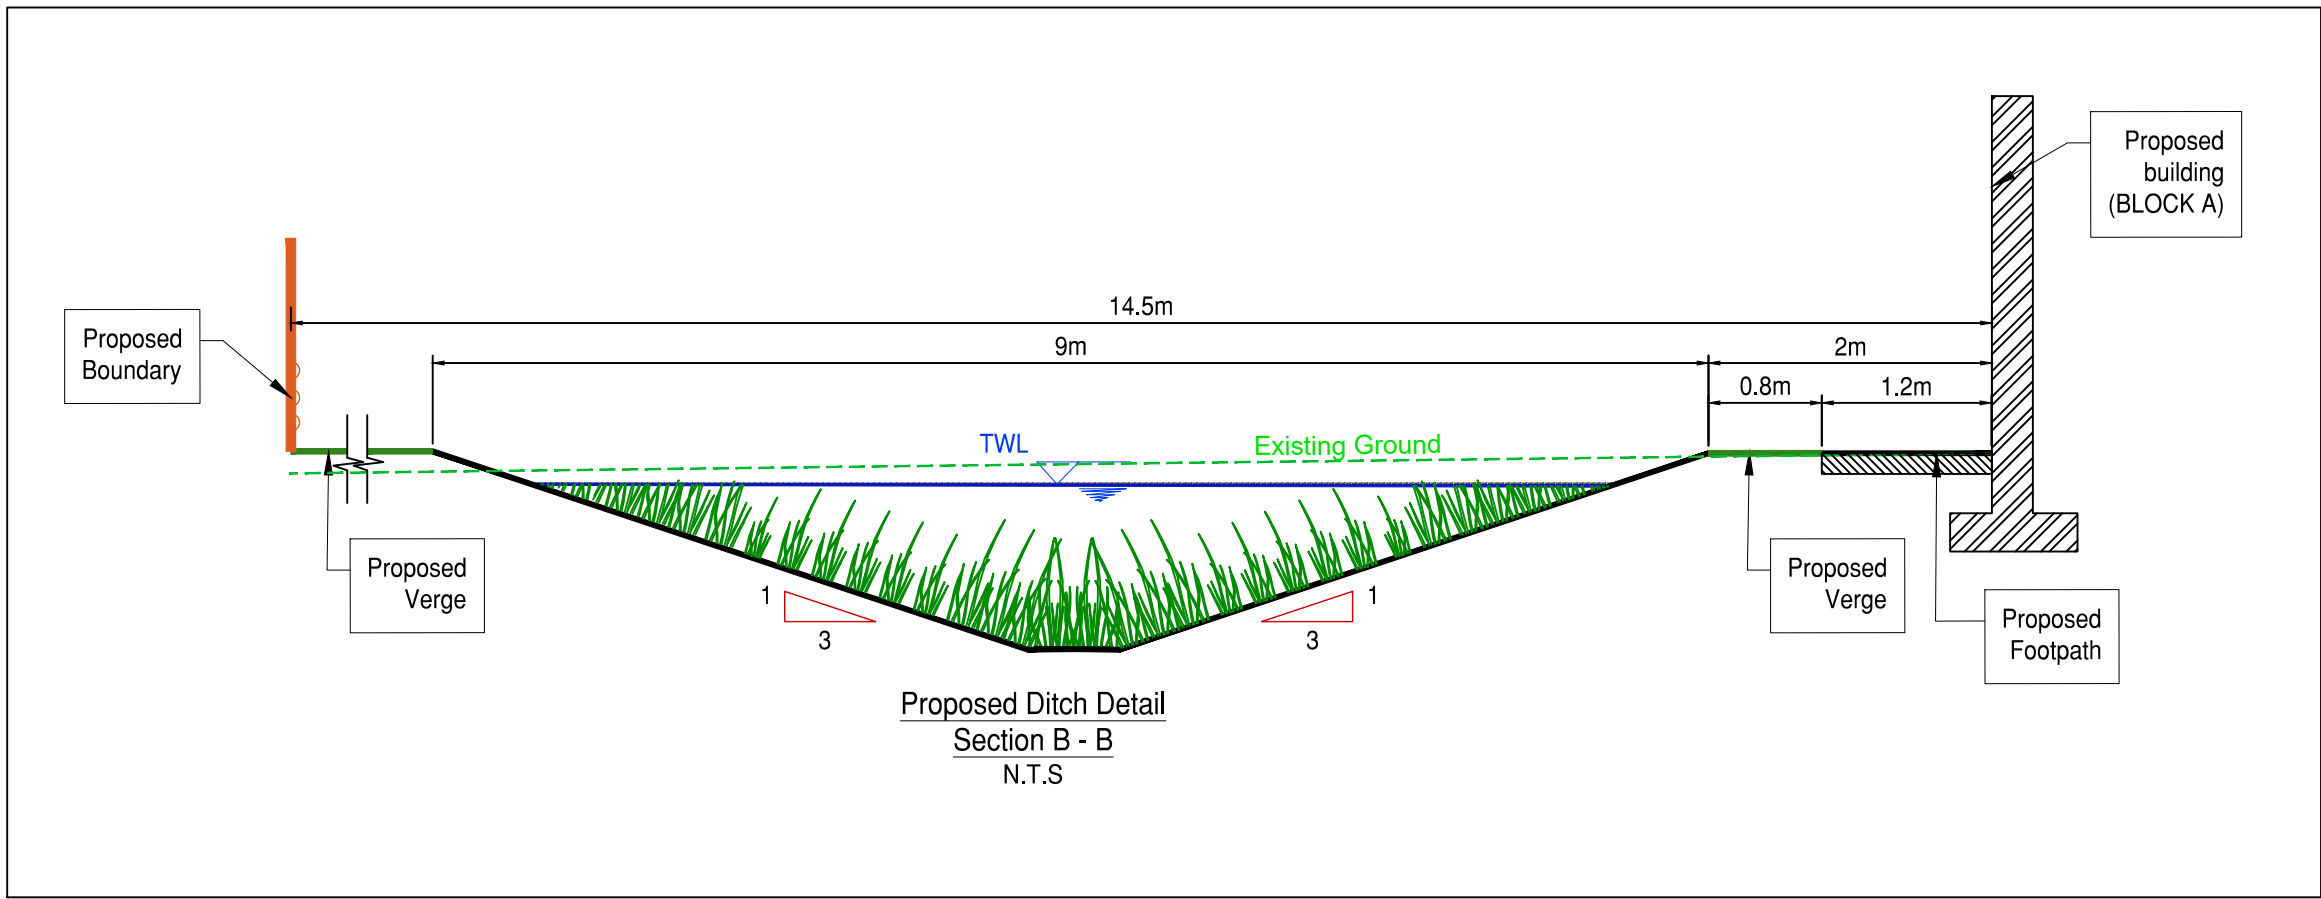

Insert A
Pond Construction
Details (N.T.S)

8. For

By/Cnkd	DH/AM	Date	03/09/21
Drawing No.		Revision	
S5A-BML-XX-XX-DR-C-0502		P01	
BML Job No.		Status	
1000-02		-	
Drawing Scale at A1: As Shown			
CAD Filename: C:\Users\G2020\Documents\BML\BML\BML - Sheet Project\000-02-01a_Mk0404\Information- Drawing\000-02-01a_Mk_01-02-03-CAD-0001-0001.dwg - Drawing: BML.dwg			

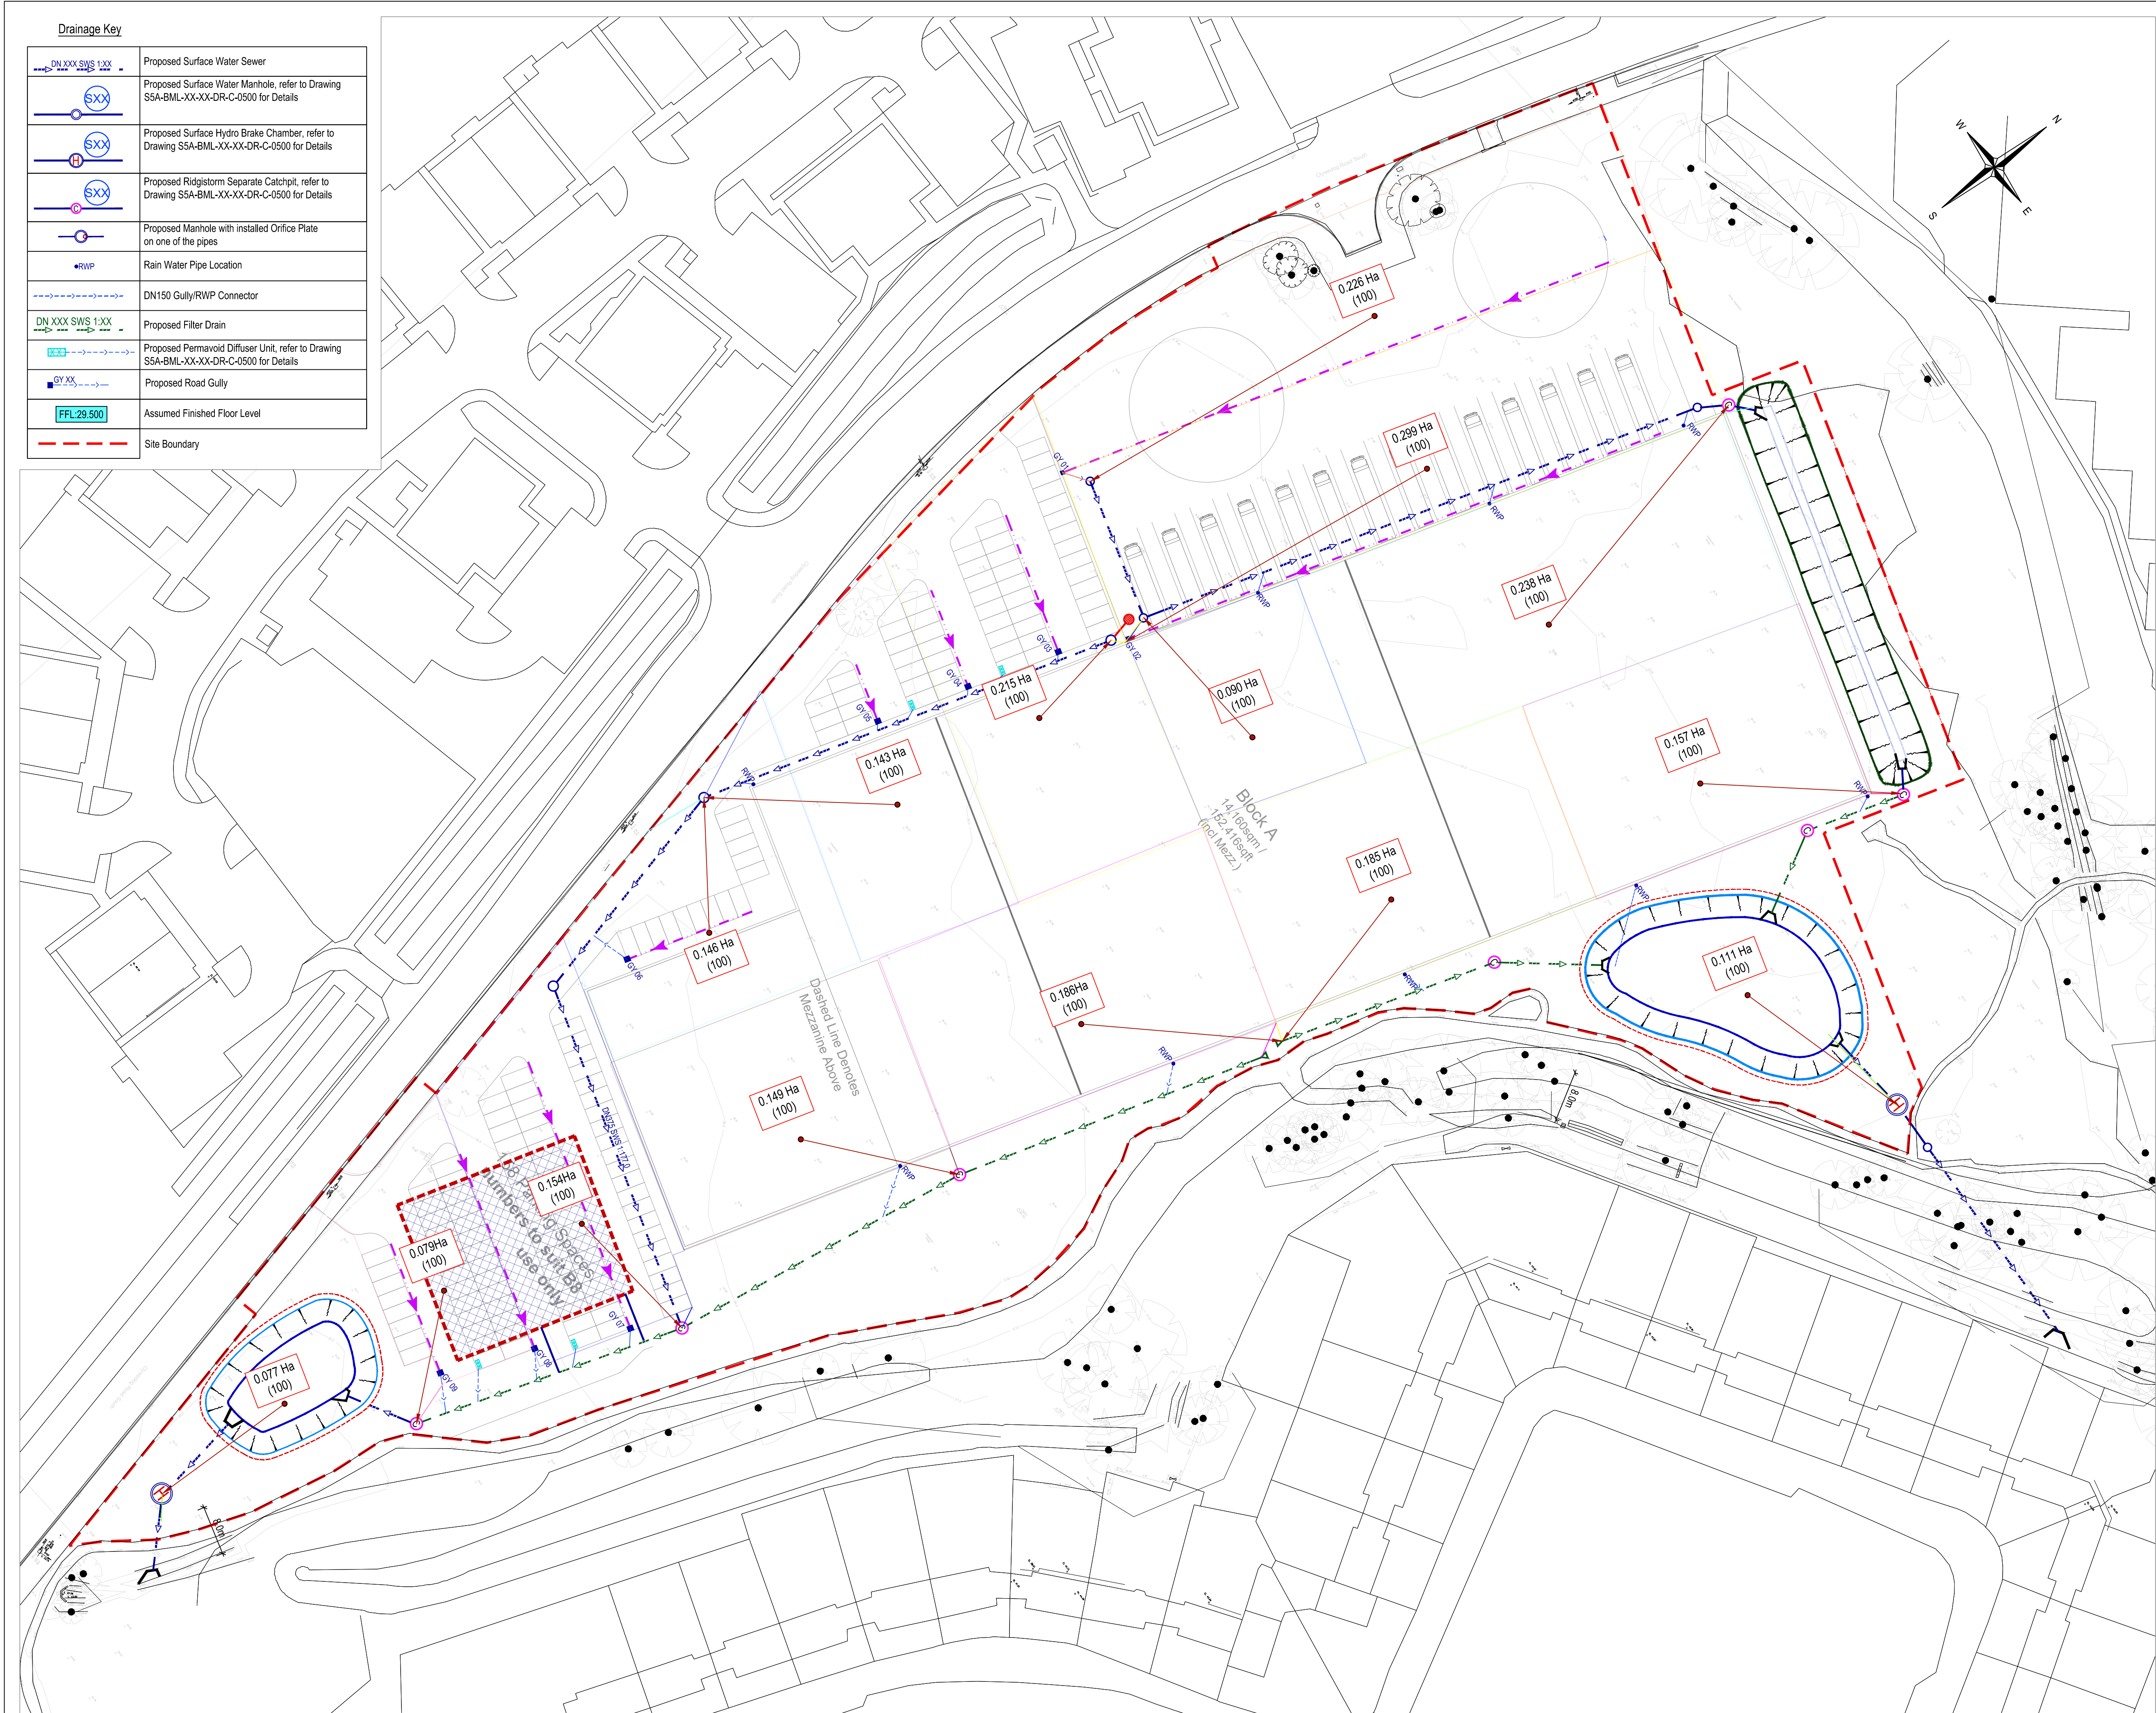

Safety, Health & Environmental Information:
In addition to the hazards and risks normally associated with the types of work detailed on this drawing, please note the significant hazards identified by symbols below,

INDICATES A RESIDUAL RISK AS A WARNING

INDICATES A RESIDUAL RISK FOR INFORMATION

and described below:

Construction/Maintenance/Cleaning/Demolition
Refer to Drawing:

- General Notes:**
- Do not scale from this drawing.
 - All dimensions are in millimetres (mm), all levels in metres (m) unless noted otherwise.
 - Discrepancies or omissions are to be reported to the Engineer prior to work commencing.
 - Materials and workmanship are to comply in all respects with current British Standard Specifications, Codes of Practice, and Building Regulations Approved Documents.
 - The copyright of this drawing is vested in the Engineer and must not be copied or reproduced without written consent.
 - The Contractor is to check and verify all building and site dimensions, levels and sewer invert levels at connection points before work commences.
 - This drawing is to be read in conjunction with all relevant specifications and drawings issued by the Engineer, Architect and other Specialists.

KEY:

	Hard Area for Roads, Housing and Hardstanding (Runoff Coefficient = 100%)
	0.185 Ha (100%)
	1 st Row - Gross Area in Ha 2 nd Row - (PIMP)

P01	DH/AM	17/09/21	Preliminary Issue
Rev	By / Chkd	Date	Description

PRELIMINARY DRAWING
This drawing is not to be used for construction

Client

FI REAL ESTATE MANAGEMENT

BarnsleyMarshall Limited
1 Birch Court
Blackpole East
Wrexham
WR3 8SG

Tel: 01905 330550
Email: design@barnsleymarshall.co.uk
Web: www.barnsleymarshall.co.uk

Project

Site 5a, Wrexham

Drawing

Catchment Areas

By	DH/AM	Date	03/09/21
Drawing No.	S5A-BML-XX-XX-DR-C-0503	Revision	P01
BML Job No.	1000-02	Status	-
Drawing Scale at A1:	1:500		
CAD Filename:	C:\Users\DH\Documents\BML\Draws - BarnsleyMarshall\0503-02-Site 5a - Wrexham\Information - Wrexham\05030503-BML-03-02-C-0503.PLT		