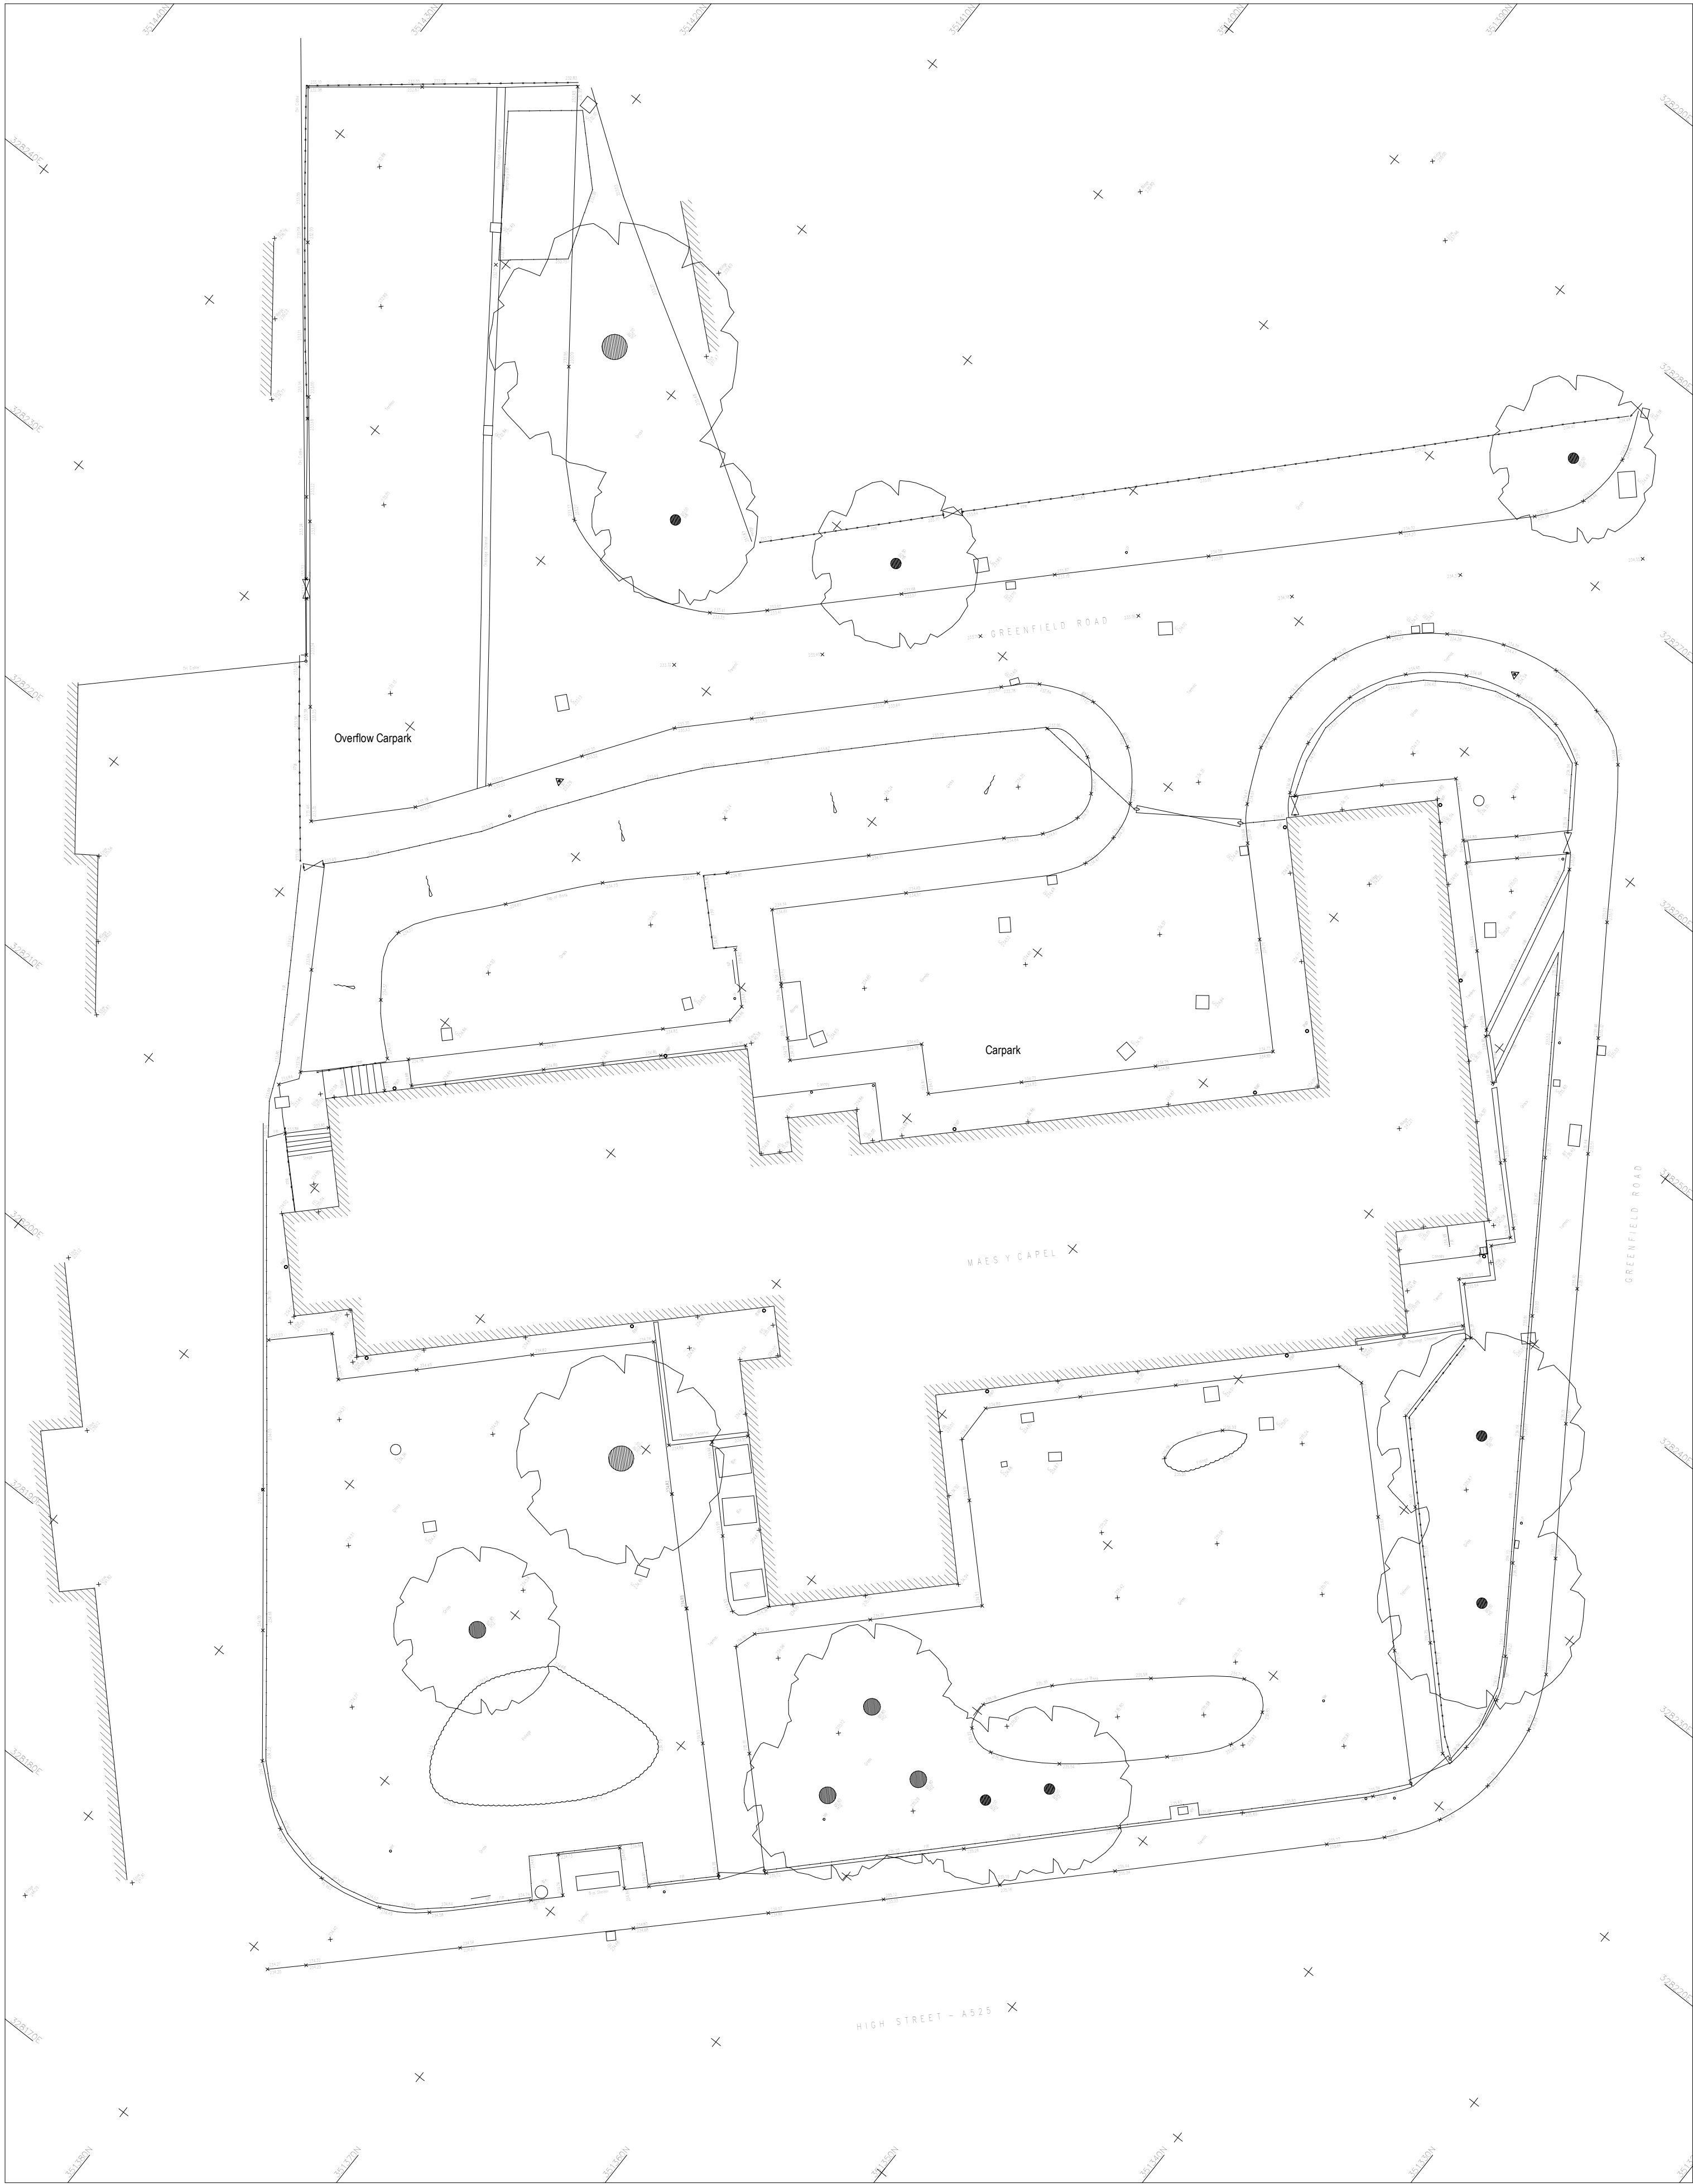


INFORMATION IMPORTED FROM 3rd PARTY
FORMBY SURVEYS (JULY 2021)

elliswilliams

Project Number: 2705
Project Name: Maes y Capel

Drawing Status: S1 Information
Drawing Number: 2705- EWA- MYC- 00- DR- A- 09002
Drawing Name: Existing Site (Topo Survey)
Date: 01/04/22 Rev: P2
Drawn By: JH Scale: 1 : 200

Wellfield Chester Road Preston Brook WA7 3BA
T: 01928 752200 E: info@ewa.co.uk W: ewa.co.uk