


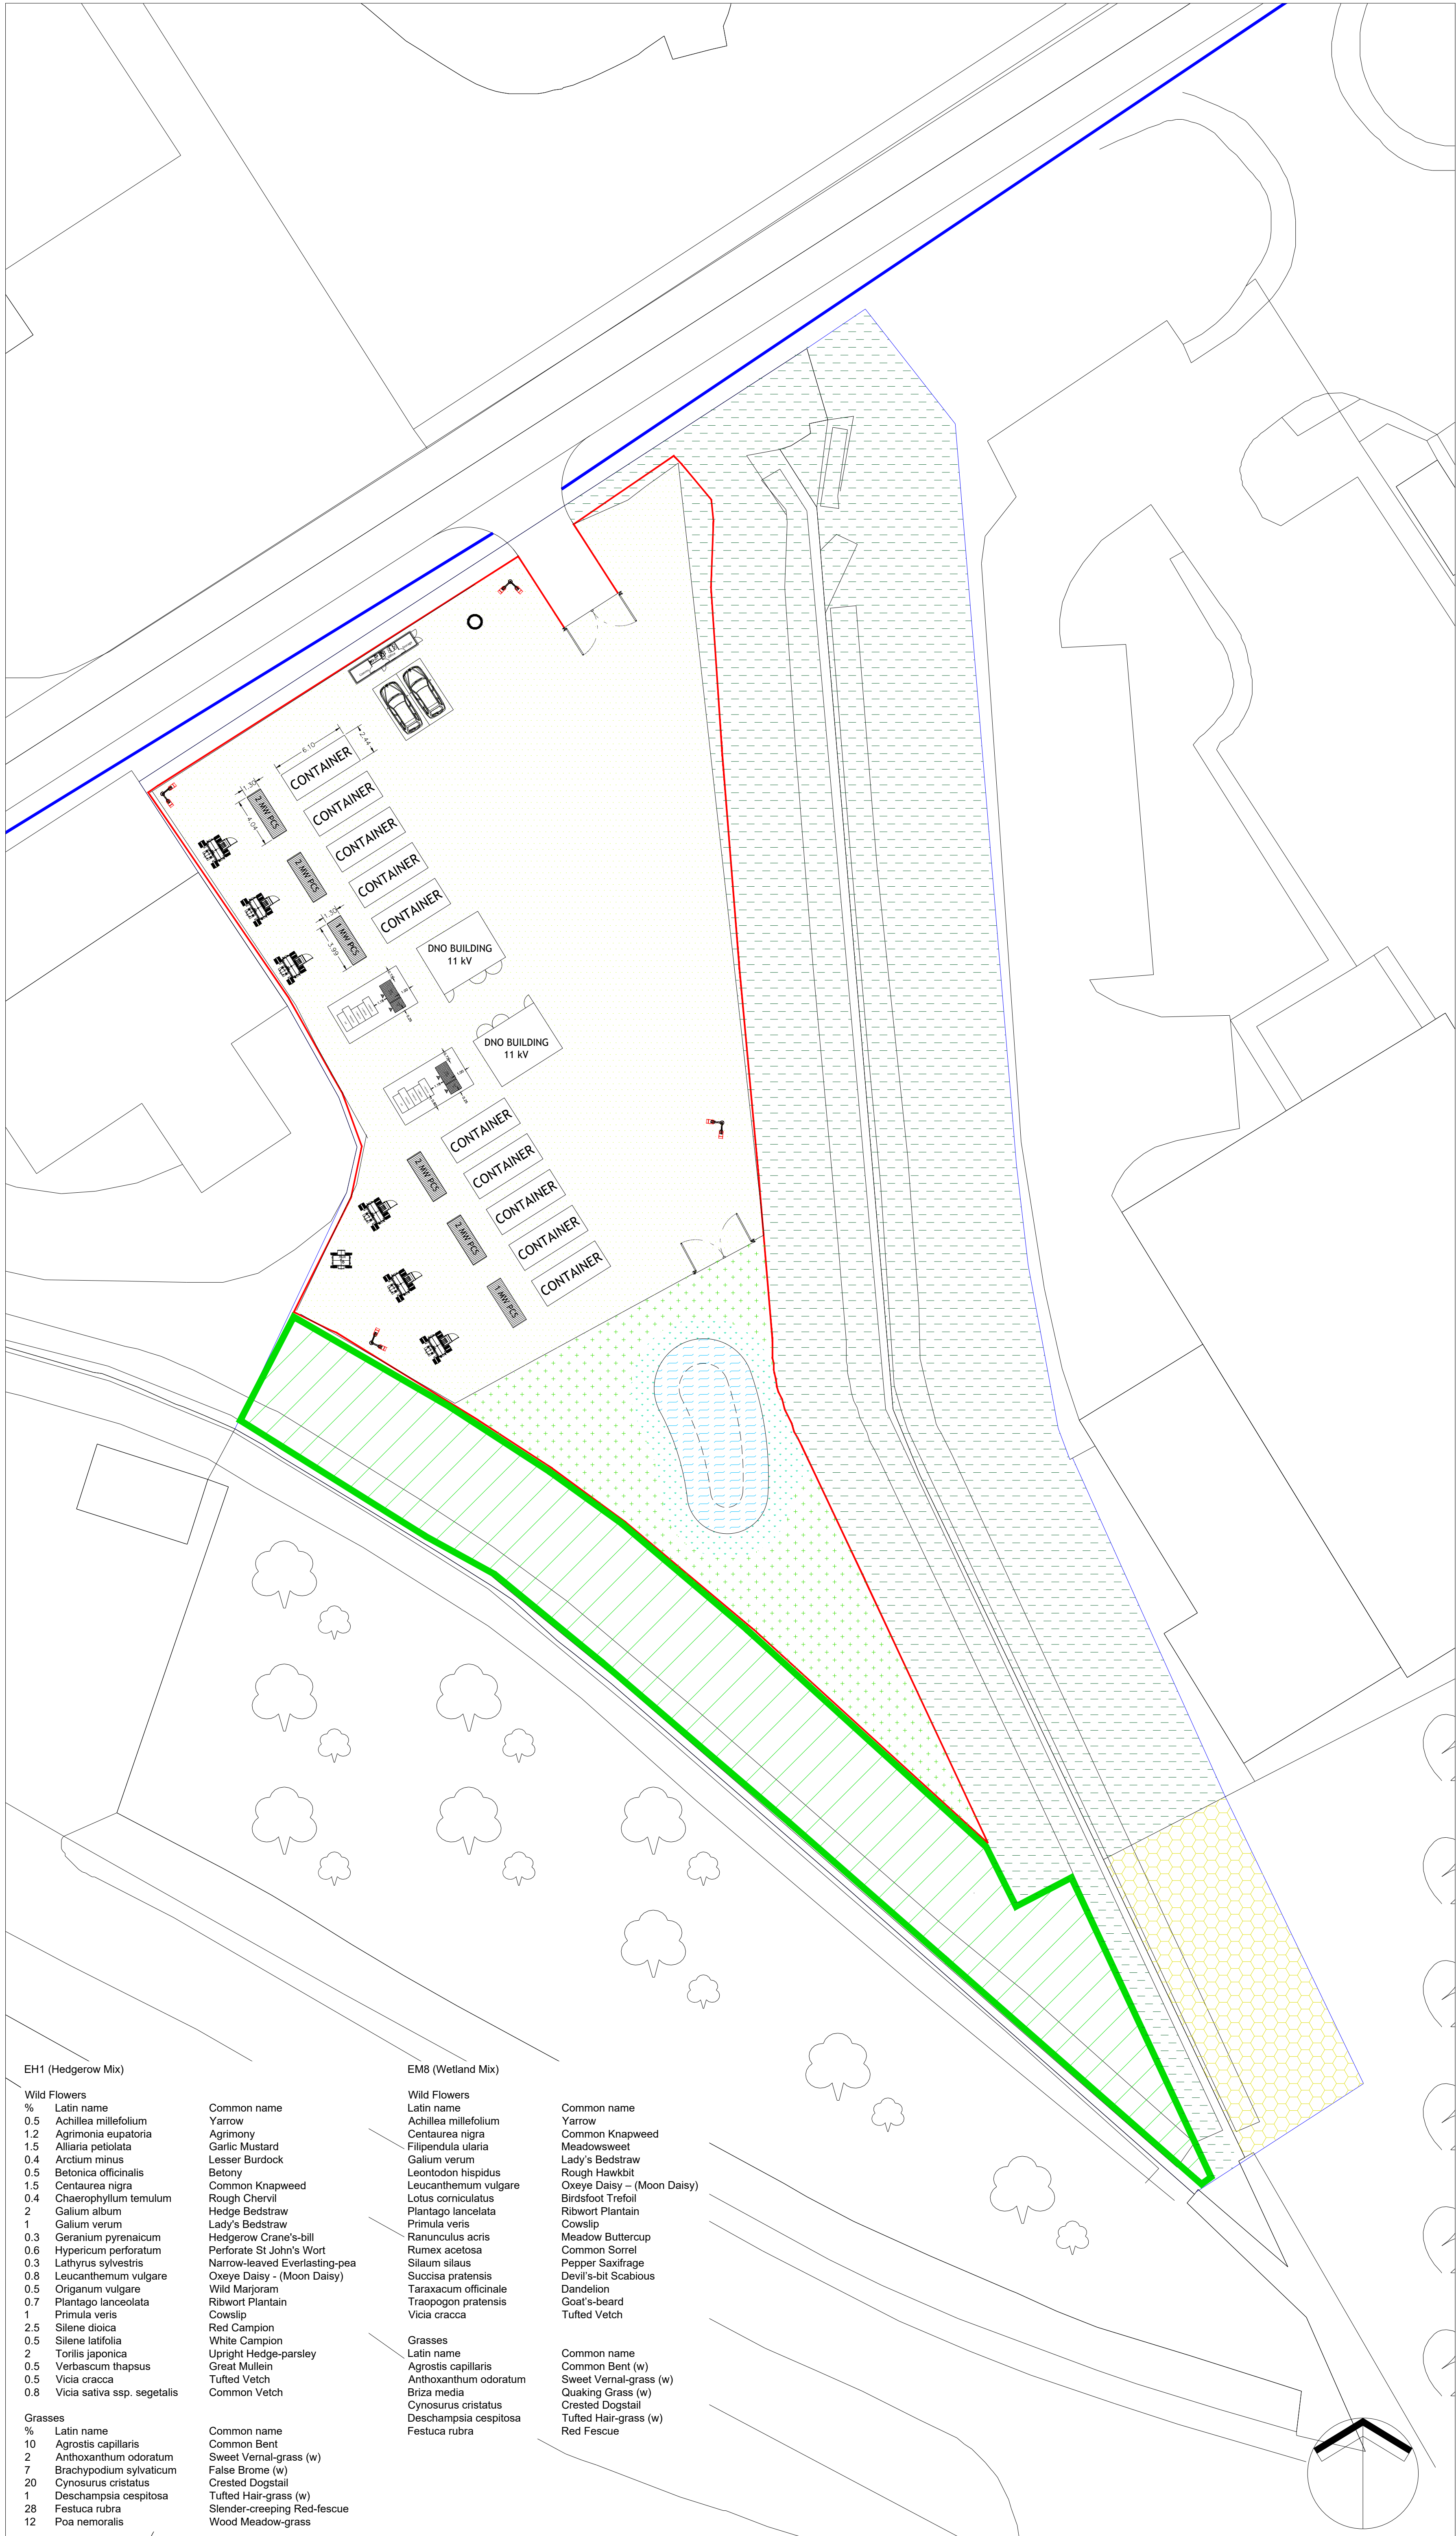

KEY

EXISTING WOODLAND TO BE RETAINED AND ENHANCED - 880m²

EXISTING GRASSLAND TO BE RETAINED AND ENHANCED - 2,640m²

PROPOSED REINFORCED GRASS AREA - 1,900m²

PROPOSED POND AREA - 105m²

PROPOSED WILDFLOWER GRASSLAND EH1 HEDGEROW MIX - 415m²

PROPOSED WILDFLOWER GRASSLAND EM8 WETLAND MIX - 100m²

PROPOSED HABITAT CREATION AREA FOR REPTILES, AMPHIBIANS AND HEDGEHOGS - 295m²

NOTES:

PLANTING OPERATIONS SPECIFICATION

TOPSOIL
Imported topsoil for reinforced grass areas shall comply with BS 3882 and shall be good quality, medium topsoil (silt, acid or slight acid (pH not less than 5.0), stones not greater than 50mm in any dimension, perennial weeds and any other foreign matter, free from chemical or other polluted subsoil, weeds, straw, sticks, stones, clay lumps and other deleterious material. Topsoil containing a significant proportion of subsoil or other foreign matter will not be accepted on the site. On no account shall topsoil be brought on the site in excessively wet conditions or in a water logged state. It shall be from an approved source, shall be fertile with a humus and fibre content and shall have a good crumb structure with medium texture.

All areas of wildflower grass seeding shall be made up of low nutrient sub-soil to assist establishment and maintenance of the meadow grasslands.

WILDFLOWER SEEDING
Over seeding to occur during August / September. All noxious weeds to be spot sprayed until meadow area fully established. Any areas of failure to be re-seeded. Grass seed mix shall be Emorsgate (or similar approved by the LPA) EH1 Hedgerow Mix, 415m² and EM8 Wetland Mix, 100m², sown at a rate of 5g/m².

EH1 (Hedgerow Mix)			EM8 (Wetland Mix)		
Wild Flowers			Wild Flowers		
%	Latin name	Common name	Latin name	Common name	
0.5	Achillea millefolium	Yarrow	Achillea millefolium	Yarrow	
1.2	Agrimonia eupatoria	Agrimony	Centaurea nigra	Common Knapweed	
1.5	Alliaria petiolata	Garlic Mustard	Filipendula ulmaria	Meadowsweet	
0.4	Arcium minus	Lesser Burdock	Galium verum	Lady's Bedstraw	
0.5	Betonica officinalis	Betony	Leontodon hispidus	Rough Hawkbit	
1.5	Centaurea nigra	Common Knapweed	Leucanthemum vulgare	Oxeye Daisy – (Moon Daisy)	
0.4	Chaerophyllum temulum	Rough Chervil	Lotus corniculatus	Birdsfoot Trefoil	
2	Galium album	Hedge Bedstraw	Plantago lanceolata	Ribwort Plantain	
1	Galium verum	Lady's Bedstraw	Primula veris	Cowslip	
0.3	Geranium pyrenaicum	Hedgerow Crane's-bill	Ranunculus acris	Meadow Buttercup	
0.6	Hypericum perforatum	Perforate St John's Wort	Rumex acetosa	Common Sorrel	
0.3	Lathyrus sylvestris	Narrow-leaved Everlasting-pea	Silene silaus	Pepper Saxifrage	
0.8	Leucanthemum vulgare	Oxeye Daisy - (Moon Daisy)	Succisa pratensis	Devil's-bit Scabious	
0.5	Origanum vulgare	Wild Marjoram	Taraxacum officinale	Dandelion	
0.7	Plantago lanceolata	Ribwort Plantain	Traopogon pratensis	Goat's-beard	
1	Primula veris	Cowslip	Vicia cracca	Tufted Vetch	
2.5	Silene dioica	Red Campion			
0.5	Silene latifolia	White Campion			
2	Torilis japonica	Upright Hedge-parsley			
0.5	Verbascum thapsus	Great Mullein			
0.5	Vicia cracca	Tufted Vetch			
0.8	Vicia sativa ssp. segetalis	Common Vetch			
Grasses			Grasses		
%	Latin name	Common name	Latin name	Common name	
10	Agrostis capillaris	Common Bent	Agrostis capillaris	Common Bent (w)	
2	Anthoxanthum odoratum	Sweet Vernal-grass (w)	Anthoxanthum odoratum	Sweet Vernal-grass (w)	
7	Brachypodium sylvaticum	False Brome (w)	Briza media	Quaking Grass (w)	
20	Cynosurus cristatus	Crested Dogtail	Cynosurus cristatus	Crested Dogtail	
1	Deschampsia cespitosa	Tufted Hair-grass (w)	Deschampsia cespitosa	Tufted Hair-grass (w)	
28	Festuca rubra	Slender-creeping Red-fescue	Festuca rubra	Red Fescue	
12	Poa nemoralis	Wood Meadow-grass			

Suite 5, Third Floor, Adamson House,
65 Westgate Road, Newcastle-upon-Tyne,
NE1 1SG, Tel: 0191 383 9955
andrew.gardner@tgp.uk.com/www.tgp.uk.com
Also in Glasgow & Edinburgh

Project

BRIDGE ROAD, WREXHAM

Title

LANDSCAPE PROPOSALS

Date

09.09.22

Scale

1:250 @ A1

Drawn

DR

Checked

AG

Job

D330

Suitability

-

No.

D330.L.001

Issue

EXT

Revision

-

LI WORKSTAGE:

0/1 2 3 4 5 6

☐ ☐ ☒ ☐ ☐ ☐

DISCLAIMER:

Do not scale from this drawing.
All dimensions to be verified on site prior to commencement of works.
Drawing to be read in conjunction with related TGP drawings, consultants drawings and any other relevant information.
This drawing is the copyright of TGP Landscape Architects Ltd. unless otherwise specified.