


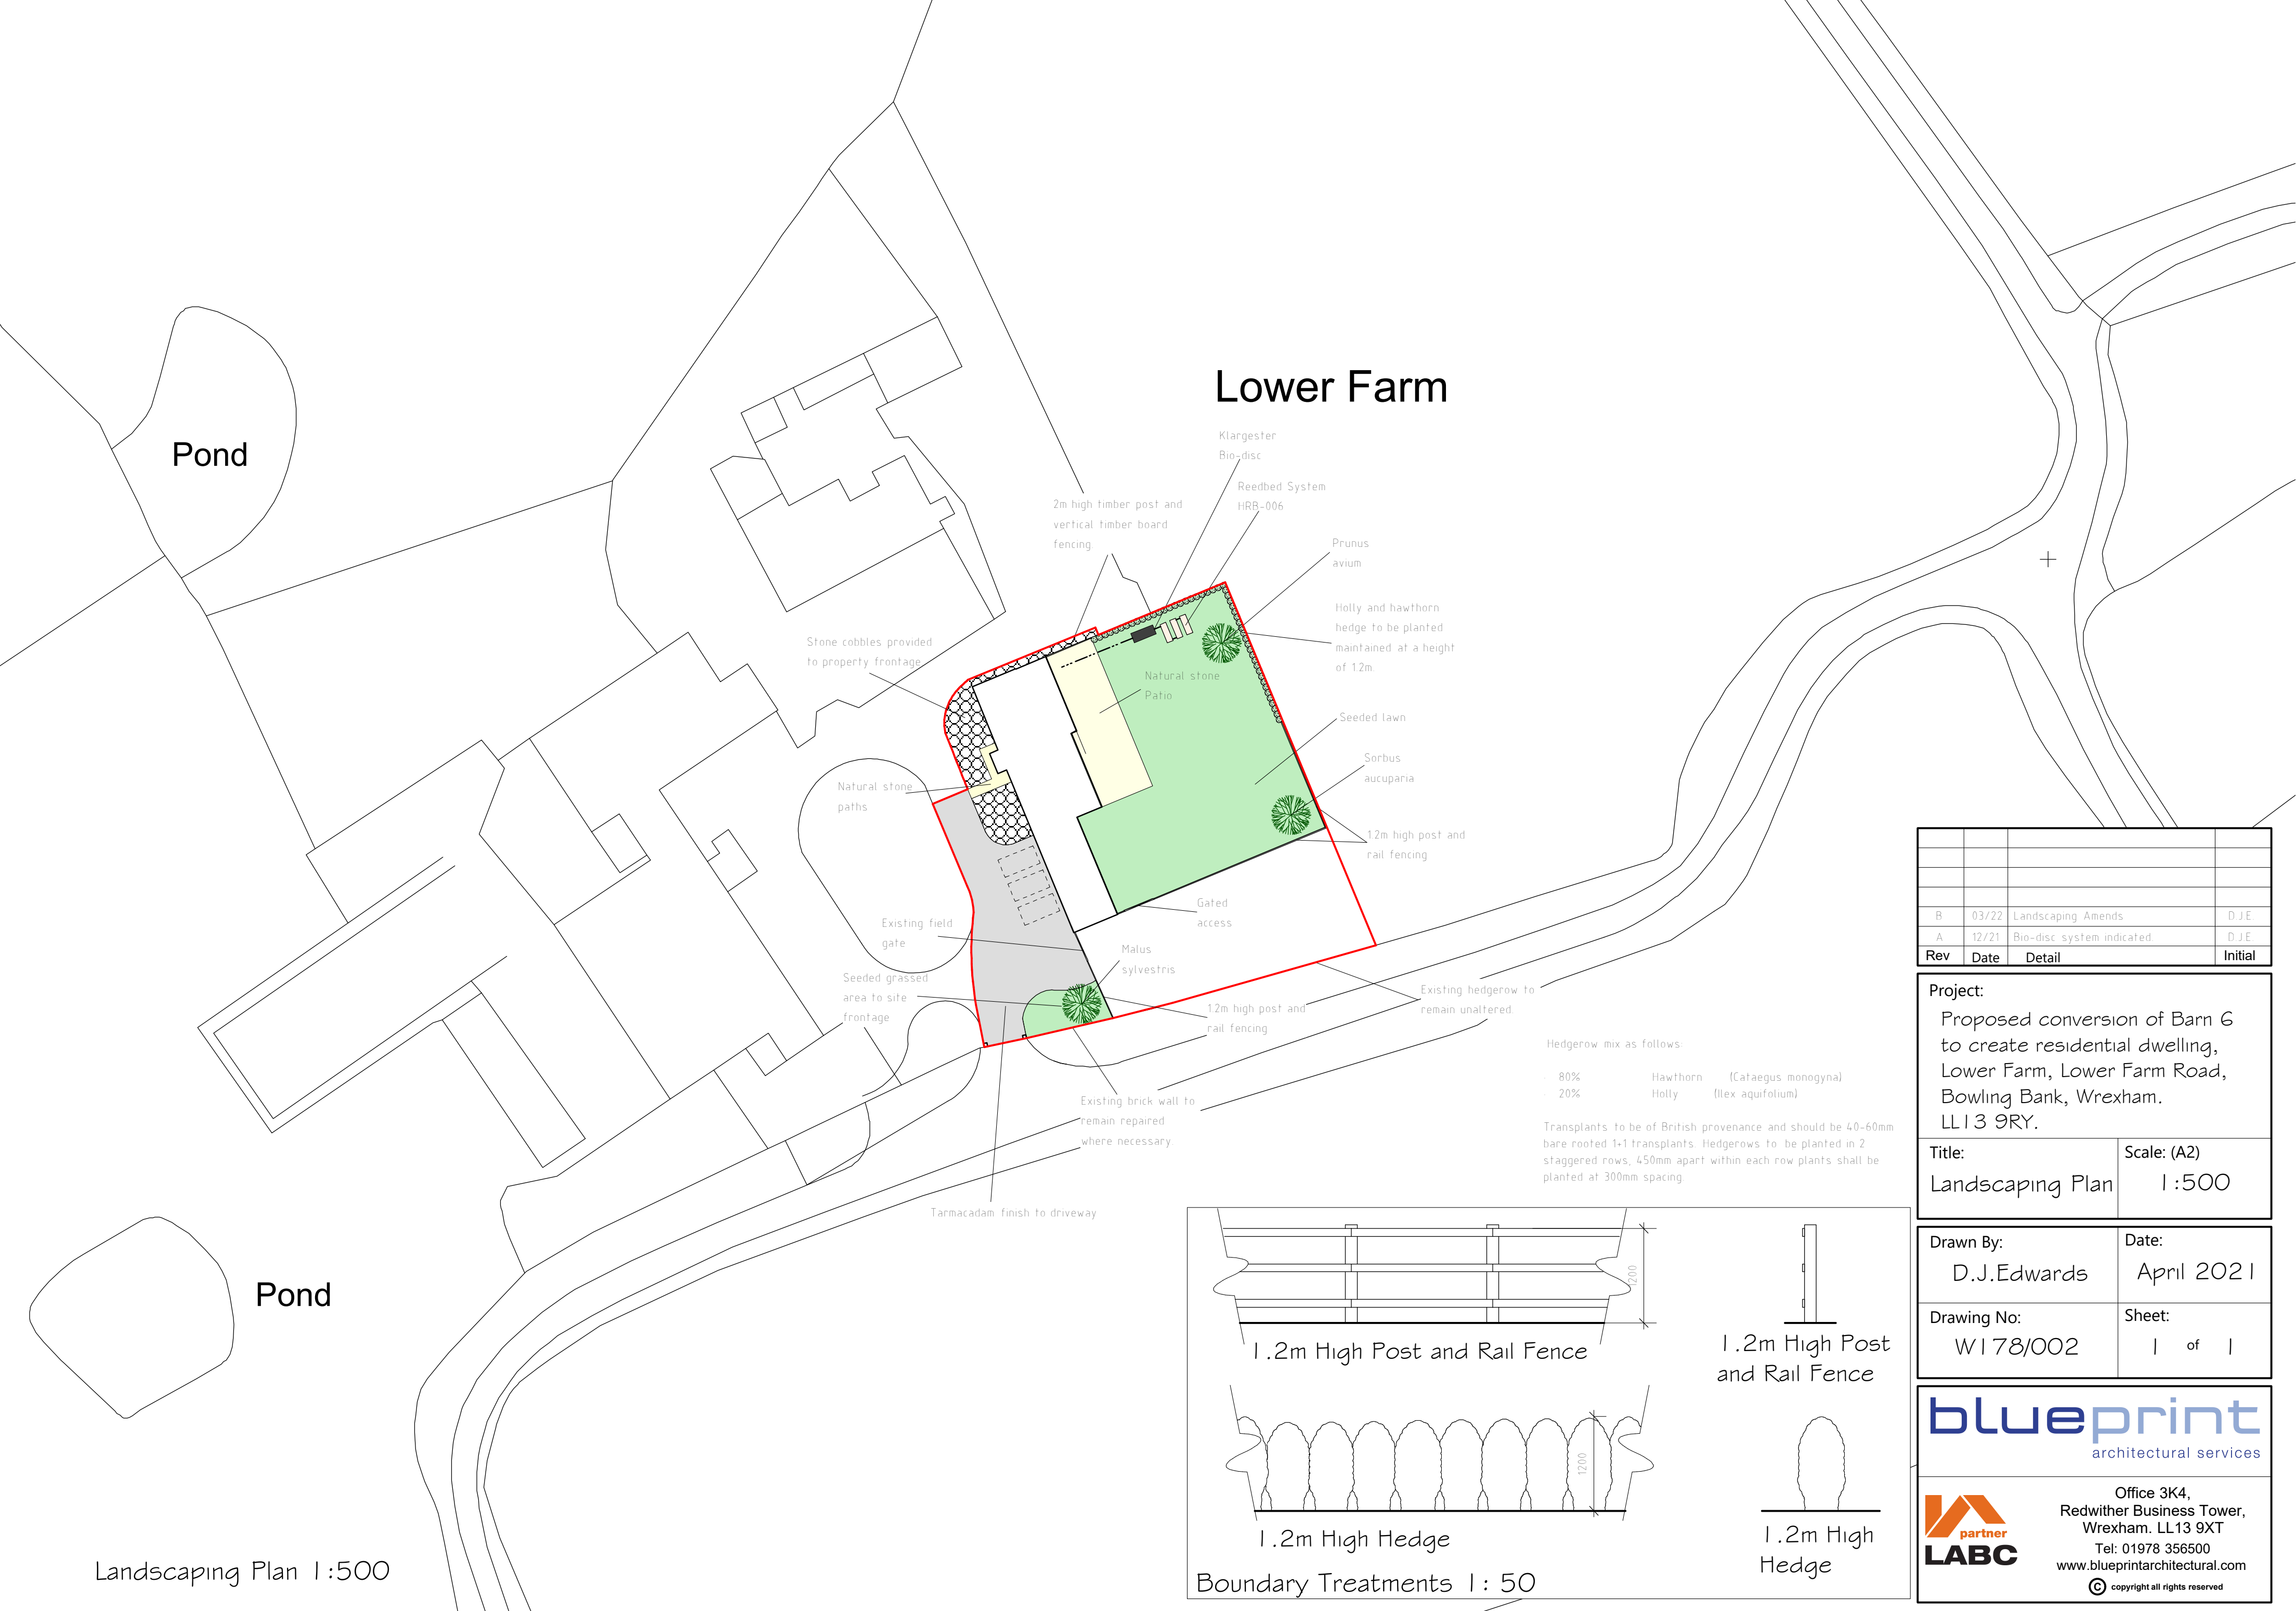

Lower Farm

B	03/22	Landscaping Amends	D.J.E
A	12/21	Bio-disc system indicated	D.J.E
Rev	Date	Detail	Initial

Project:
Proposed conversion of Barn 6 to create residential dwelling, Lower Farm, Lower Farm Road, Bowling Bank, Wrexham. LL13 9RY.

Title: Landscaping Plan	Scale: (A2) 1 : 500
----------------------------	------------------------

Drawn By: D.J.Edwards	Date: April 2021
Drawing No: W178/002	Sheet: 1 of 1

Office 3K4,
Redwither Business Tower,
Wrexham. LL13 9XT
Tel: 01978 356500
www.blueprintarchitectural.com
© copyright all rights reserved

