

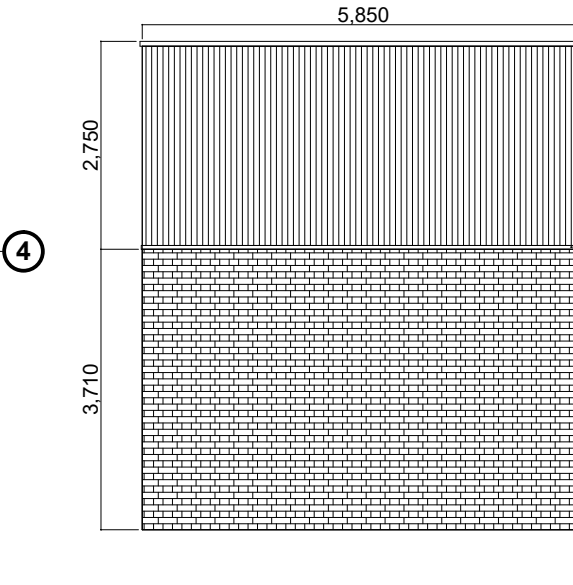
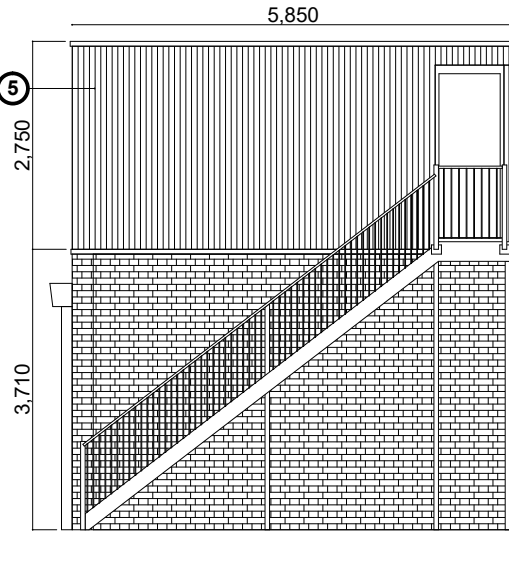
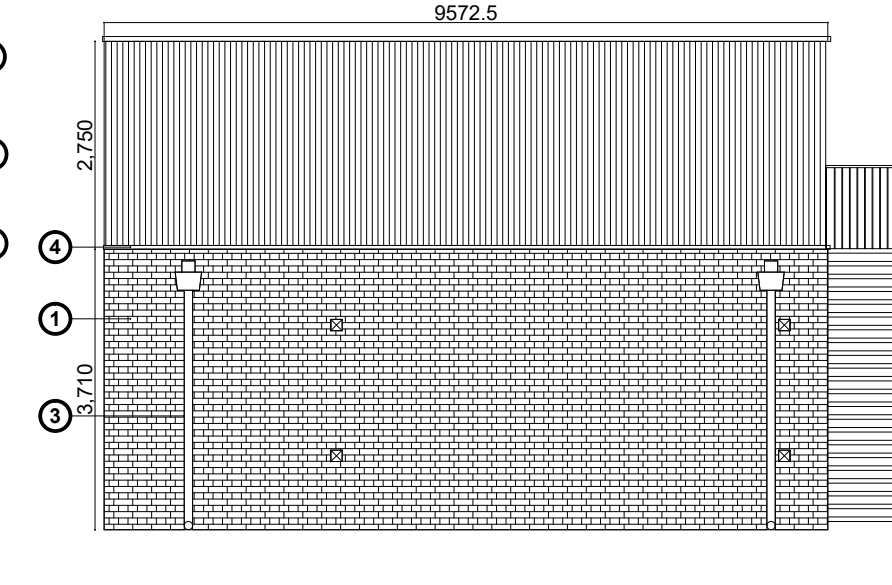


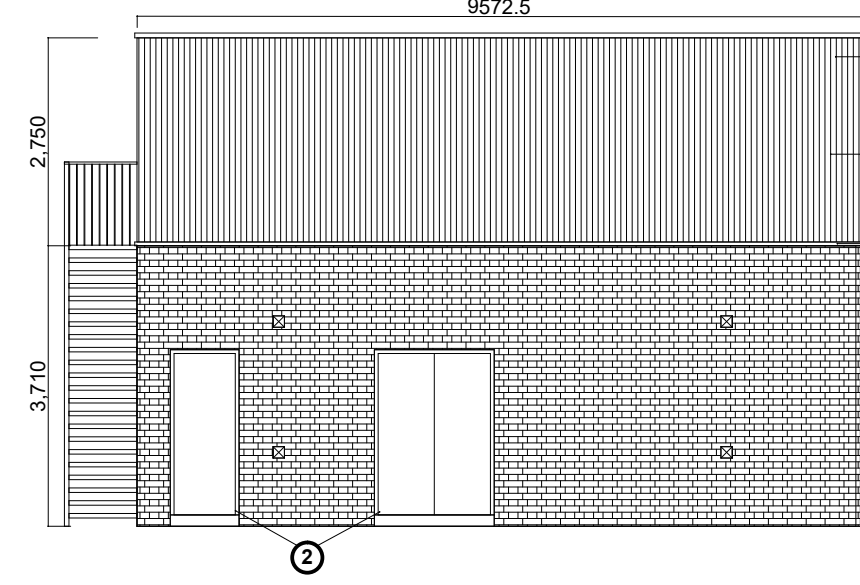

- KEY:**
- RED FACING BRICKWORK, BLUE ENGINEERING BRICKWORK BELOW DPC.
 - POLYESTER POWDER COATED DOORS DARK GREY.
 - POLYESTER POWDER COATED ALUMINIUM RAINWATER GOODS DARK GREY.
 - POLYESTER POWDER COATED ALUMINIUM COPING/FLASHING DARK GREY.
 - POLYESTER POWDER COATED ALUMINIUM ACOUSTIC SCREEN DARK GREY.

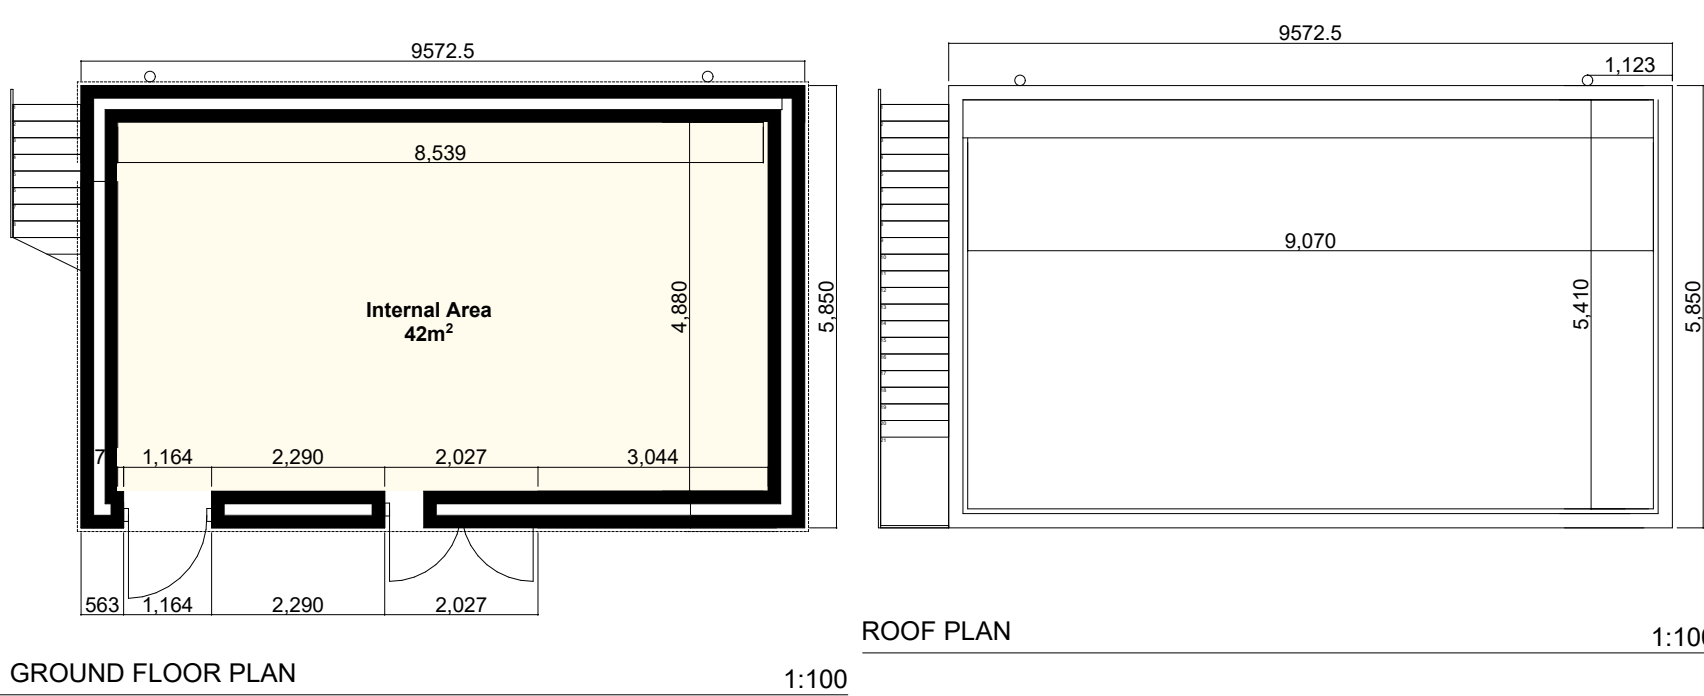


Notes



Check all dimensions on site. Do not scale from this drawing

Report any discrepancies and omissions to HLM Architects

This Drawing is Copyright ©

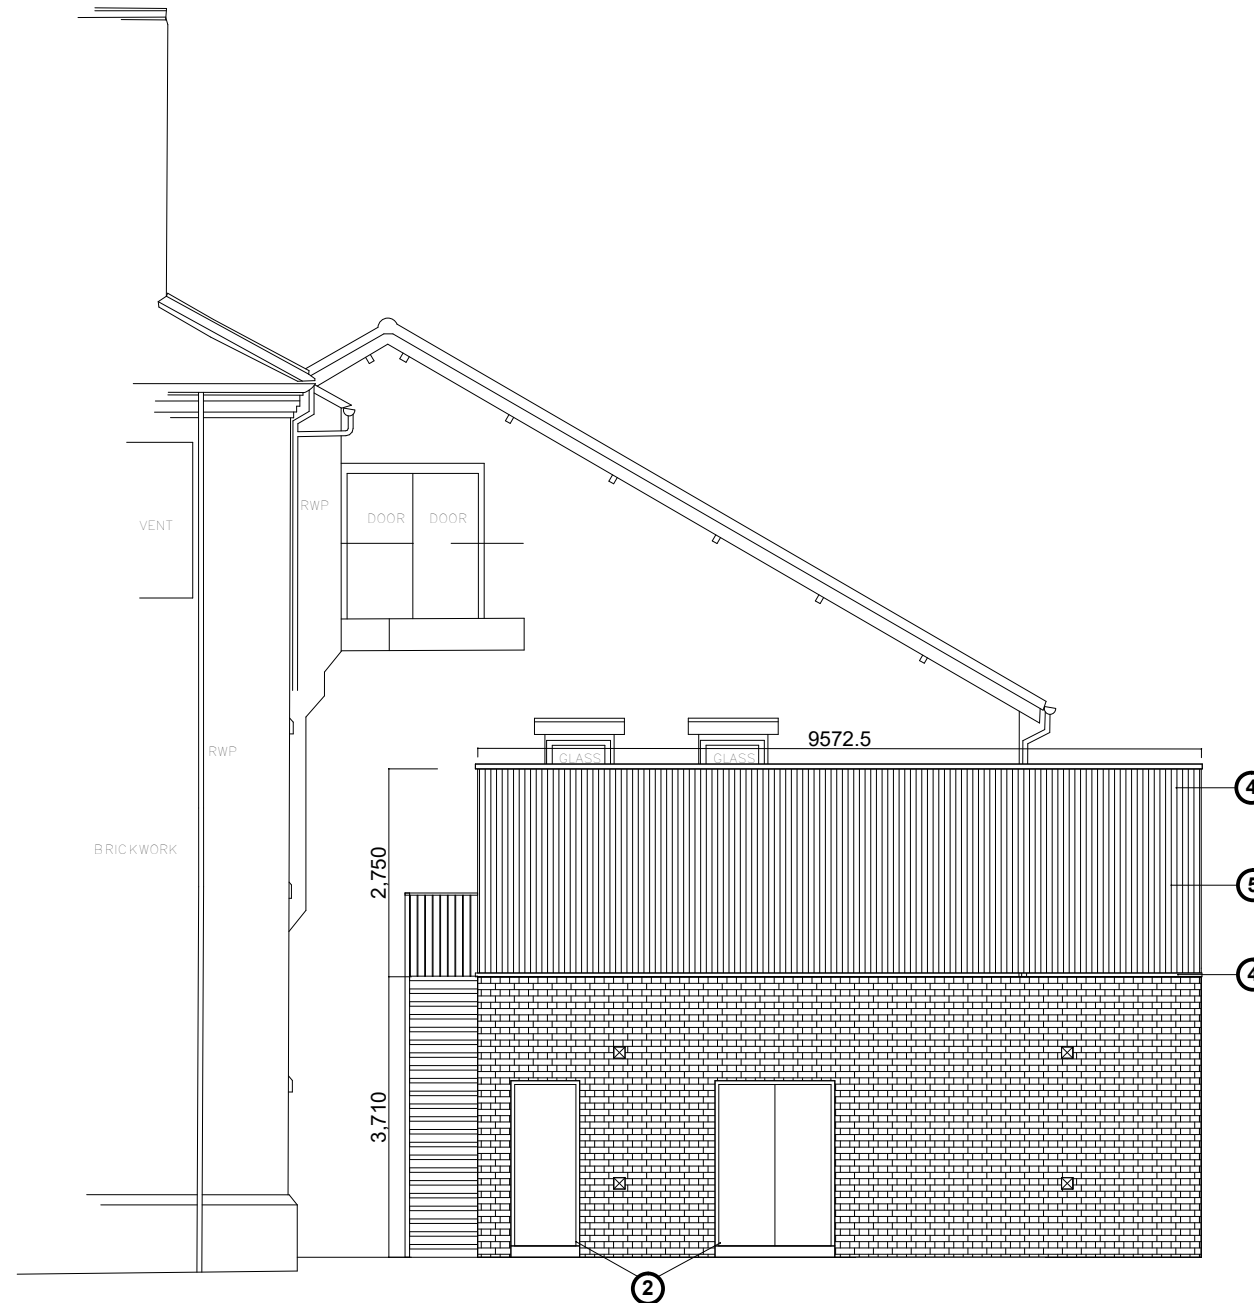

	SITE AREA	INTERNAL FLOOR AREA	EXTERNAL FLOOR AREA
SUBSTATION 1 + 2	1360m²	28m²	37m²
SUBSTATION 3	401m²	28m²	37m²
SUBSTATION 4	115m²	42m²	56m²
SUBSTATION 5	412m²	28m²	37m²

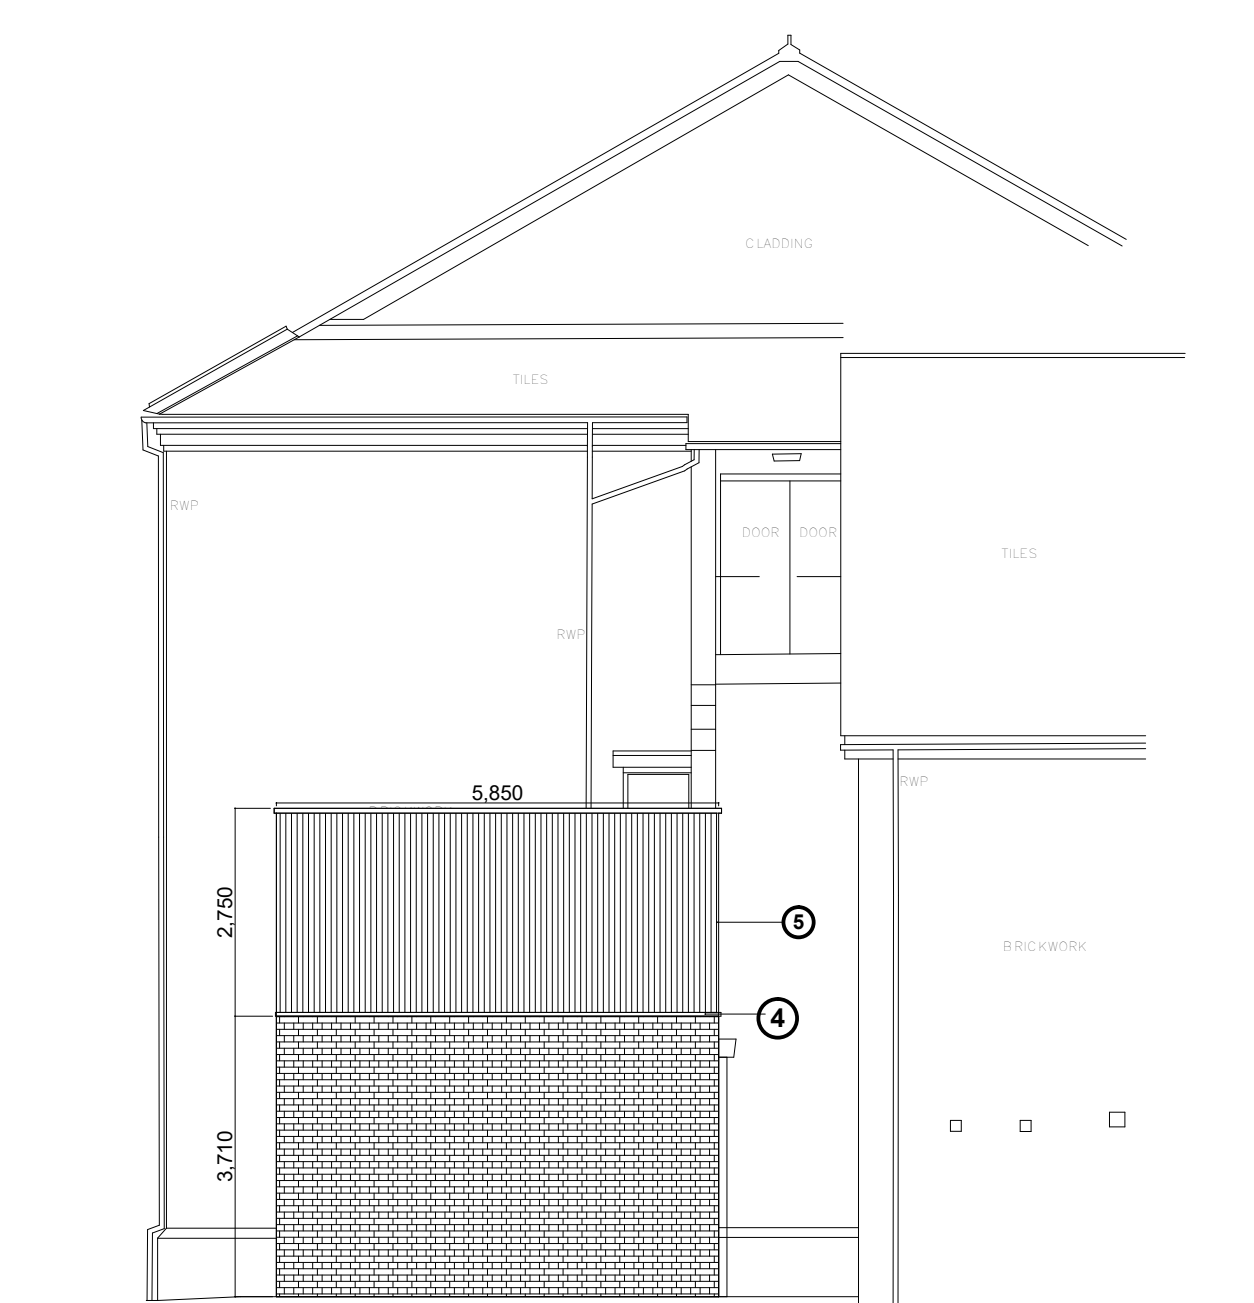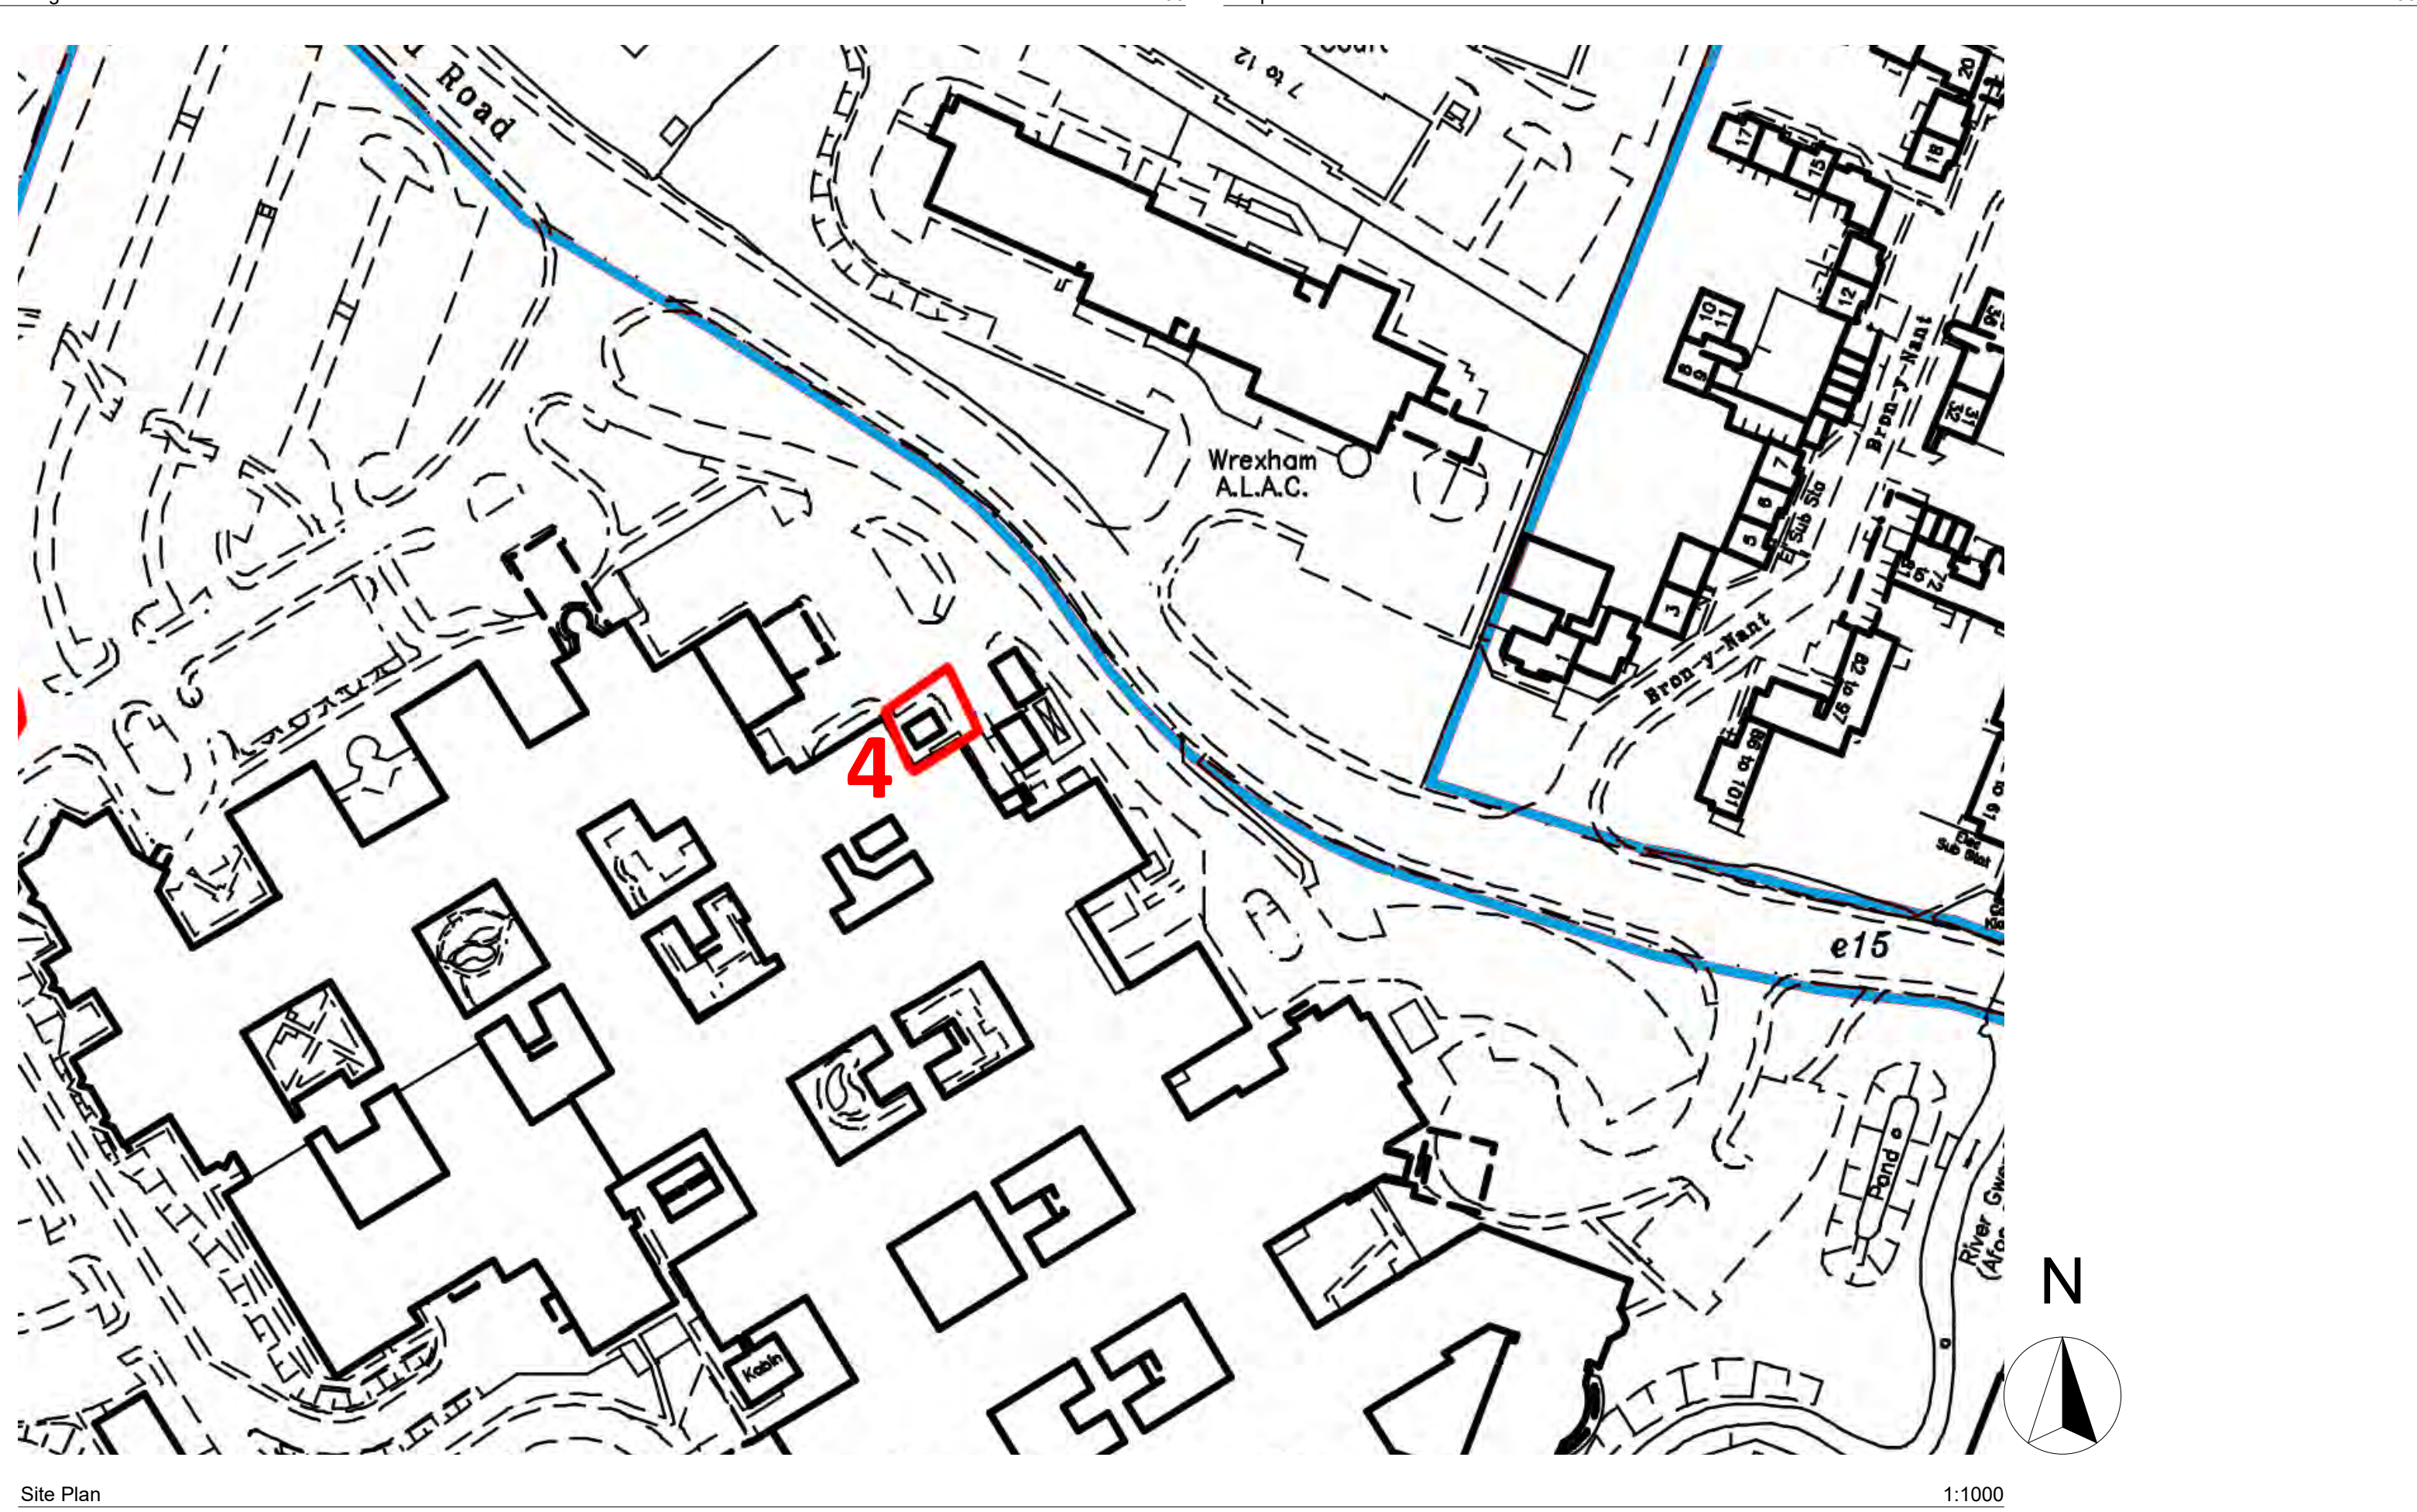

Pos	ISSUE FOR PLANNING APPROVAL	11/08/21	BW	HLM
Rev	Description	Date	By	Chk
Revisions				Suitability
Project				S0 WORK IN PROGRESS

WREXHAM MAELOR HOSPITAL

Client



Title

SUB-STATION 4 - NUCLEUS PHASE 2 - PLANNING APPLICATION

WMHCW-HLM-V01-XX-DR-A-P01 0004

Scale @ A1 Drawn

As Drawing BC

Date Checked

10/08/2021 HLM



© HLMArchitects
2nd Floor
The Ruskin Building
Tudor Square
Sheffield S1 2LA

www.hlmarchitects.com
T. +44 (0) 114 263 9600
F. +44 (0) 114 263 9650
sheffield@hlmarchitects.com

