
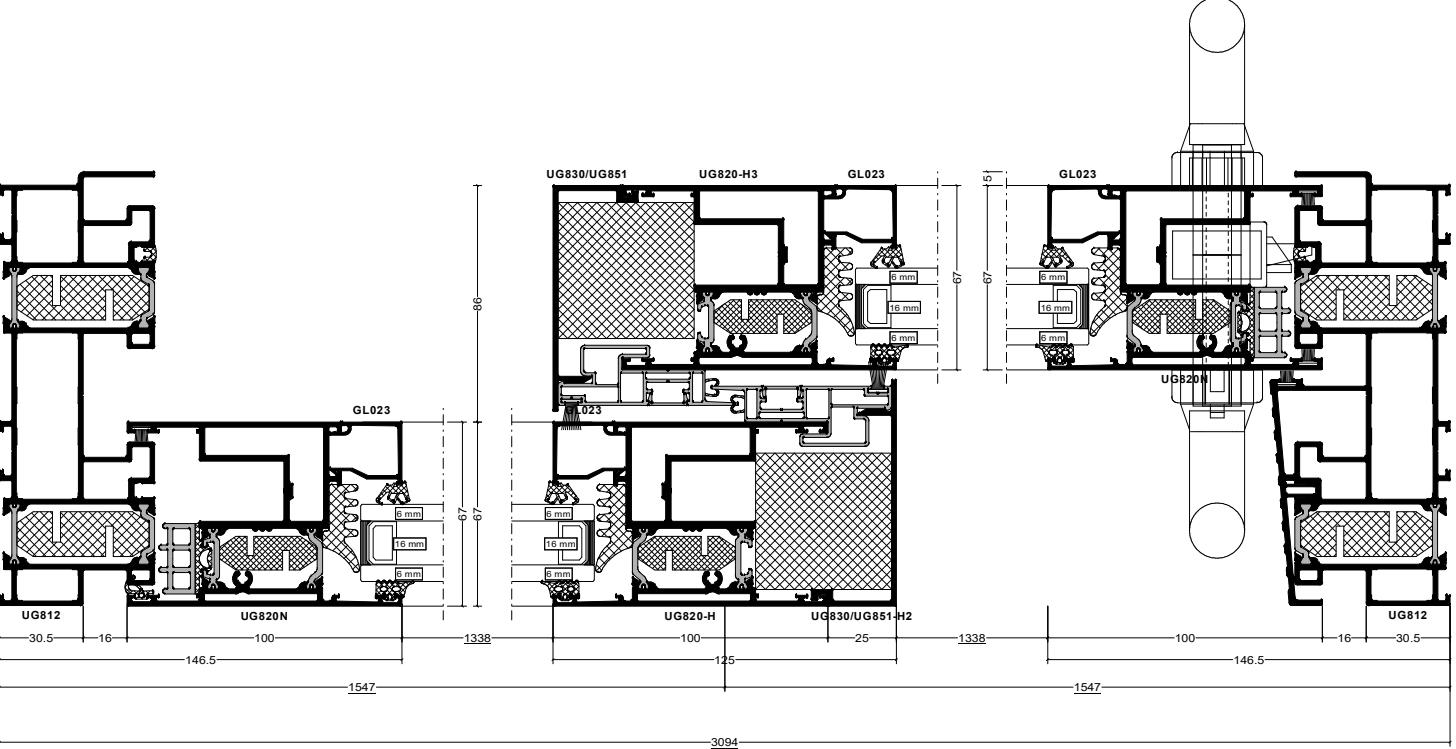
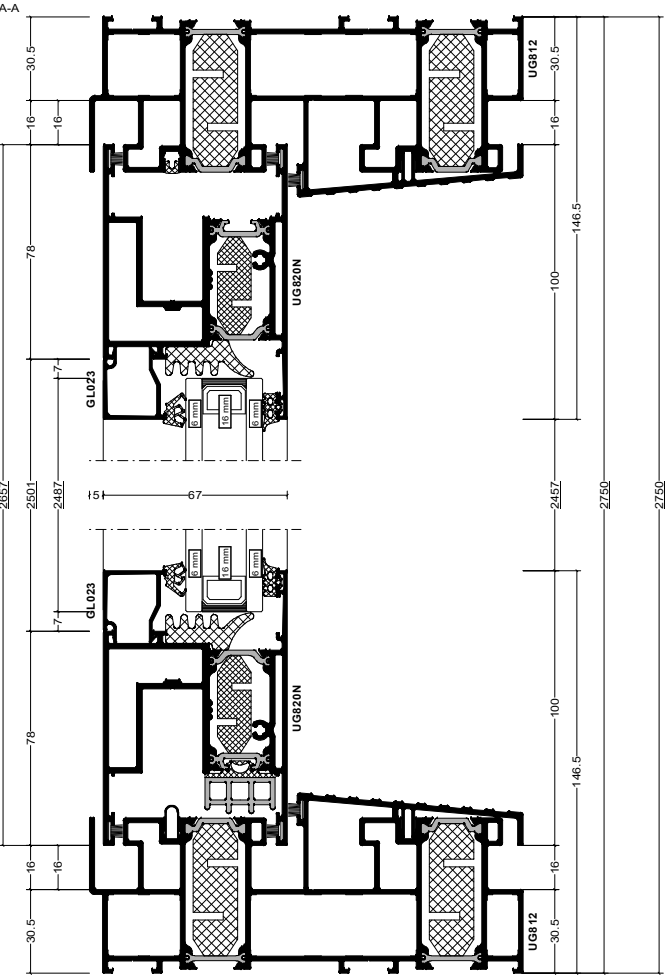


Pos. Link Building Slider, Quantity: 1
Finish: HP
Job: Trevalyn Wood
System: SMA Ultraglide Sliding Door Frame all around (for monorail sliding sash inside) Square ACGT061+ACVG03XN
Exterior View

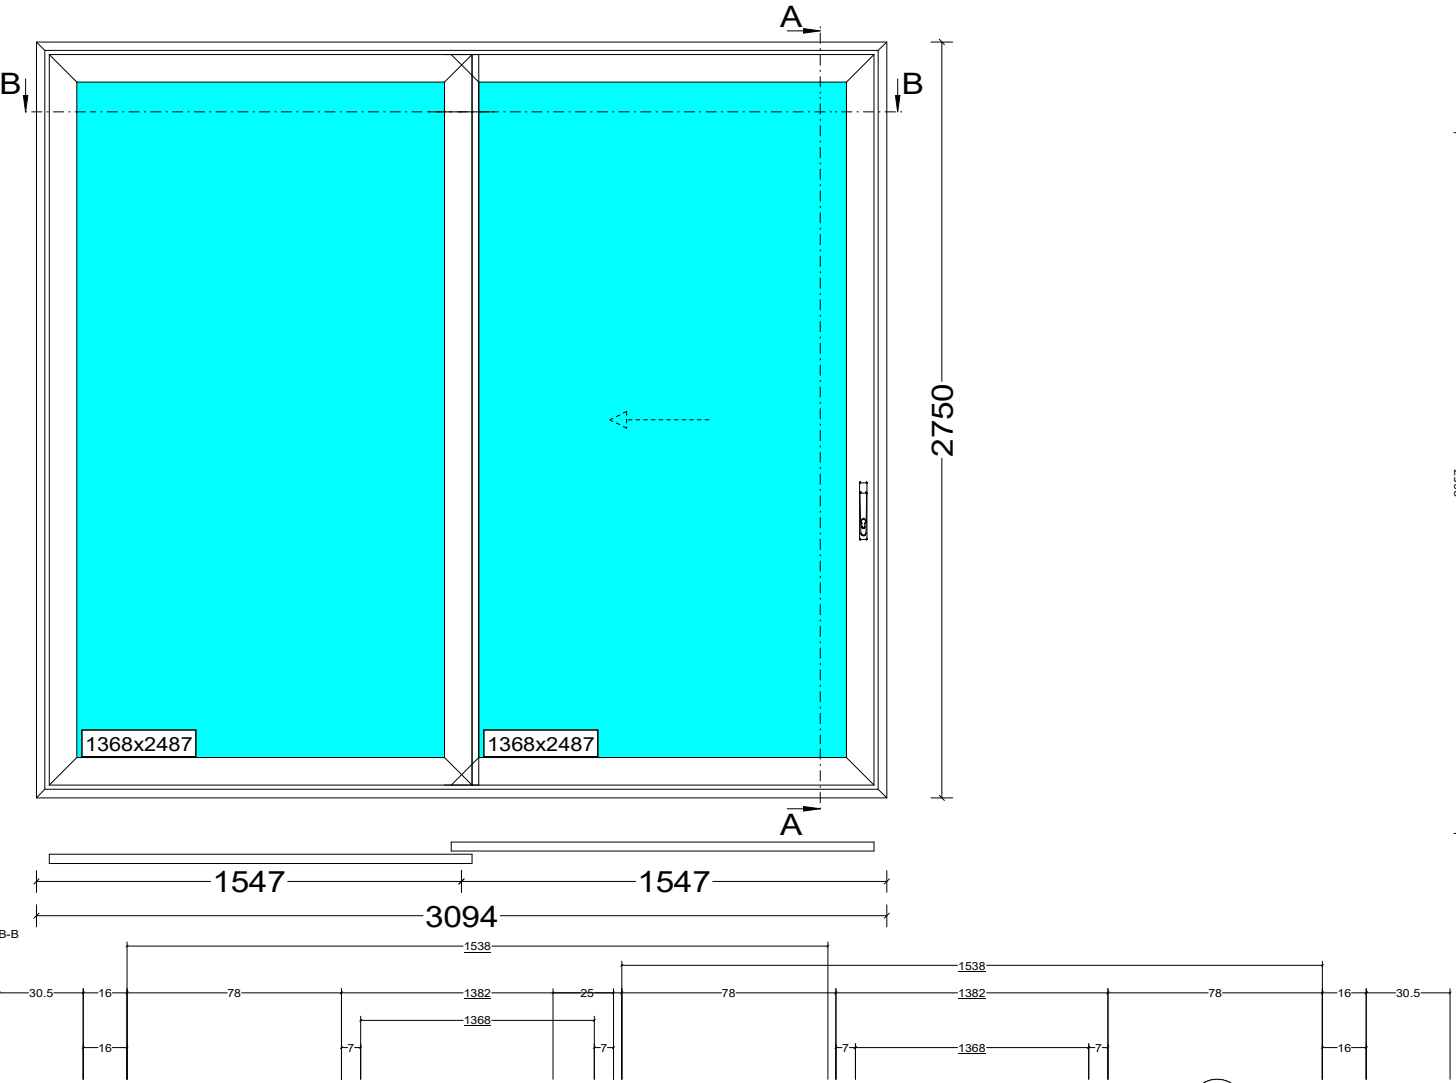

- 1x ACSZ802/SA EXTER.DOOR HANDLE+SPRING+CYLIN SA
- 1x ACSZ803/SA INTER.DOOR HANDLE+SPRING+CYLI SA
- 1x ACMX309 SPINDLE 130MM FOR ACFA HANDLES
- 2x Low E 28mm Clear (6mm / 16mm / 6.8mm), 6mm TGH Low E / 6.8mm Clear Laminated, 14mm WES 90% Argon Spacer
- 28mm 3.40 m² 1368 x 2487mm