




DO NOT SCALE

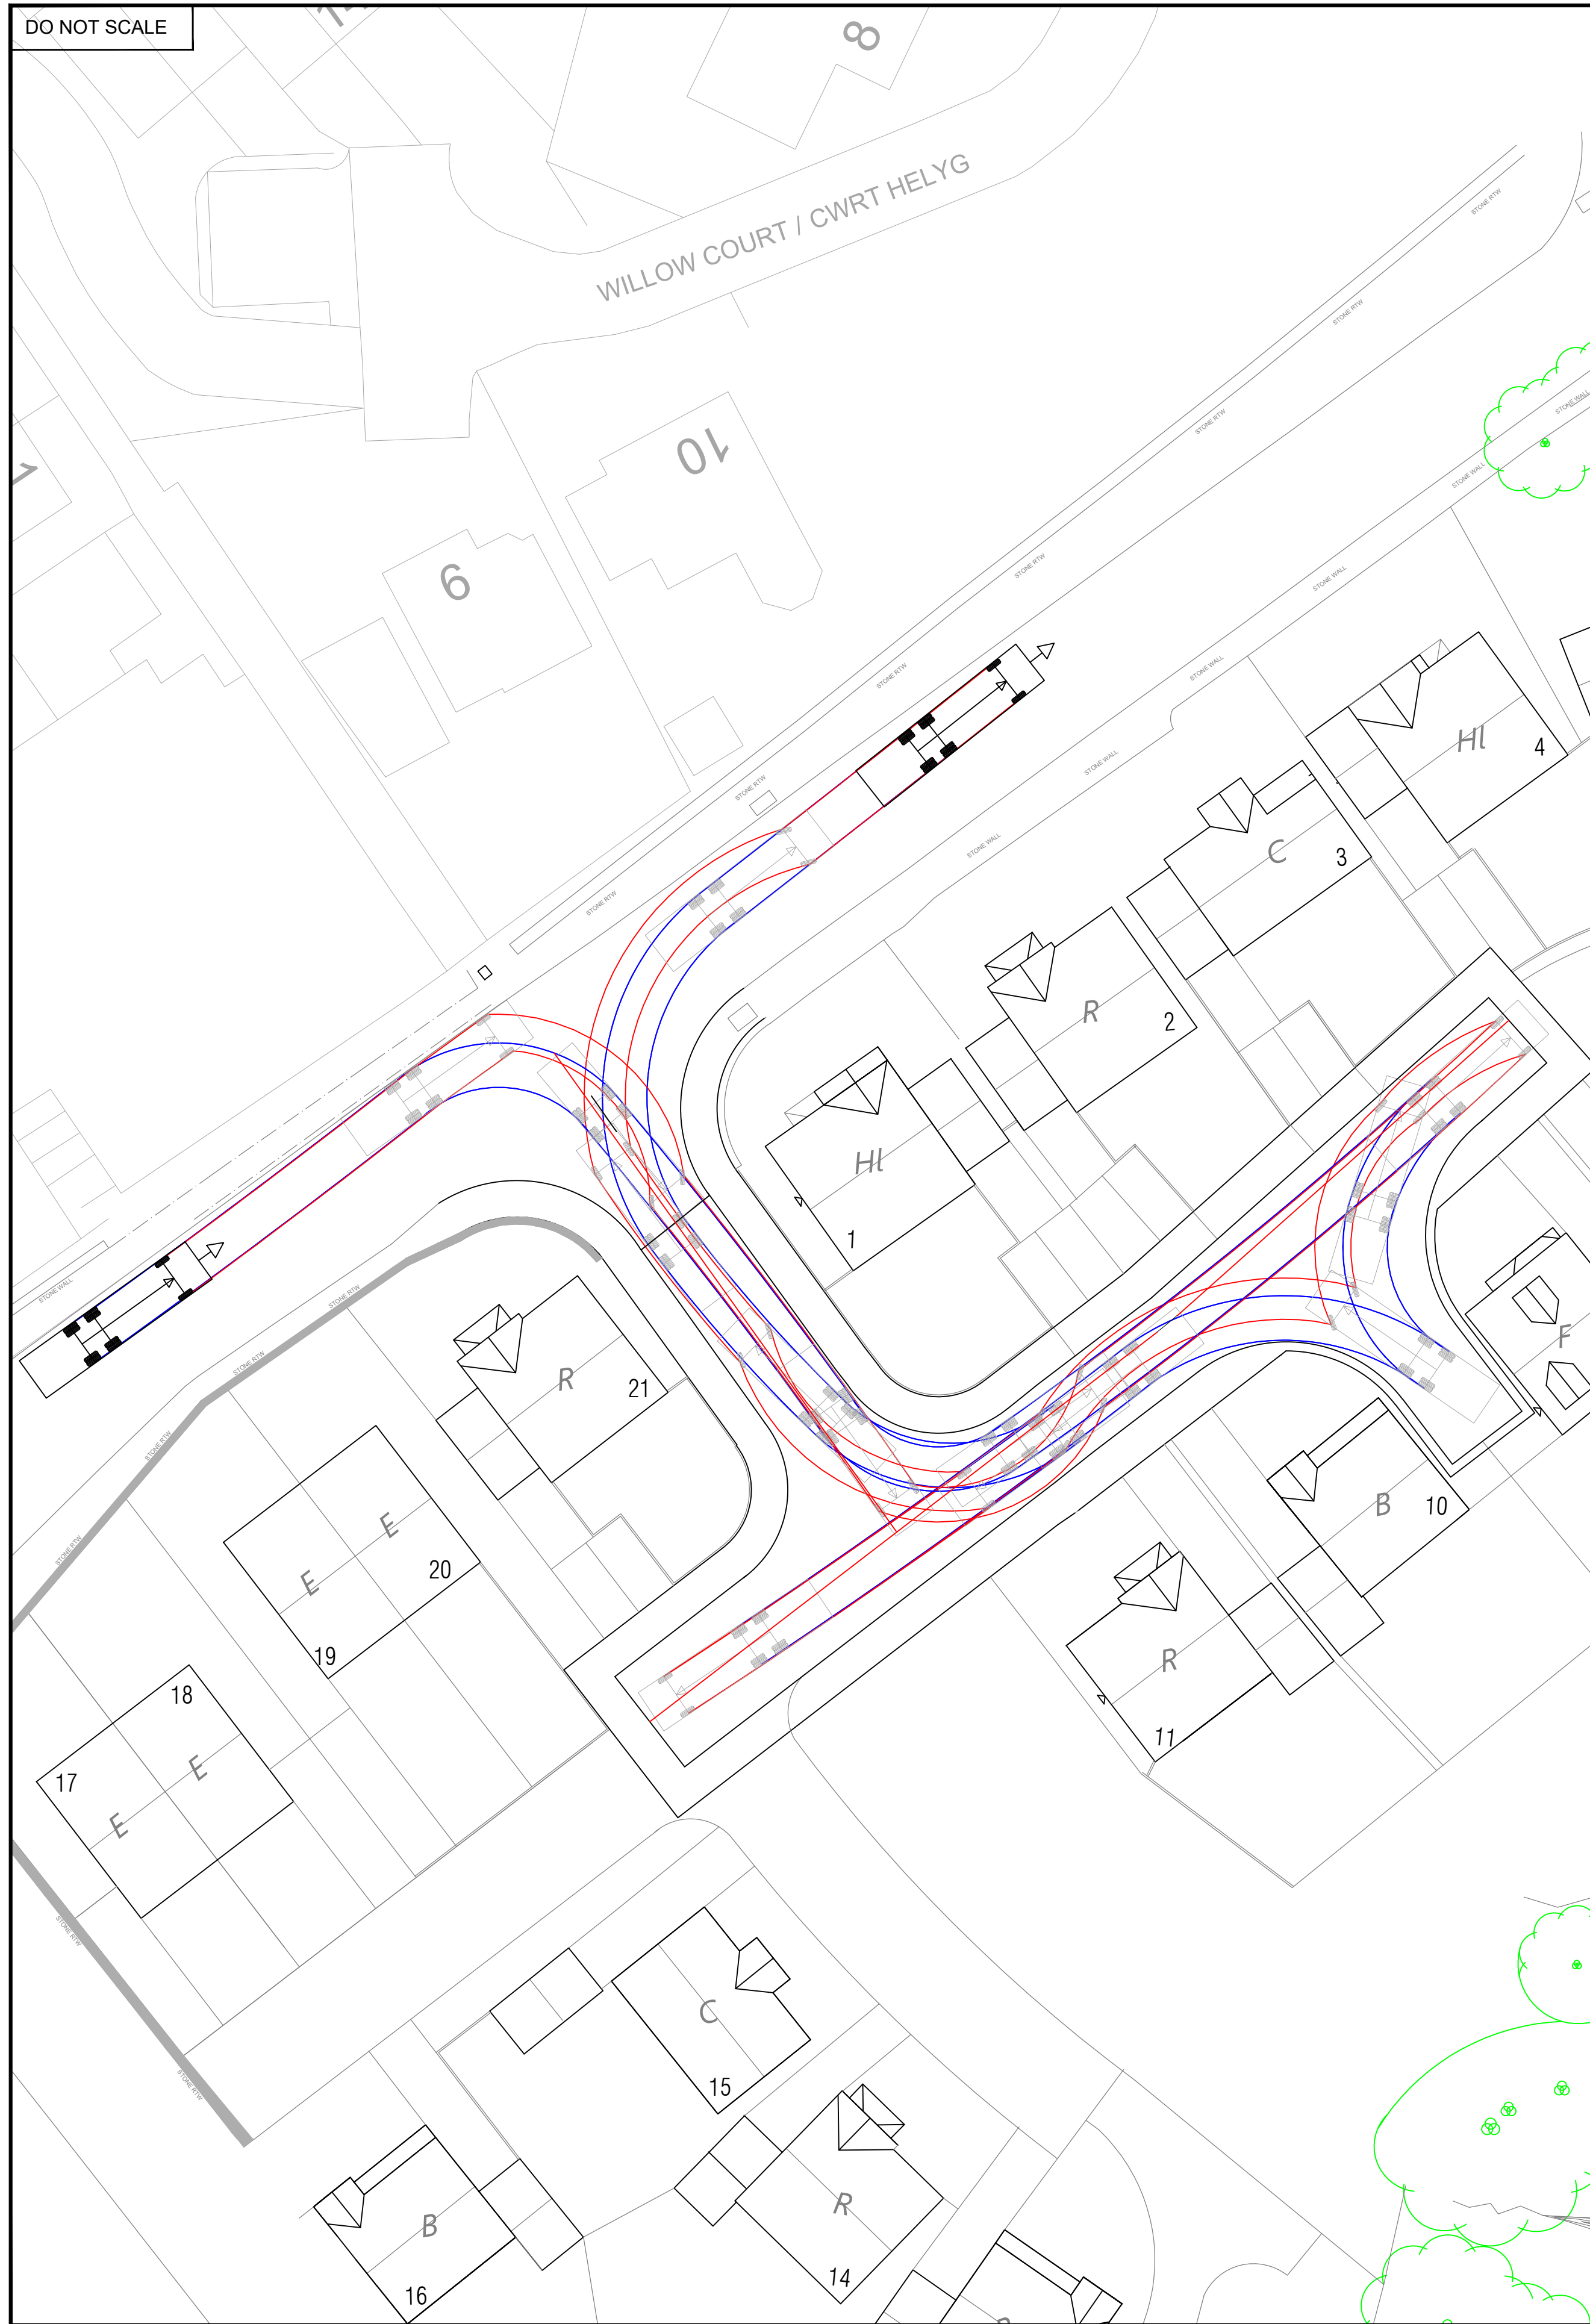

South West Approach

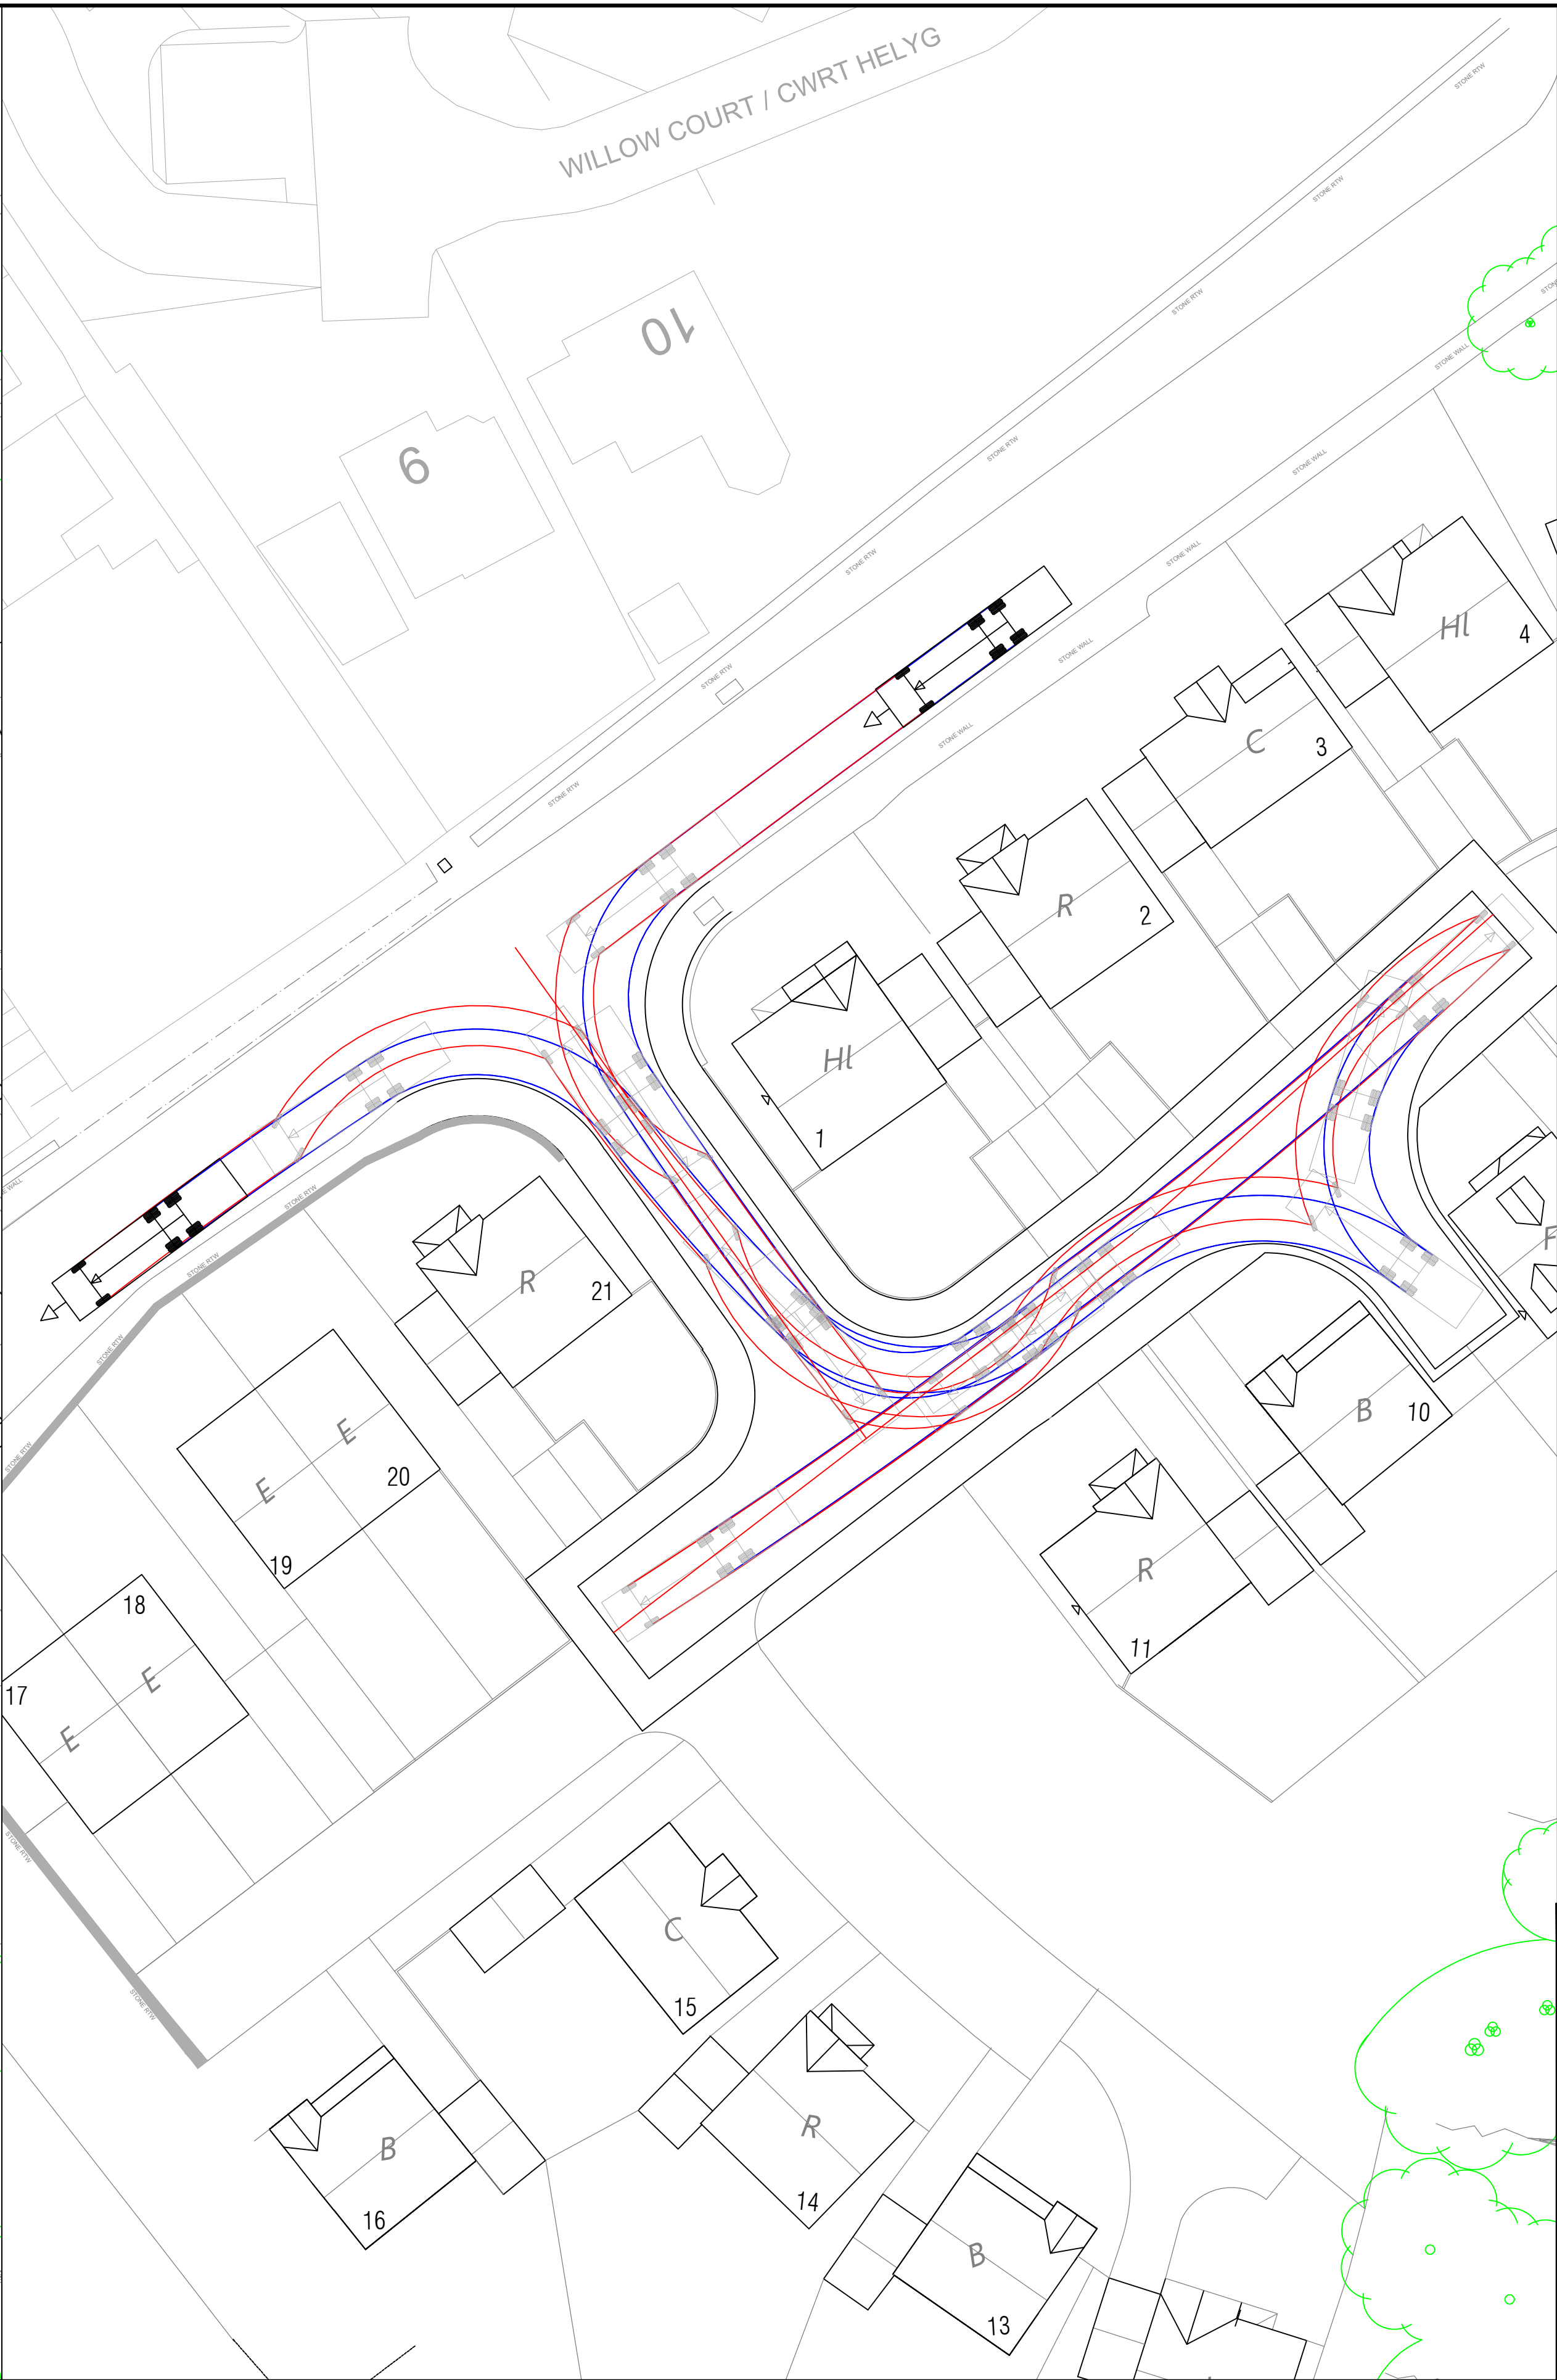

North East Approach

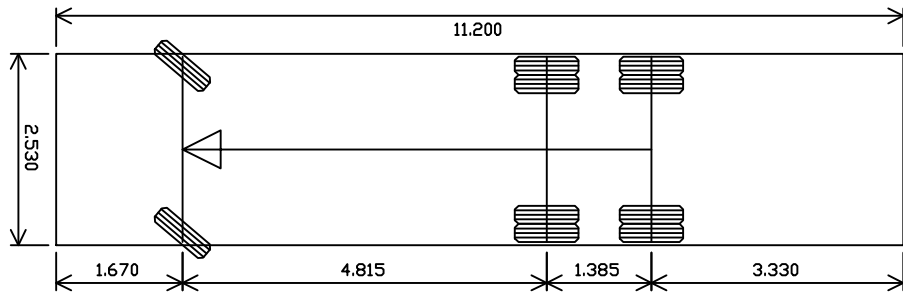

Vehicle name: Pheonix 2 Duo Refuse Vehicle
Description: Pheonix 2 Duo Refuse Vehicle
Overall length (m): 11.200
Overall width (m): 2.530
Maximum track width (m): 2.450
Kerb to kerb radius (m): 9.500

REFUSE VEHICLE

PLANNING

coopers
chartered consulting engineers

Tel: 01244 684910
Email: admin@coopers.co.uk
Web: http://coopers.co.uk

Park House
Sandpiper Court
Chester Business Park
Chester
CH4 9QU

Client
GOWER HOMES

Project
**LLANGOLLEN ROAD,
ACREFAIR, WREXHAM**

Title
**Swept Path Analysis
Refuse Vehicle**

DRAWING NUMBER		SCALE at A1		1:250
7652 / 16	DATE	Dec 21	REVISION	
	DRAWN	LW		
	CHECKED	AJ		