


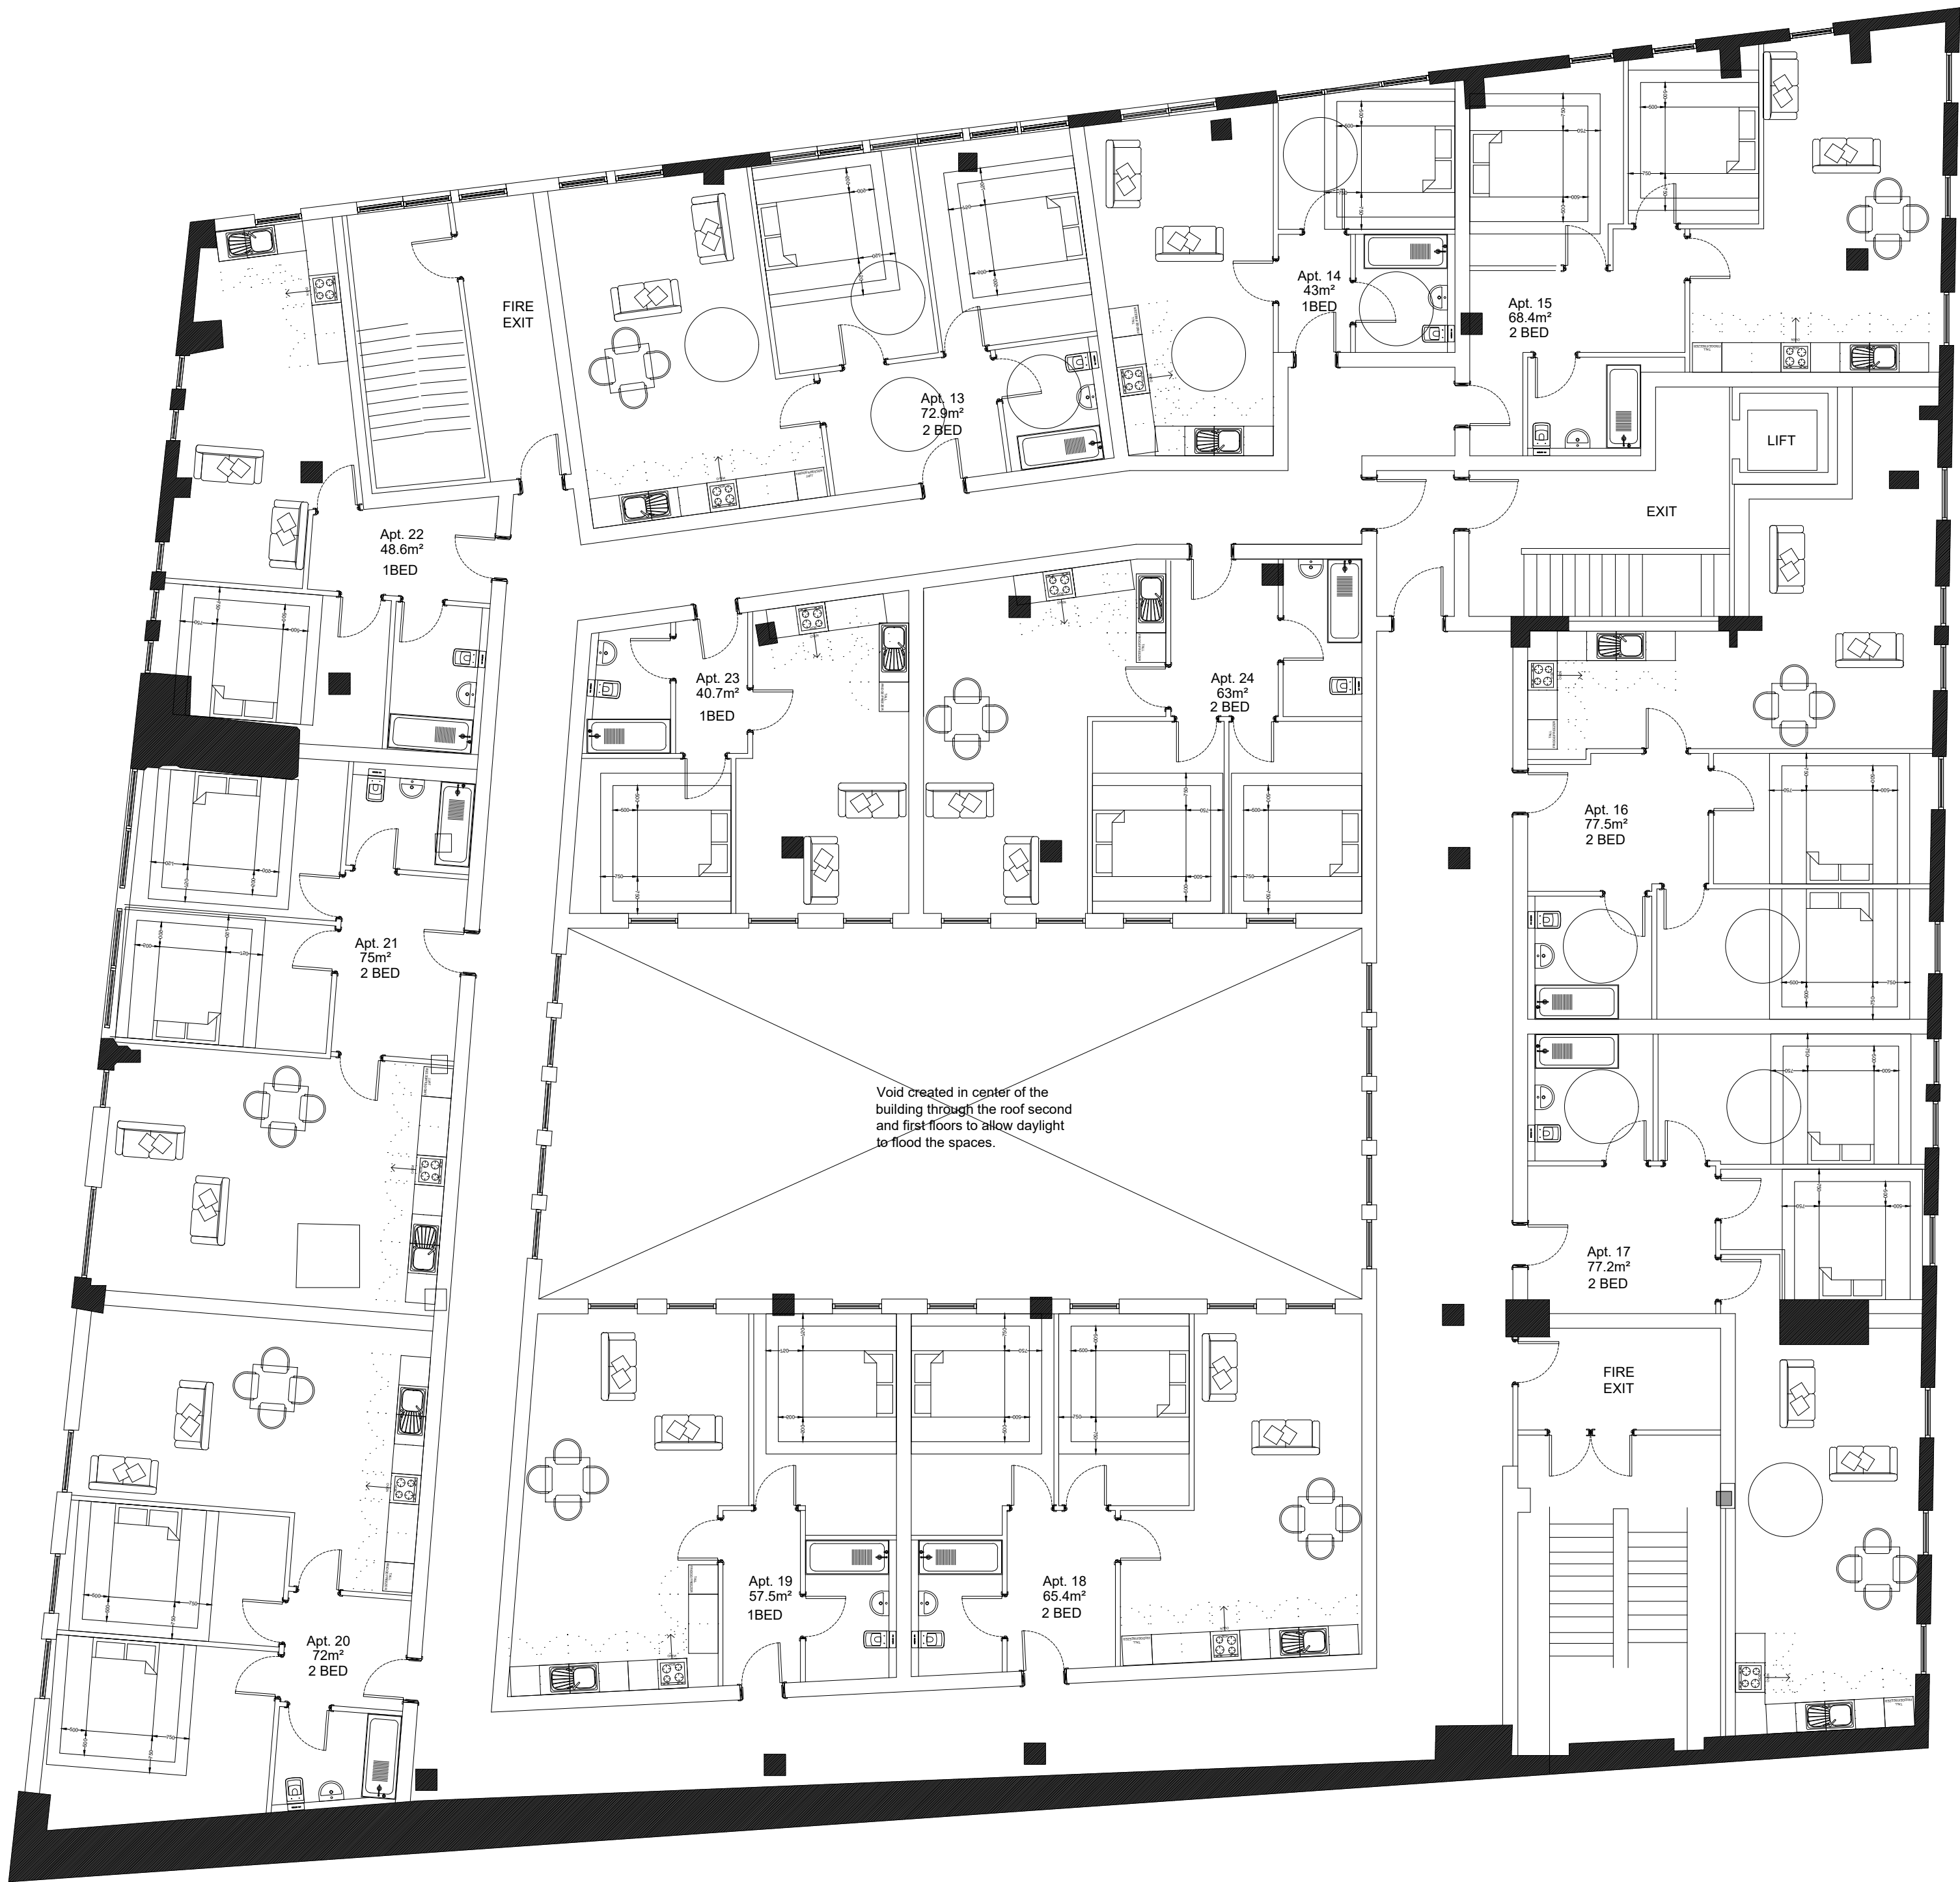

2 BEDS = 8

W D
Architects

Atlantic House
143 Sefton Street
Liverpool L8 5SN

0151 332 0120
info@wrootdesign.co.uk
wrootdesign.co.uk