


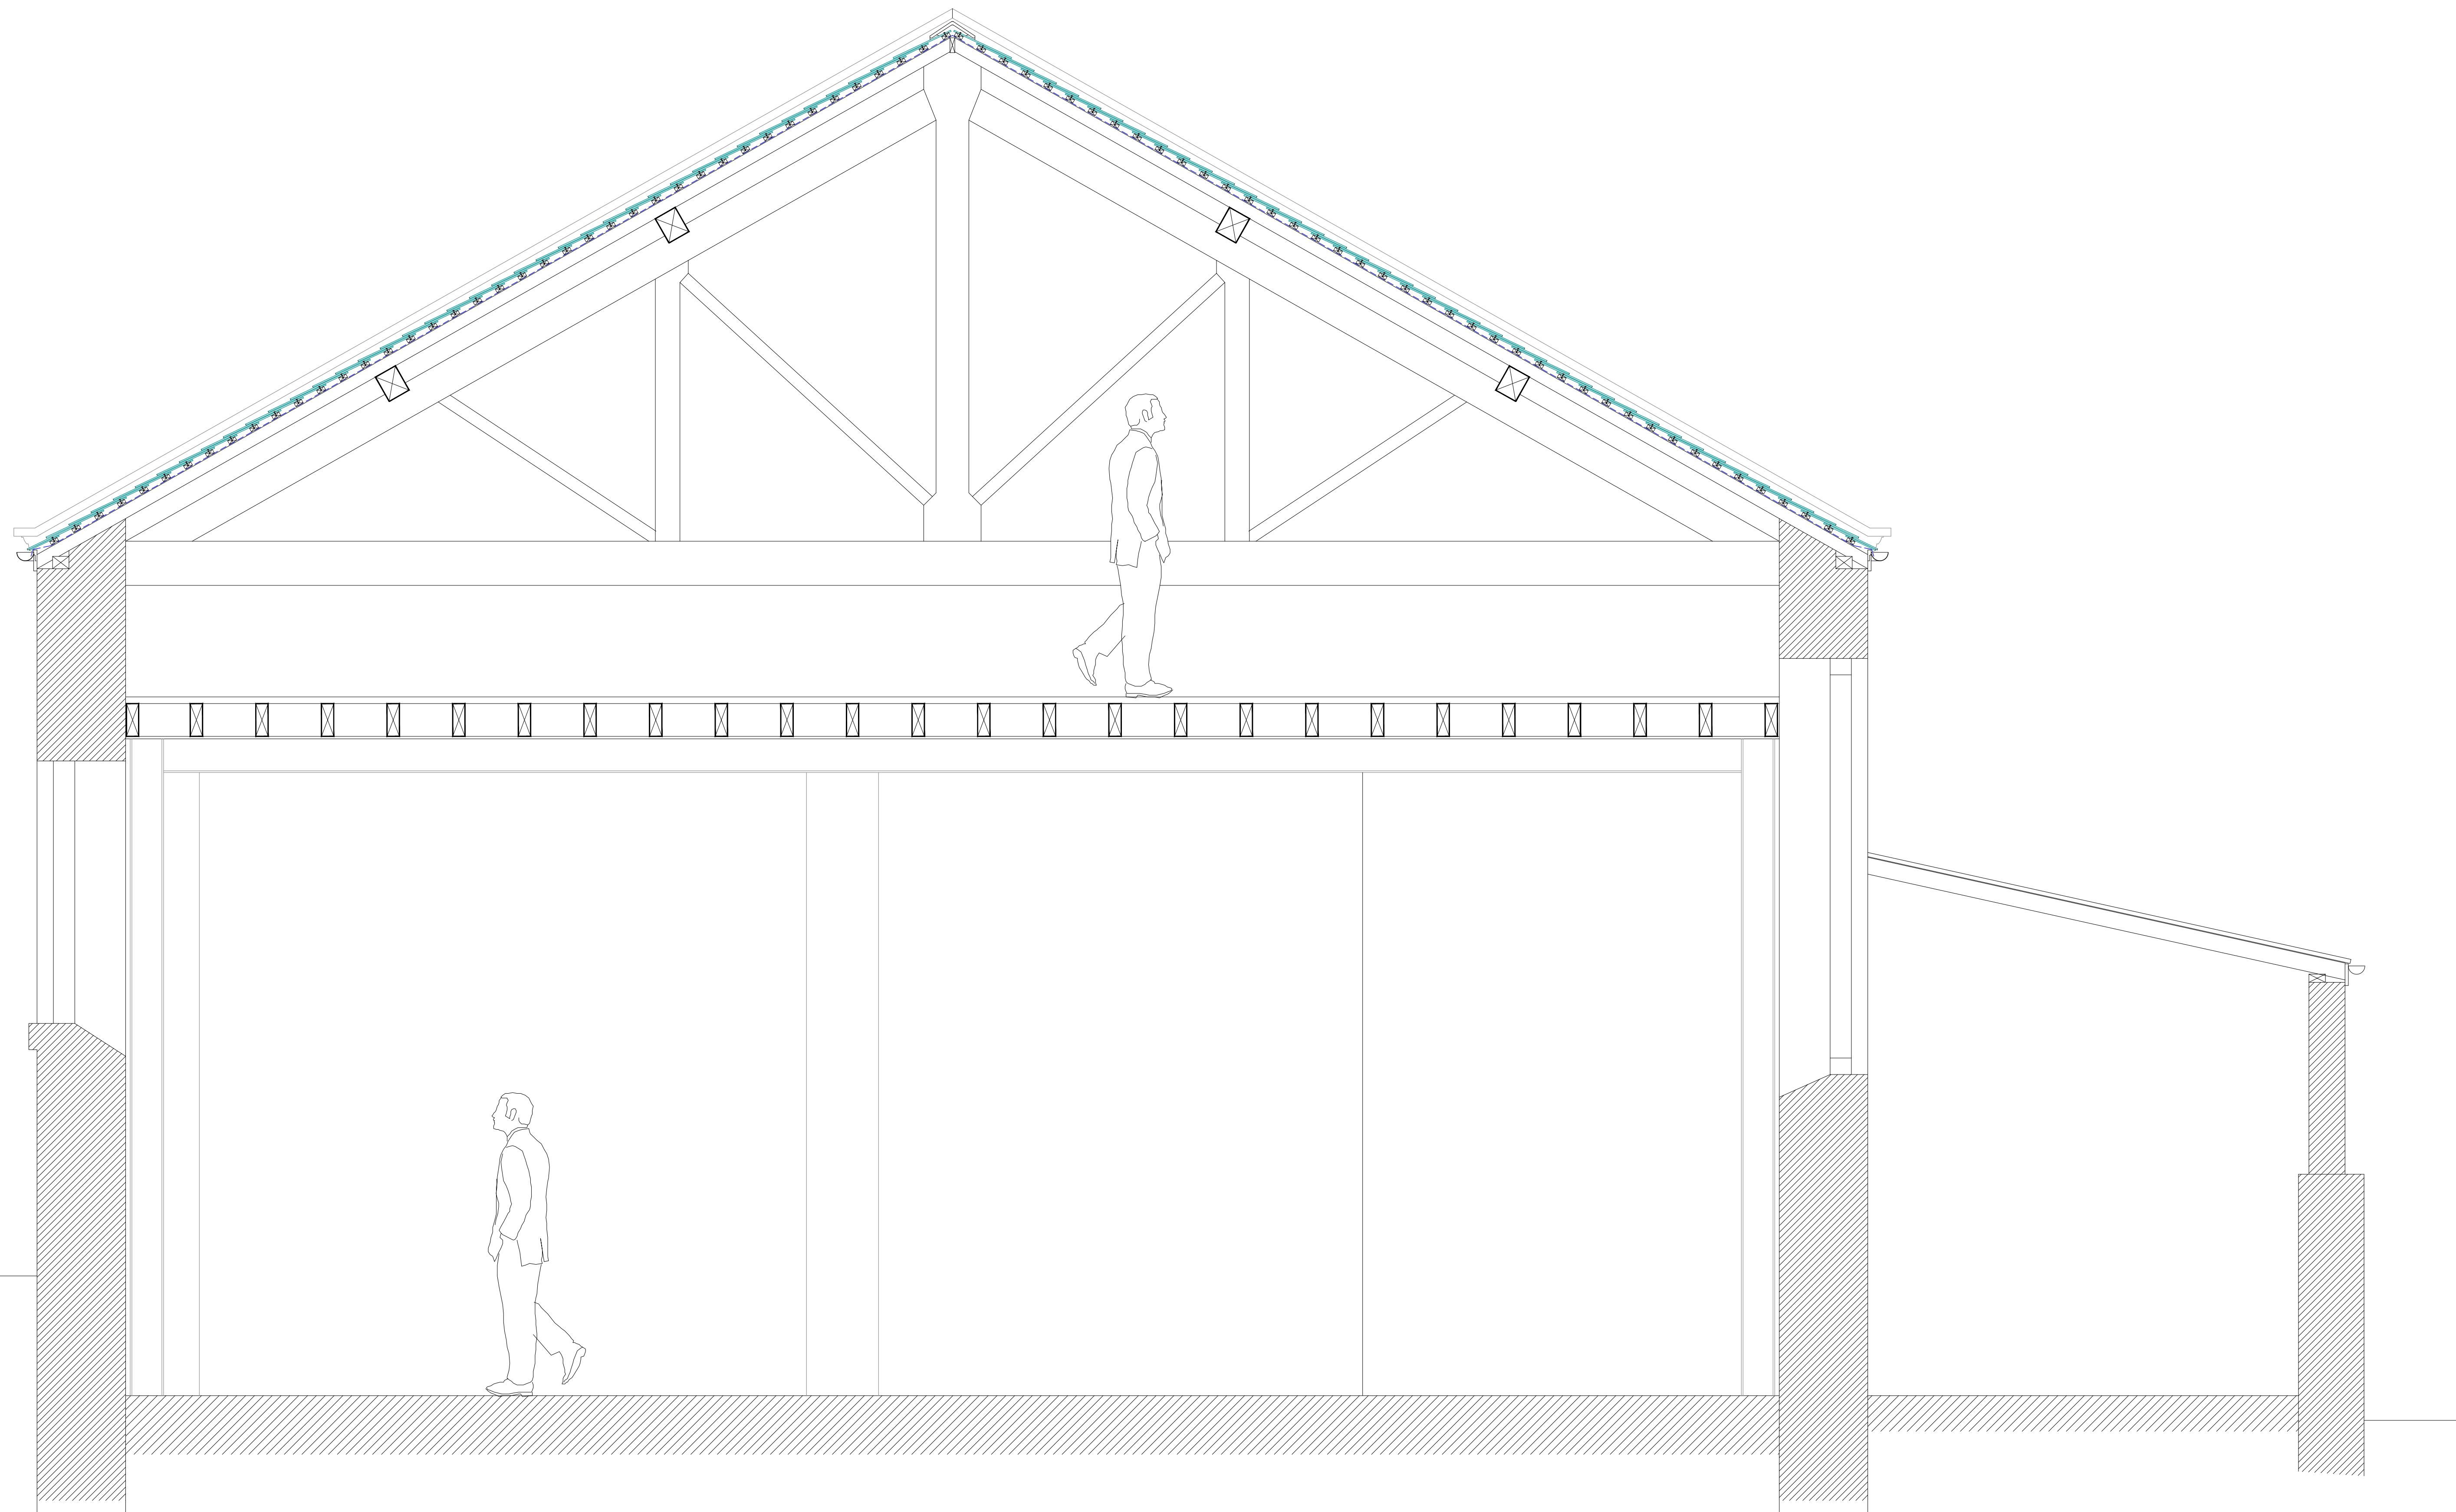

Existing Cross Section

Scale 1:20

 CULLIS-ARCHITECTURAL-DESIGN 25 Sunningdale Close Wrexham North Wales LL13 9QU T 01978 264376 M 07791 480768 E ajones540@btinternet.com	Client: Mr. W. Williams.			
	Drawing Title: Existing Section.			
	Job Title: Proposed Conversion of Former Chapel, The Homestead, Rhostyllen, Wrexham.			
	Date: April 2022	Scale: 1:20 at A1	Rev:	Draw No: 04