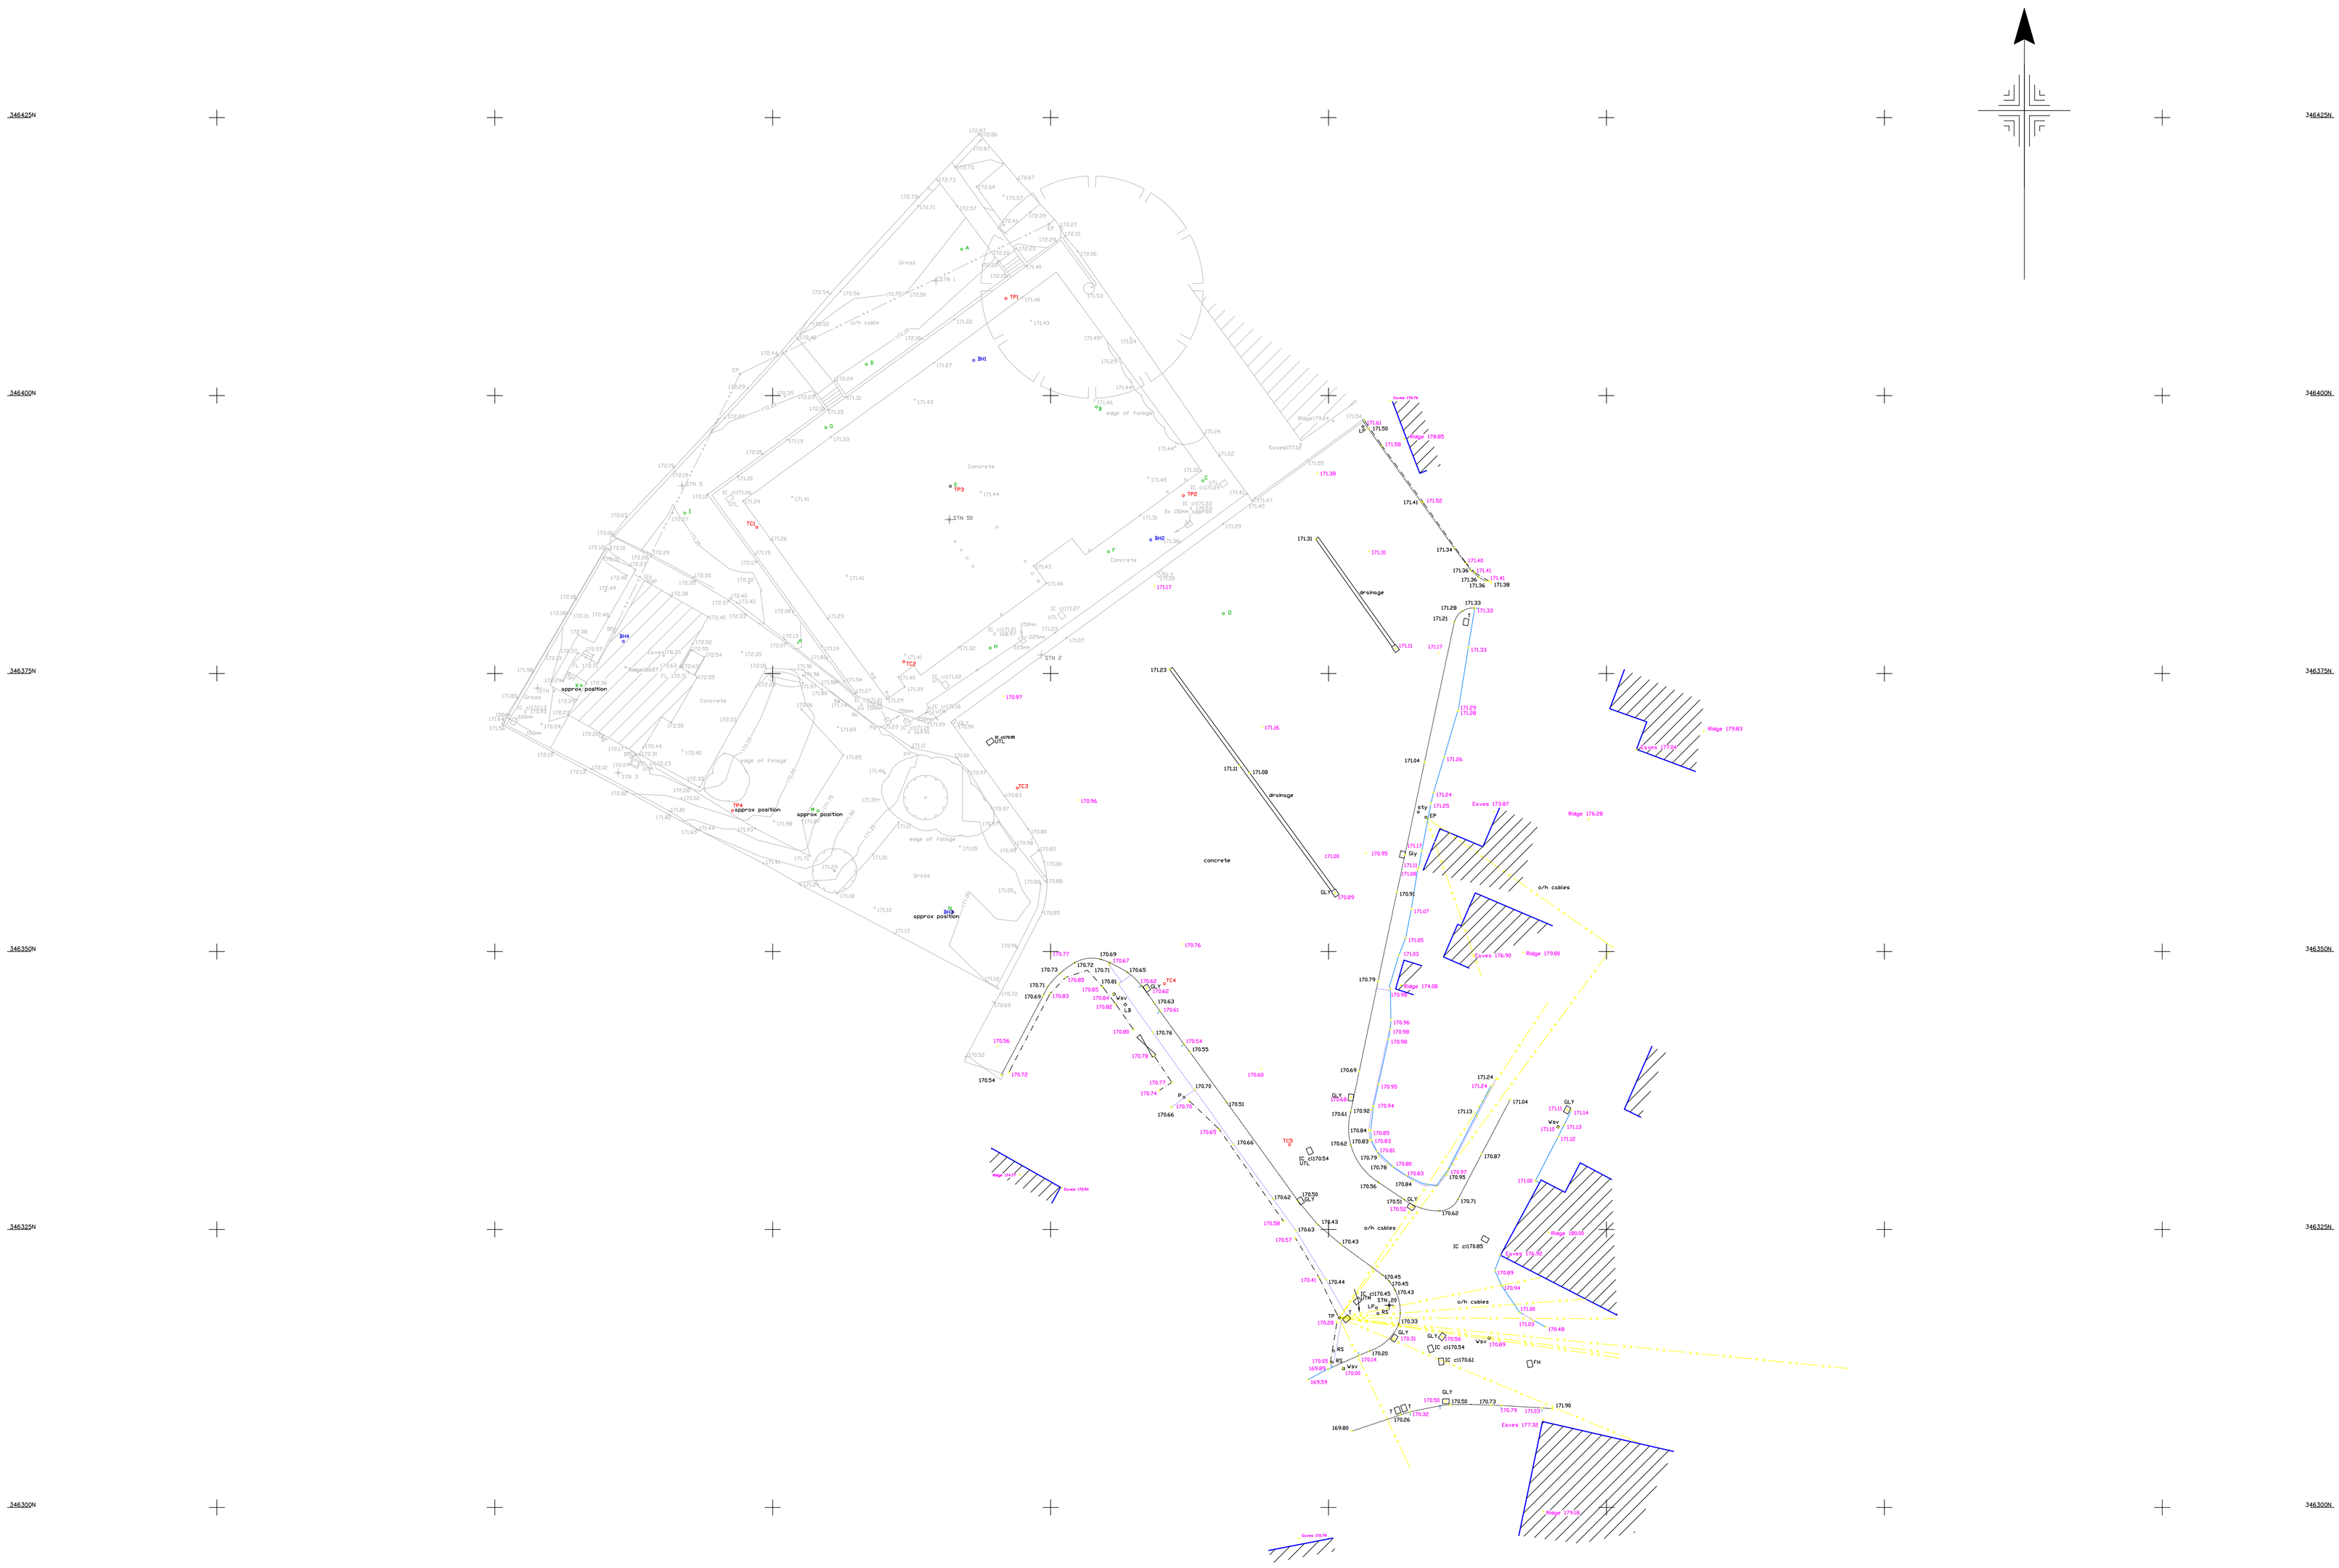


Legend

BL	BOLLARD
BS	BUS STOP
CATV	CABLE TV COVER
CL	COVER LEVEL
CPS	CONCRETE PAVING SLAB
DP	DRAIN PIPE
DS	DOOR STOP
EL	ELECTRICITY COVER
EP	ELECTRICITY POLE
ER	EARTH ROD
FH	FIRE HYDRANT
FL	FLOOR LEVEL
FS	FLAG STAFF
G	GAS COVER
GLY	GULLY
GSV	GAS STOP VALVE
IC	INSPECTION COVER
IL	INVERT LEVEL
LB	LITTER BIN
LP	LAMP POST
MKR	MARKER
NB	NOTICE BOARD
P	POST
PH	POST HOLE
PLP	PEDESTRIAN LAMP POST
RE	RODDING EYE
RS	ROAD SIGN
STN	SURVEY STATION
STY	STAY WIRE
T	TELECOMMUNICATIONS COVER
TL	TRAFFIC LIGHT
TP	TELEGRAPH POLE
UTL	UNABLE TO LIFT
UTM	UNABLE TO MEASURE
VP	VENT PIPE
WL	WATER LEVEL
WP	WASTE PIPE
WSV	WATER STOP VALVE

FENCE TYPES

B/W	BARBED WIRE
C/B	CLOSE BOARD
P/W	POST AND WIRE
P/R	POST AND RAIL
C/L	CHAIN LINK
C/P	CHESTNUT PALE
C/W	CHICKEN WIRE
M/R	METAL RAIL (SECURITY TYPE)
P/F	PANEL FENCE
C/I	CORRUGATED IRON
I/R	IRON RAILING
RWL	RETAINING WALL

Notes

COPYRIGHT FOR DRAWING REMAINS WITH BARRY LOWE SURVEYS LTD, AND MAY NOT BE COPIED WITHOUT THEIR WRITTEN CONSENT.

ANY SERVICES SHOWN ARE AS LOCATED BY EITHER GROUND PENETRATING RADAR (GPR) OR BY RADIODETECTION SCANNER IN EITHER ACTIVE (A) OR PASSIVE MODE (P). DUE TO SUBSOIL CONDITIONS AND OTHER FACTORS THE UNDERGROUND SERVICE INFORMATION SHOWN MAY NOT REPRESENT A COMPREHENSIVE RECORD AND ALL CONTRACTORS SHOULD PROCEED WITH CAUTION BEFORE EXCAVATION

•• —— •• —— •• DENOTES OVERHEAD CABLES

• —— • —— • DENOTES UNDERGROUND SERVICES

LEVELS AT ROAD KERBS ARE TAKEN AT CHANNEL LEVELS UNLESS OTHERWISE REQUESTED

STATION CO-ORDINATES

STN	1	E 328989.690 N 346410.316 H 172.451	
STN	2	E 328999.166 N 346376.669 H 171.166	
STN	3	E 328961.105 N 346366.077 H 172.075	
STN	4	E 328953.848 N 346373.693 H 172.221	
STN	5	E 328966.844 N 346391.903 H 172.317	
STN	20	E 329030.462 N 346318.188 H 170.494	
STN	50	E 328990.892 N 346388.853 H 171.455	

BARRY LOWE SURVEYS LTD
3 YEOMANRY ROAD
BATTLEFIELD ENTERPRISE PARK
SHREWSBURY
SHROPSHIRE SY1 3EH
TEL/FAX 01743 443388

Client	Title
BOWEN CONSULTANTS LTD	BONC WEN, RHOS, WREXHAM

Scale	Date	Job No	Dwg No	Rev.
1 : 200	24/02/15	9774	01	–

Surveyed by	Checked	Scanned	Levels are related to . . .
LD/MB	DE	NO	OS DATUM (GPS)