




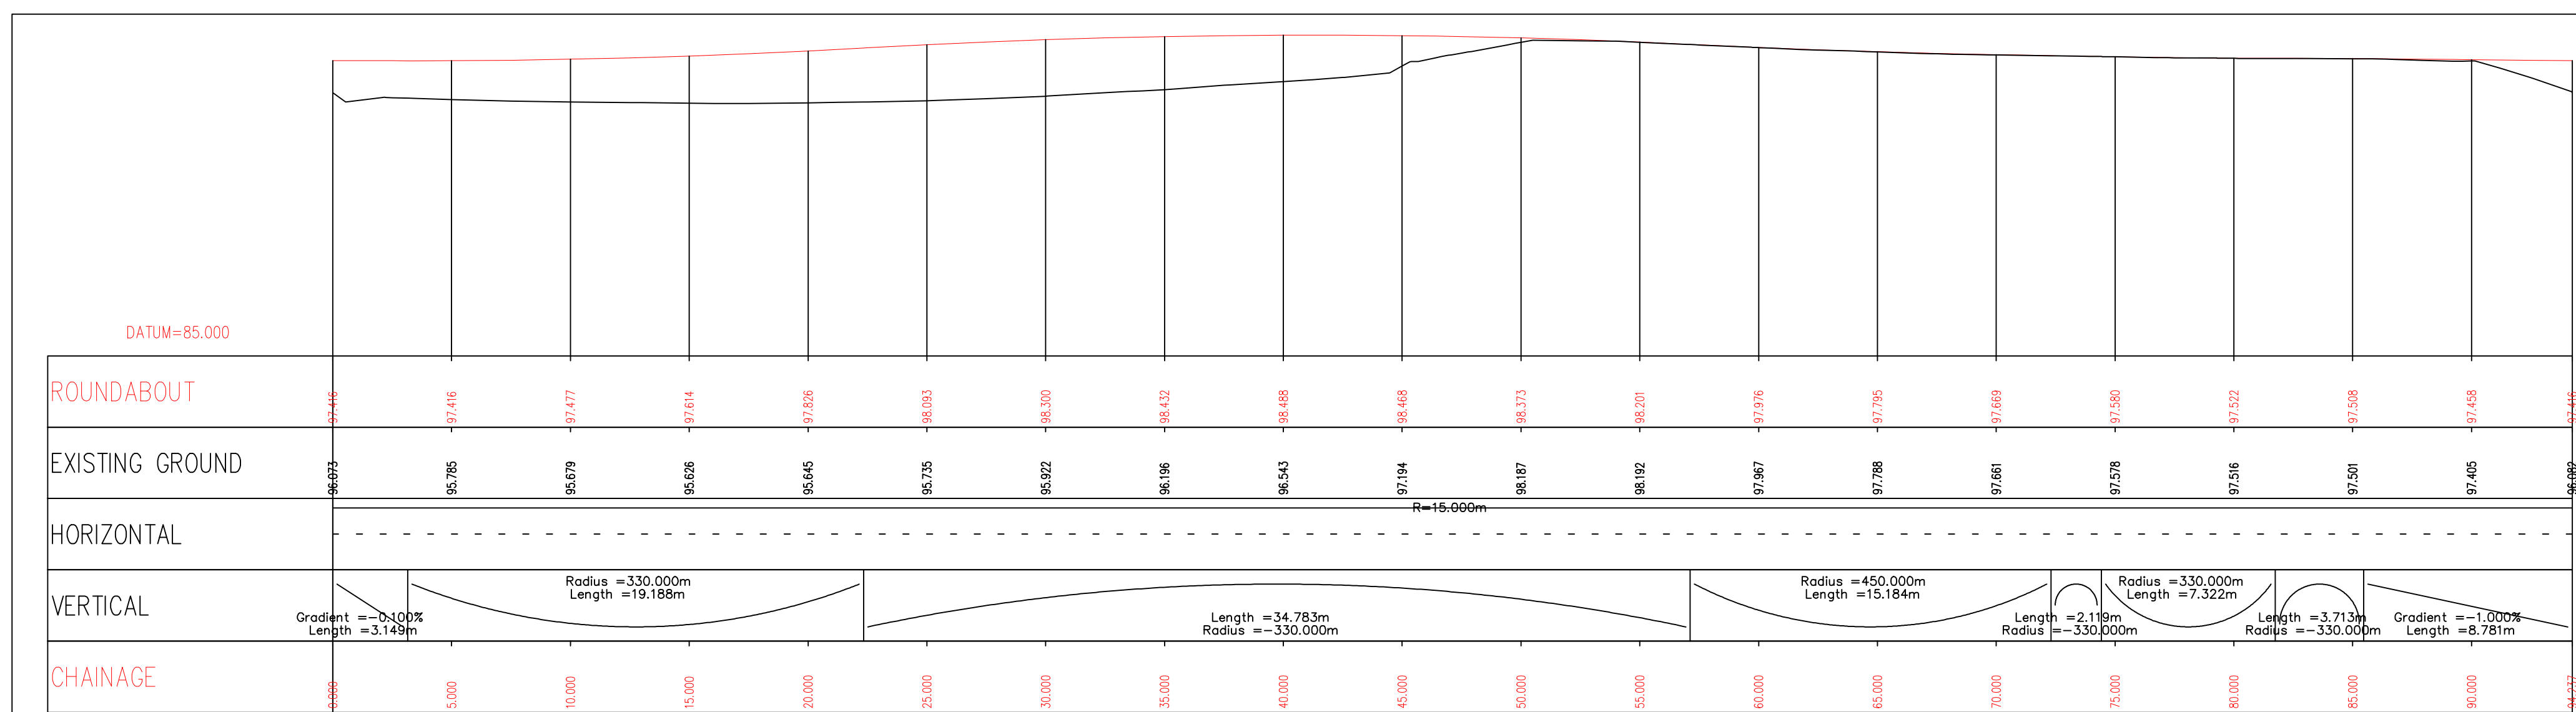


ROUNDABOUT LONG SECTION @ 1:200 SCALE

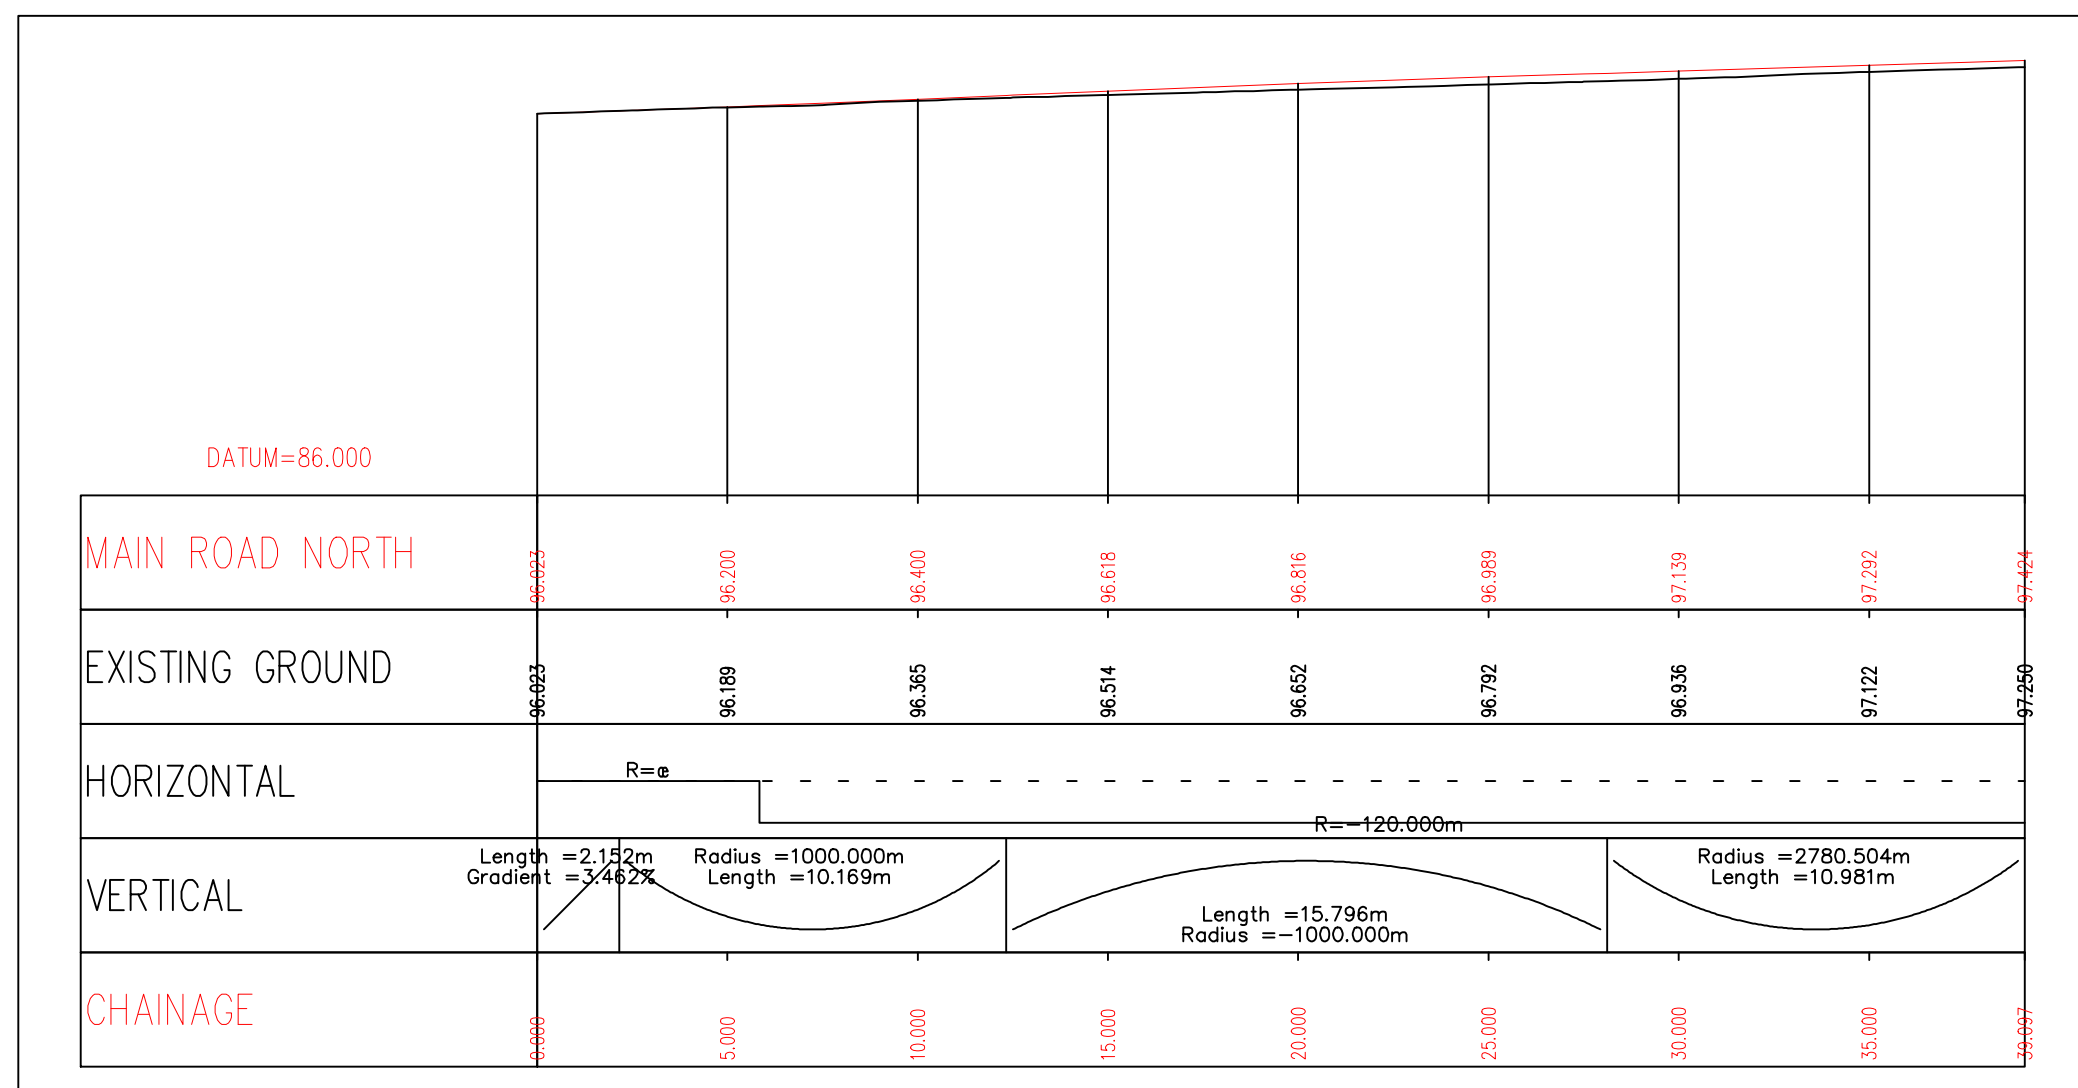


MAIN ROAD (NORTH OF RBT) LONG SECTION @ 1:200 SCALE

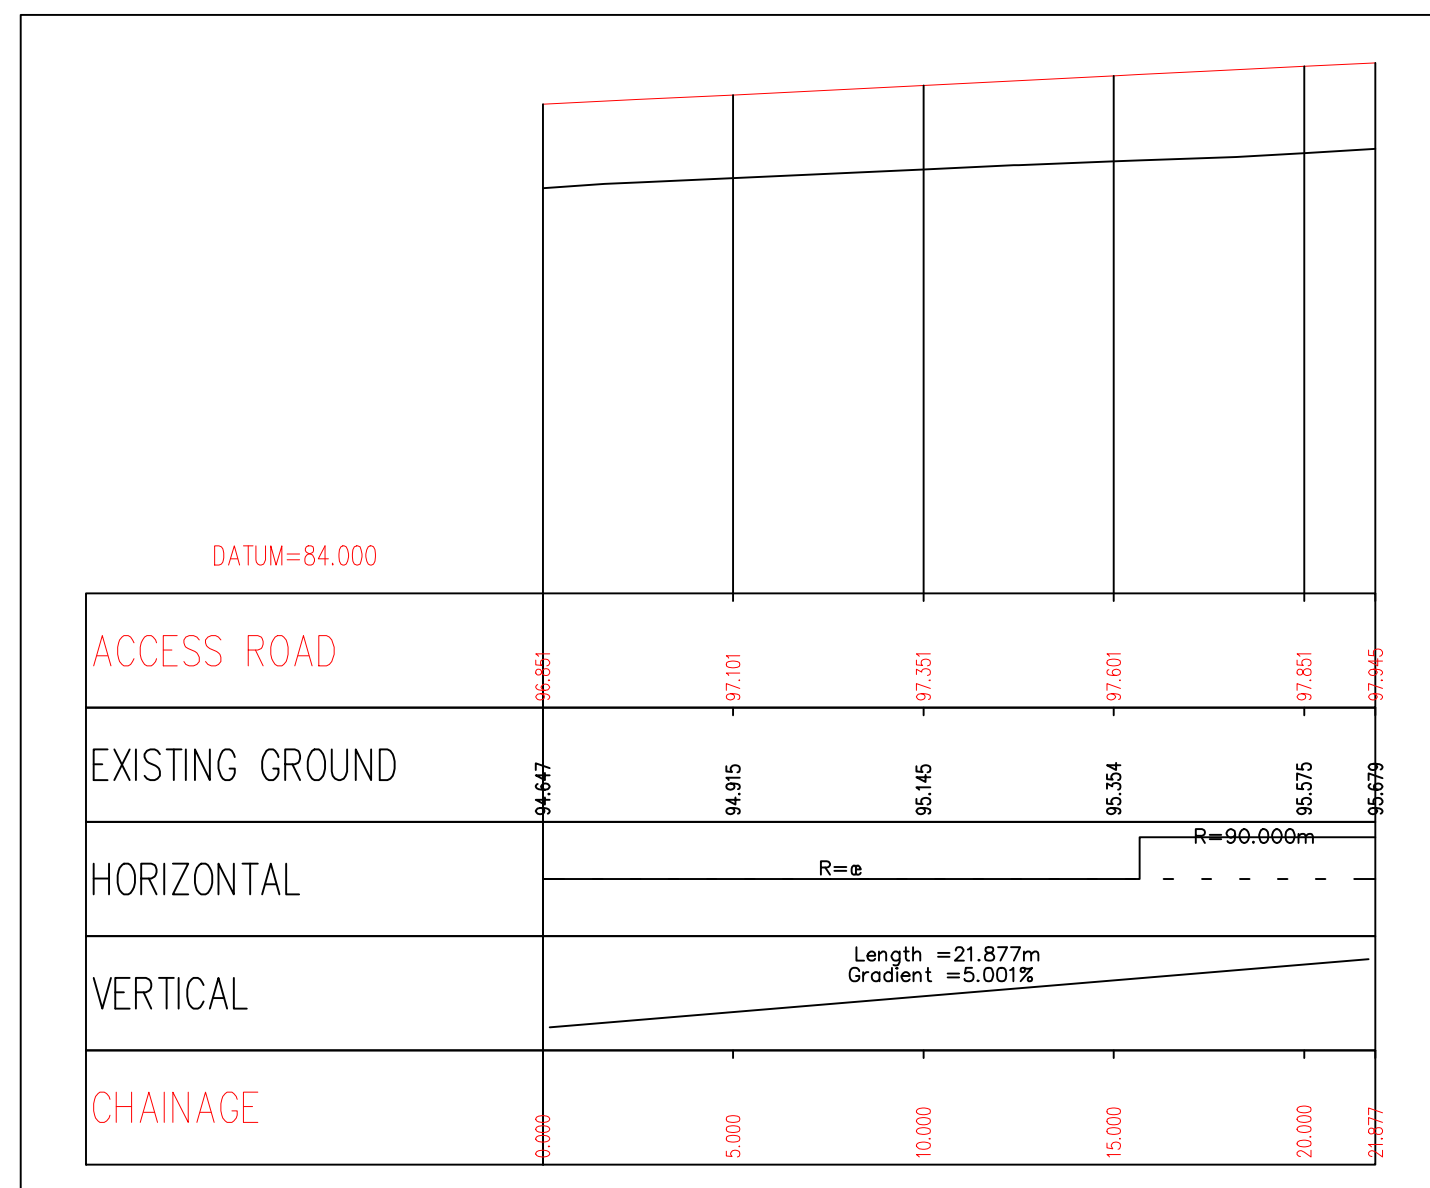


SITE ACCESS ARM LONG SECTION @ 1:200 SCALE

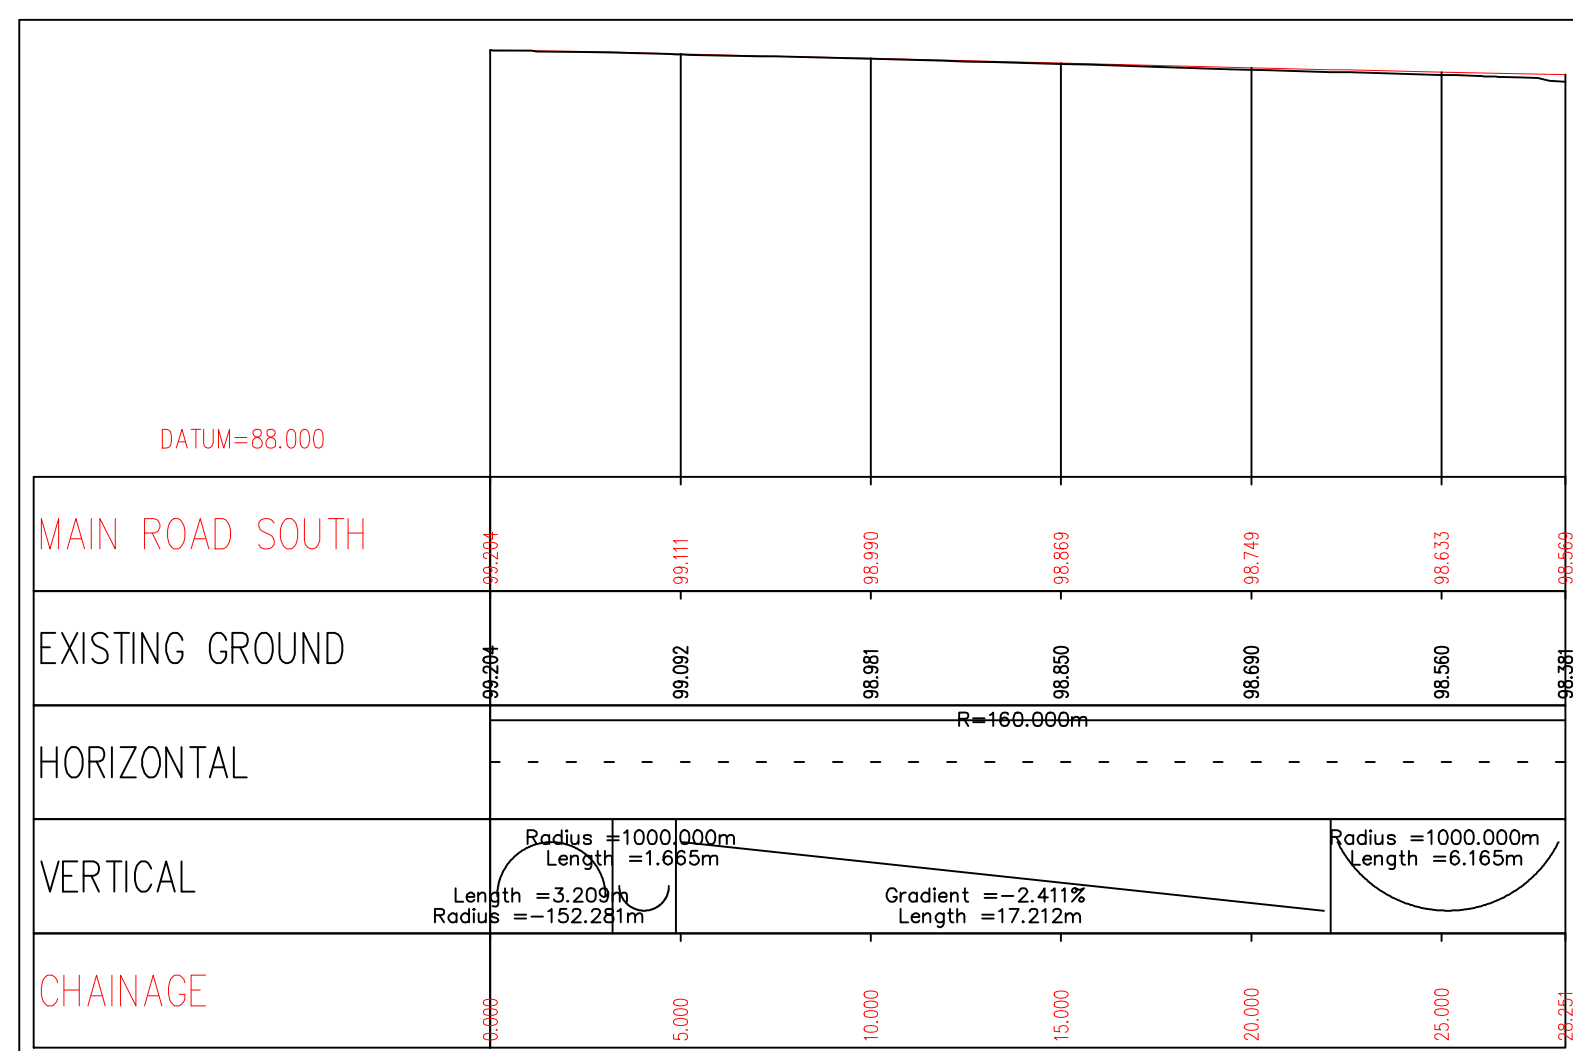


MAIN ROAD (SOUTH OF RBT) LONG SECTION @ 1:200 SCALE

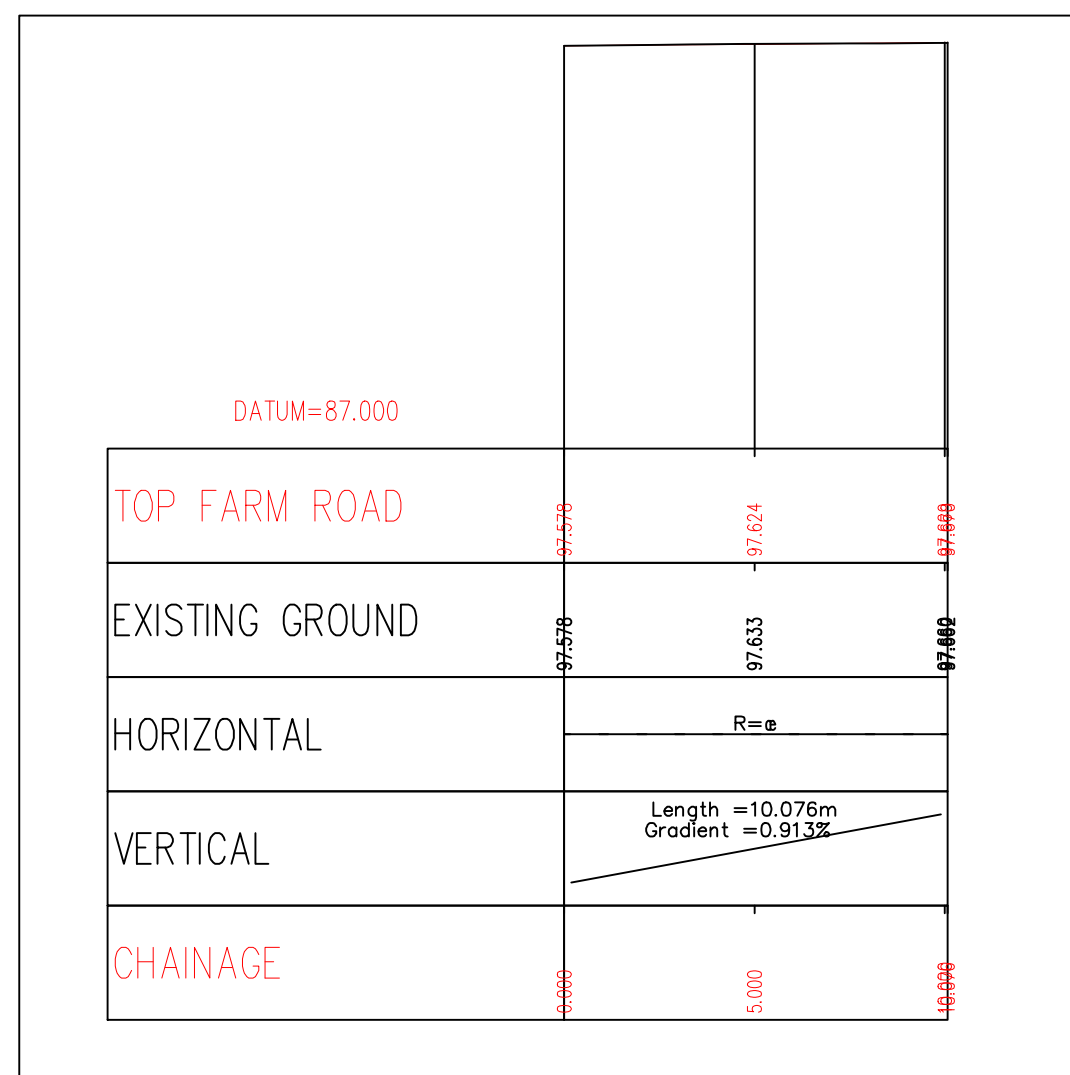

TOP FARM ROAD LONG SECTION @ 1:200 SCALE

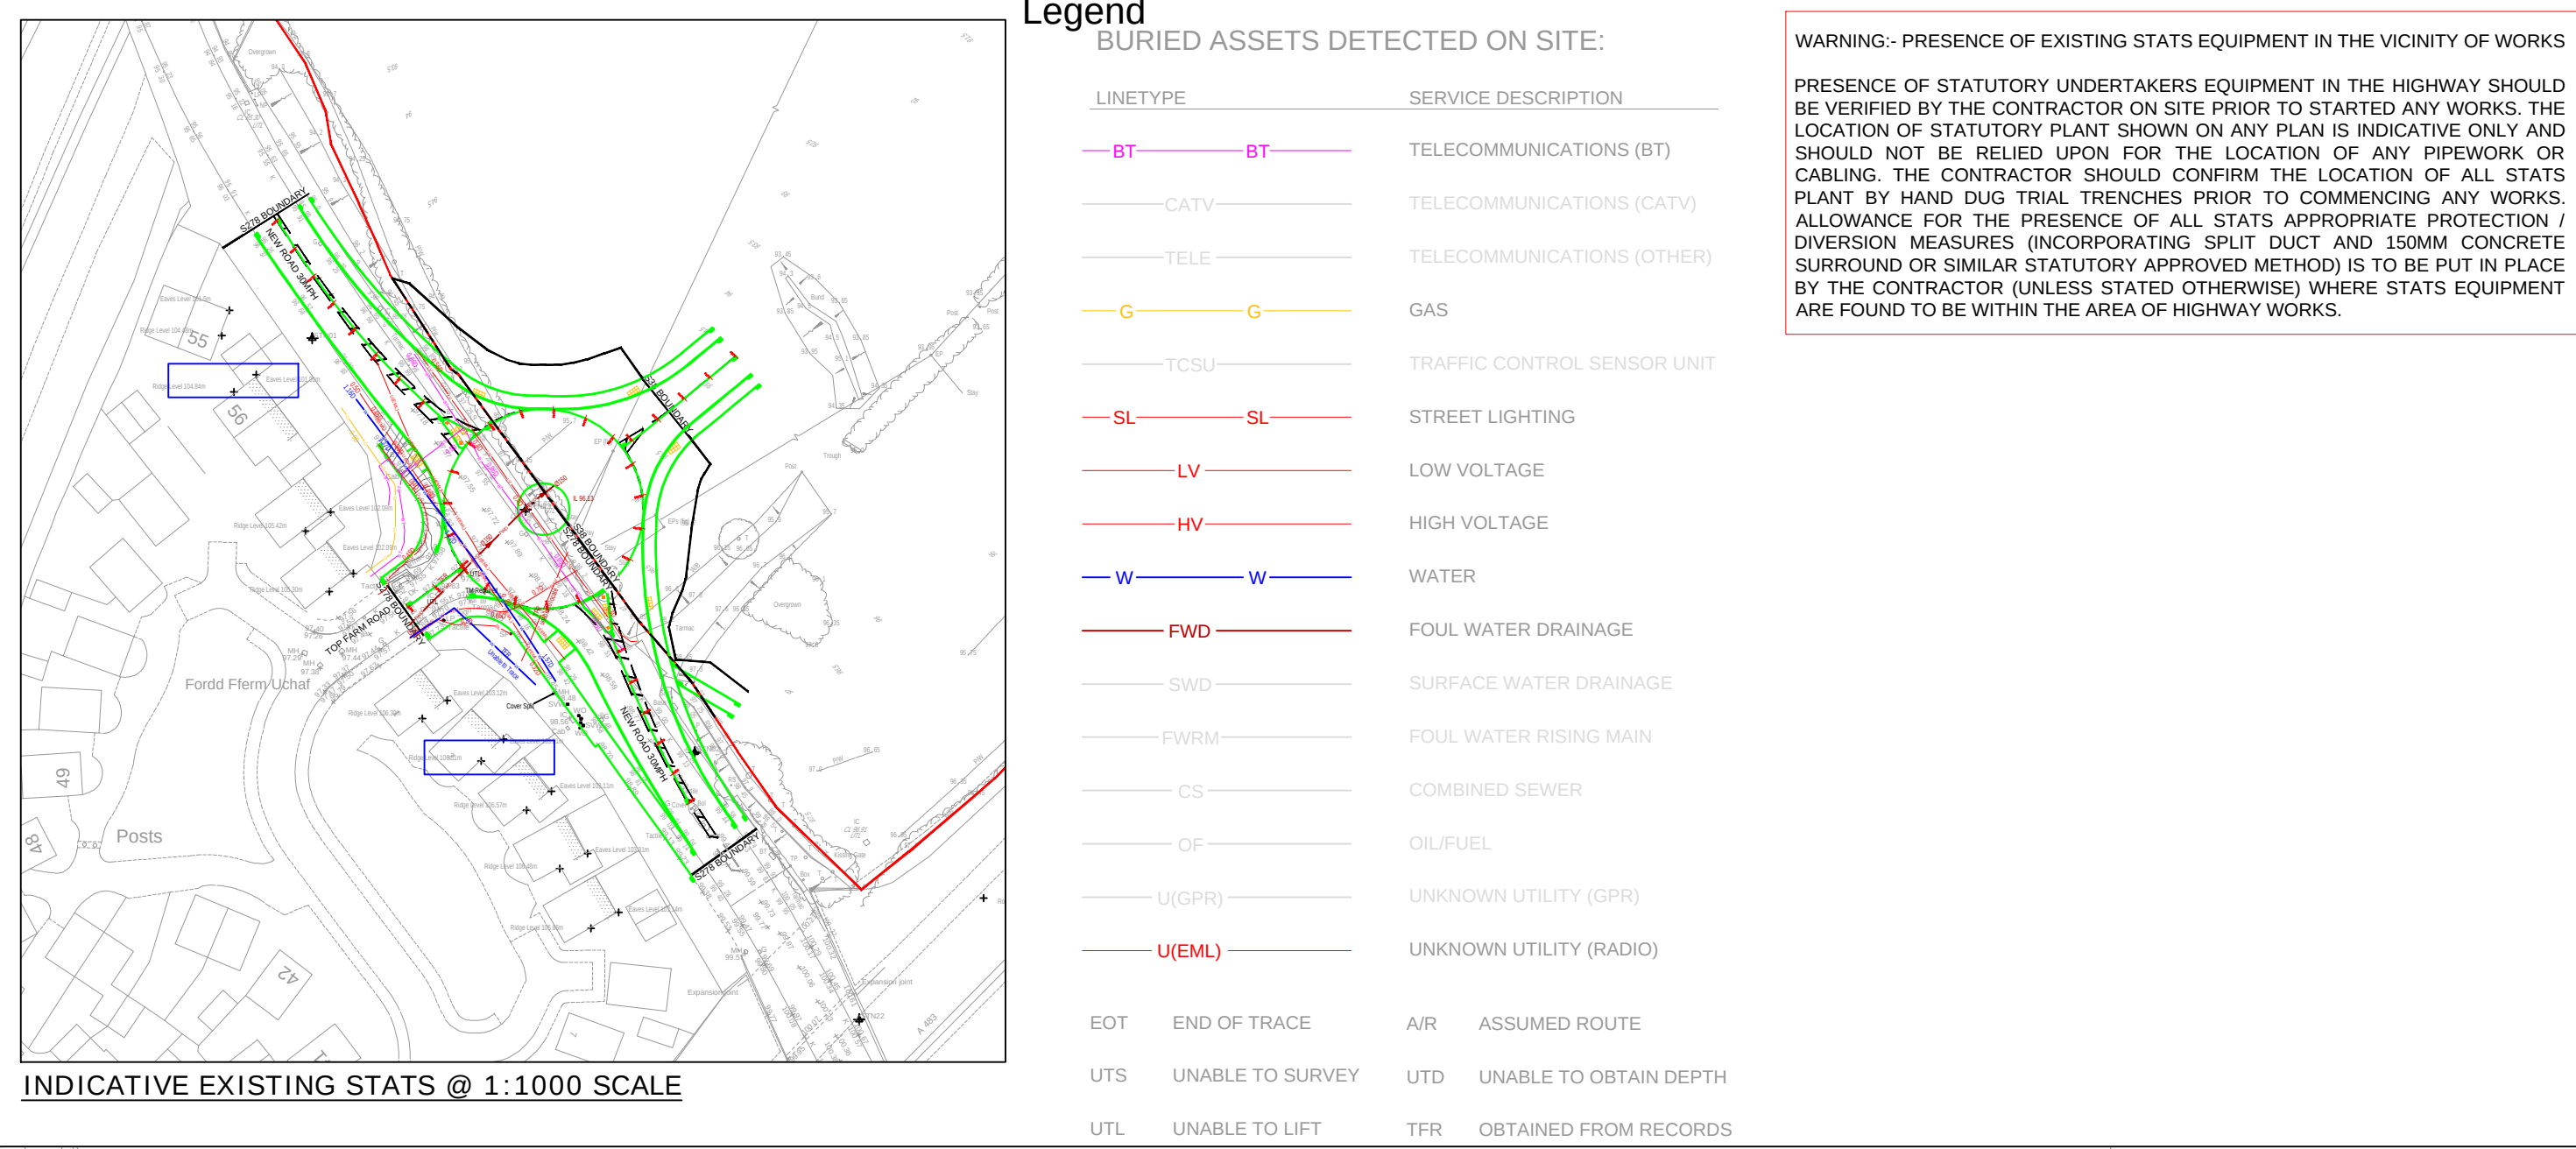

INDICATIVE EXISTING STATS @ 1:1000 SCALE

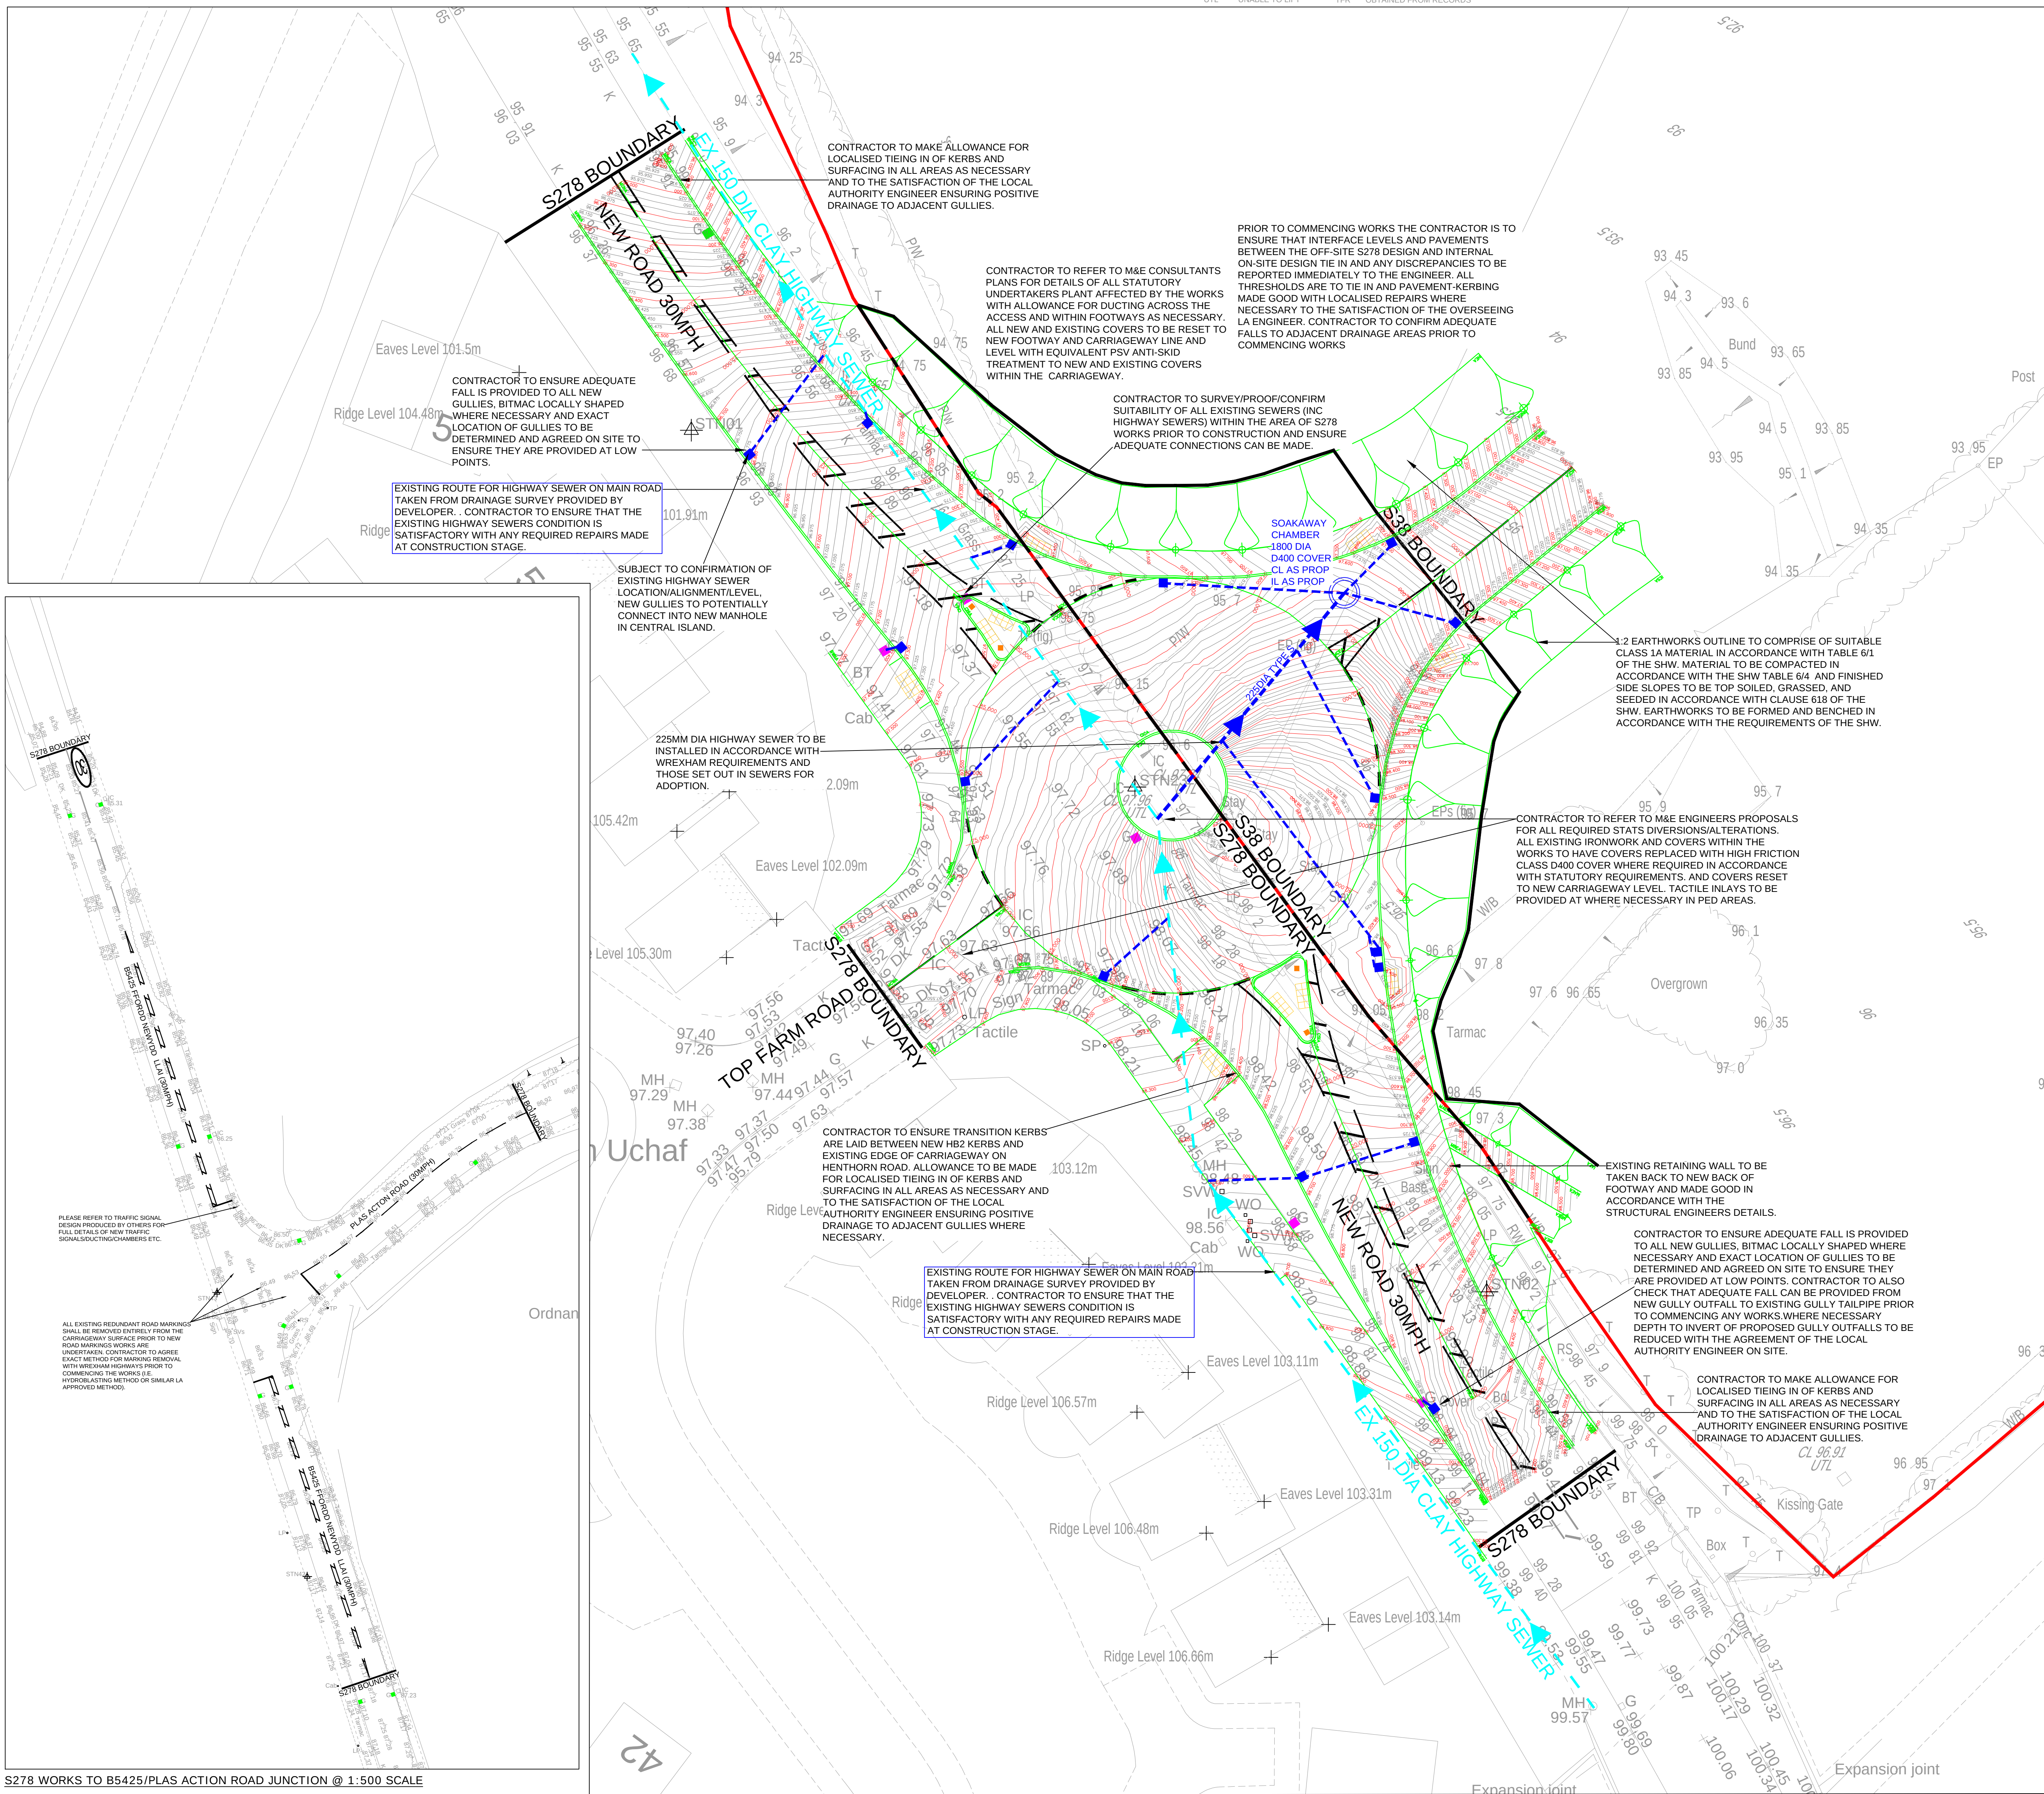[illegible]