




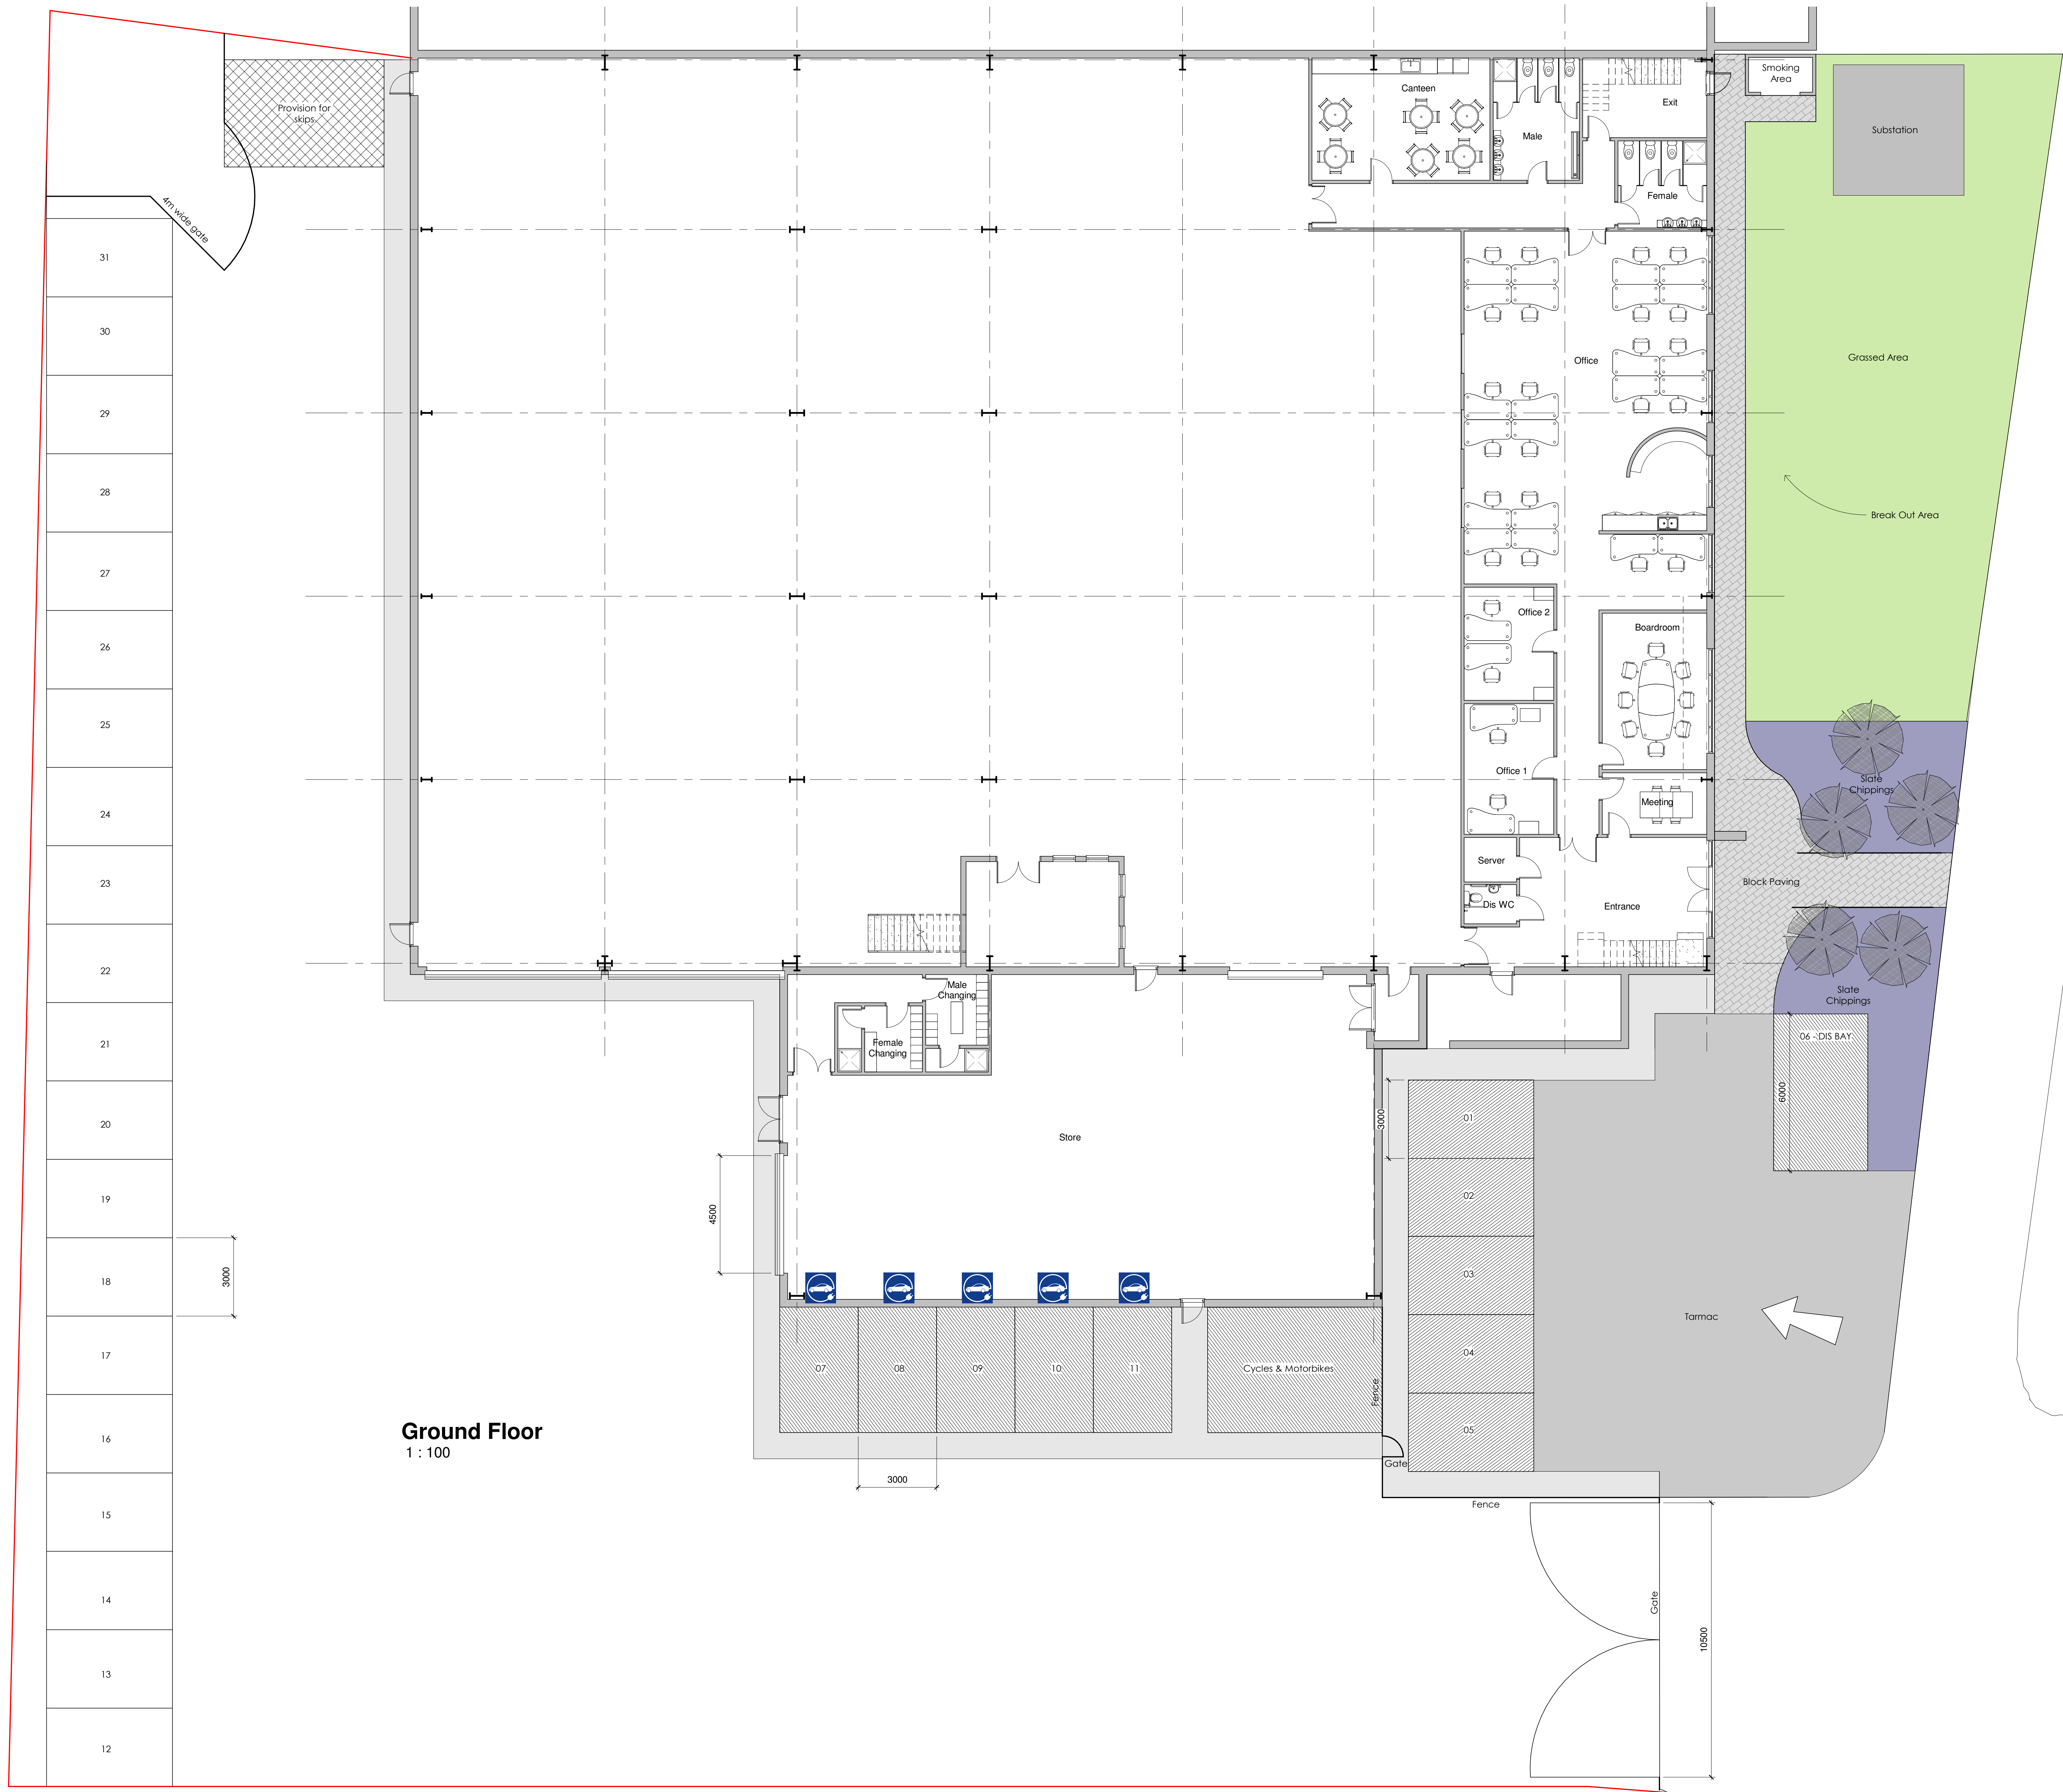

Ground Floor
1 : 100

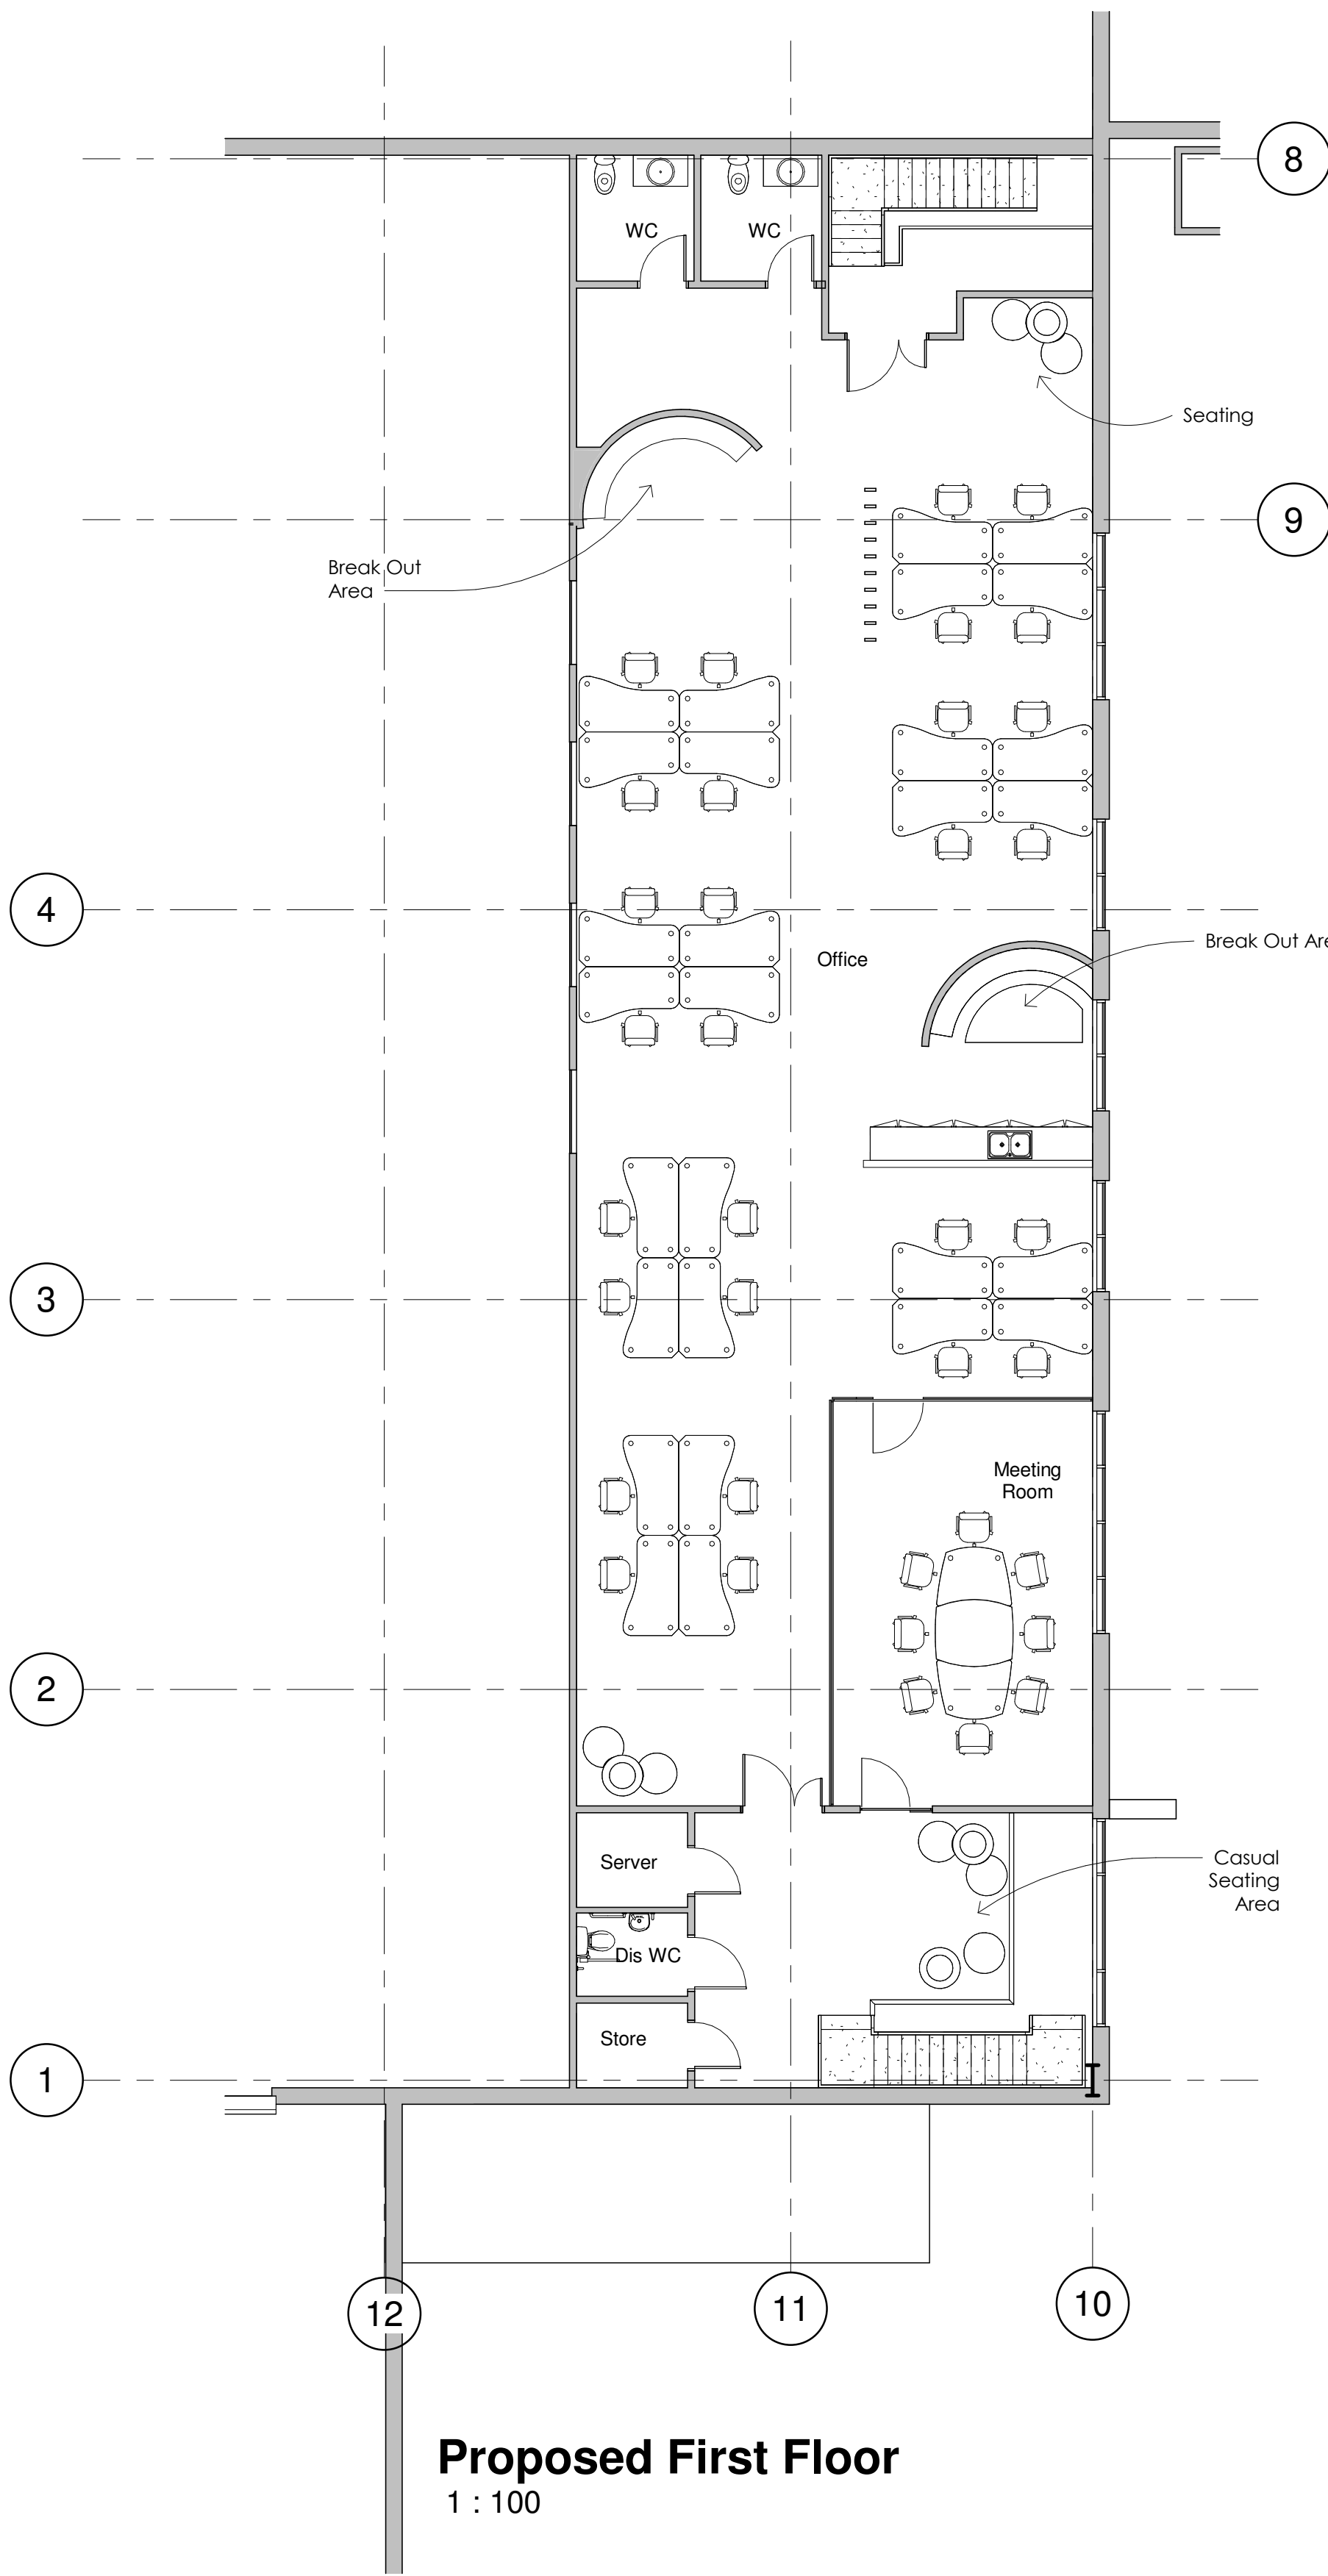

Proposed First Floor
1 : 100

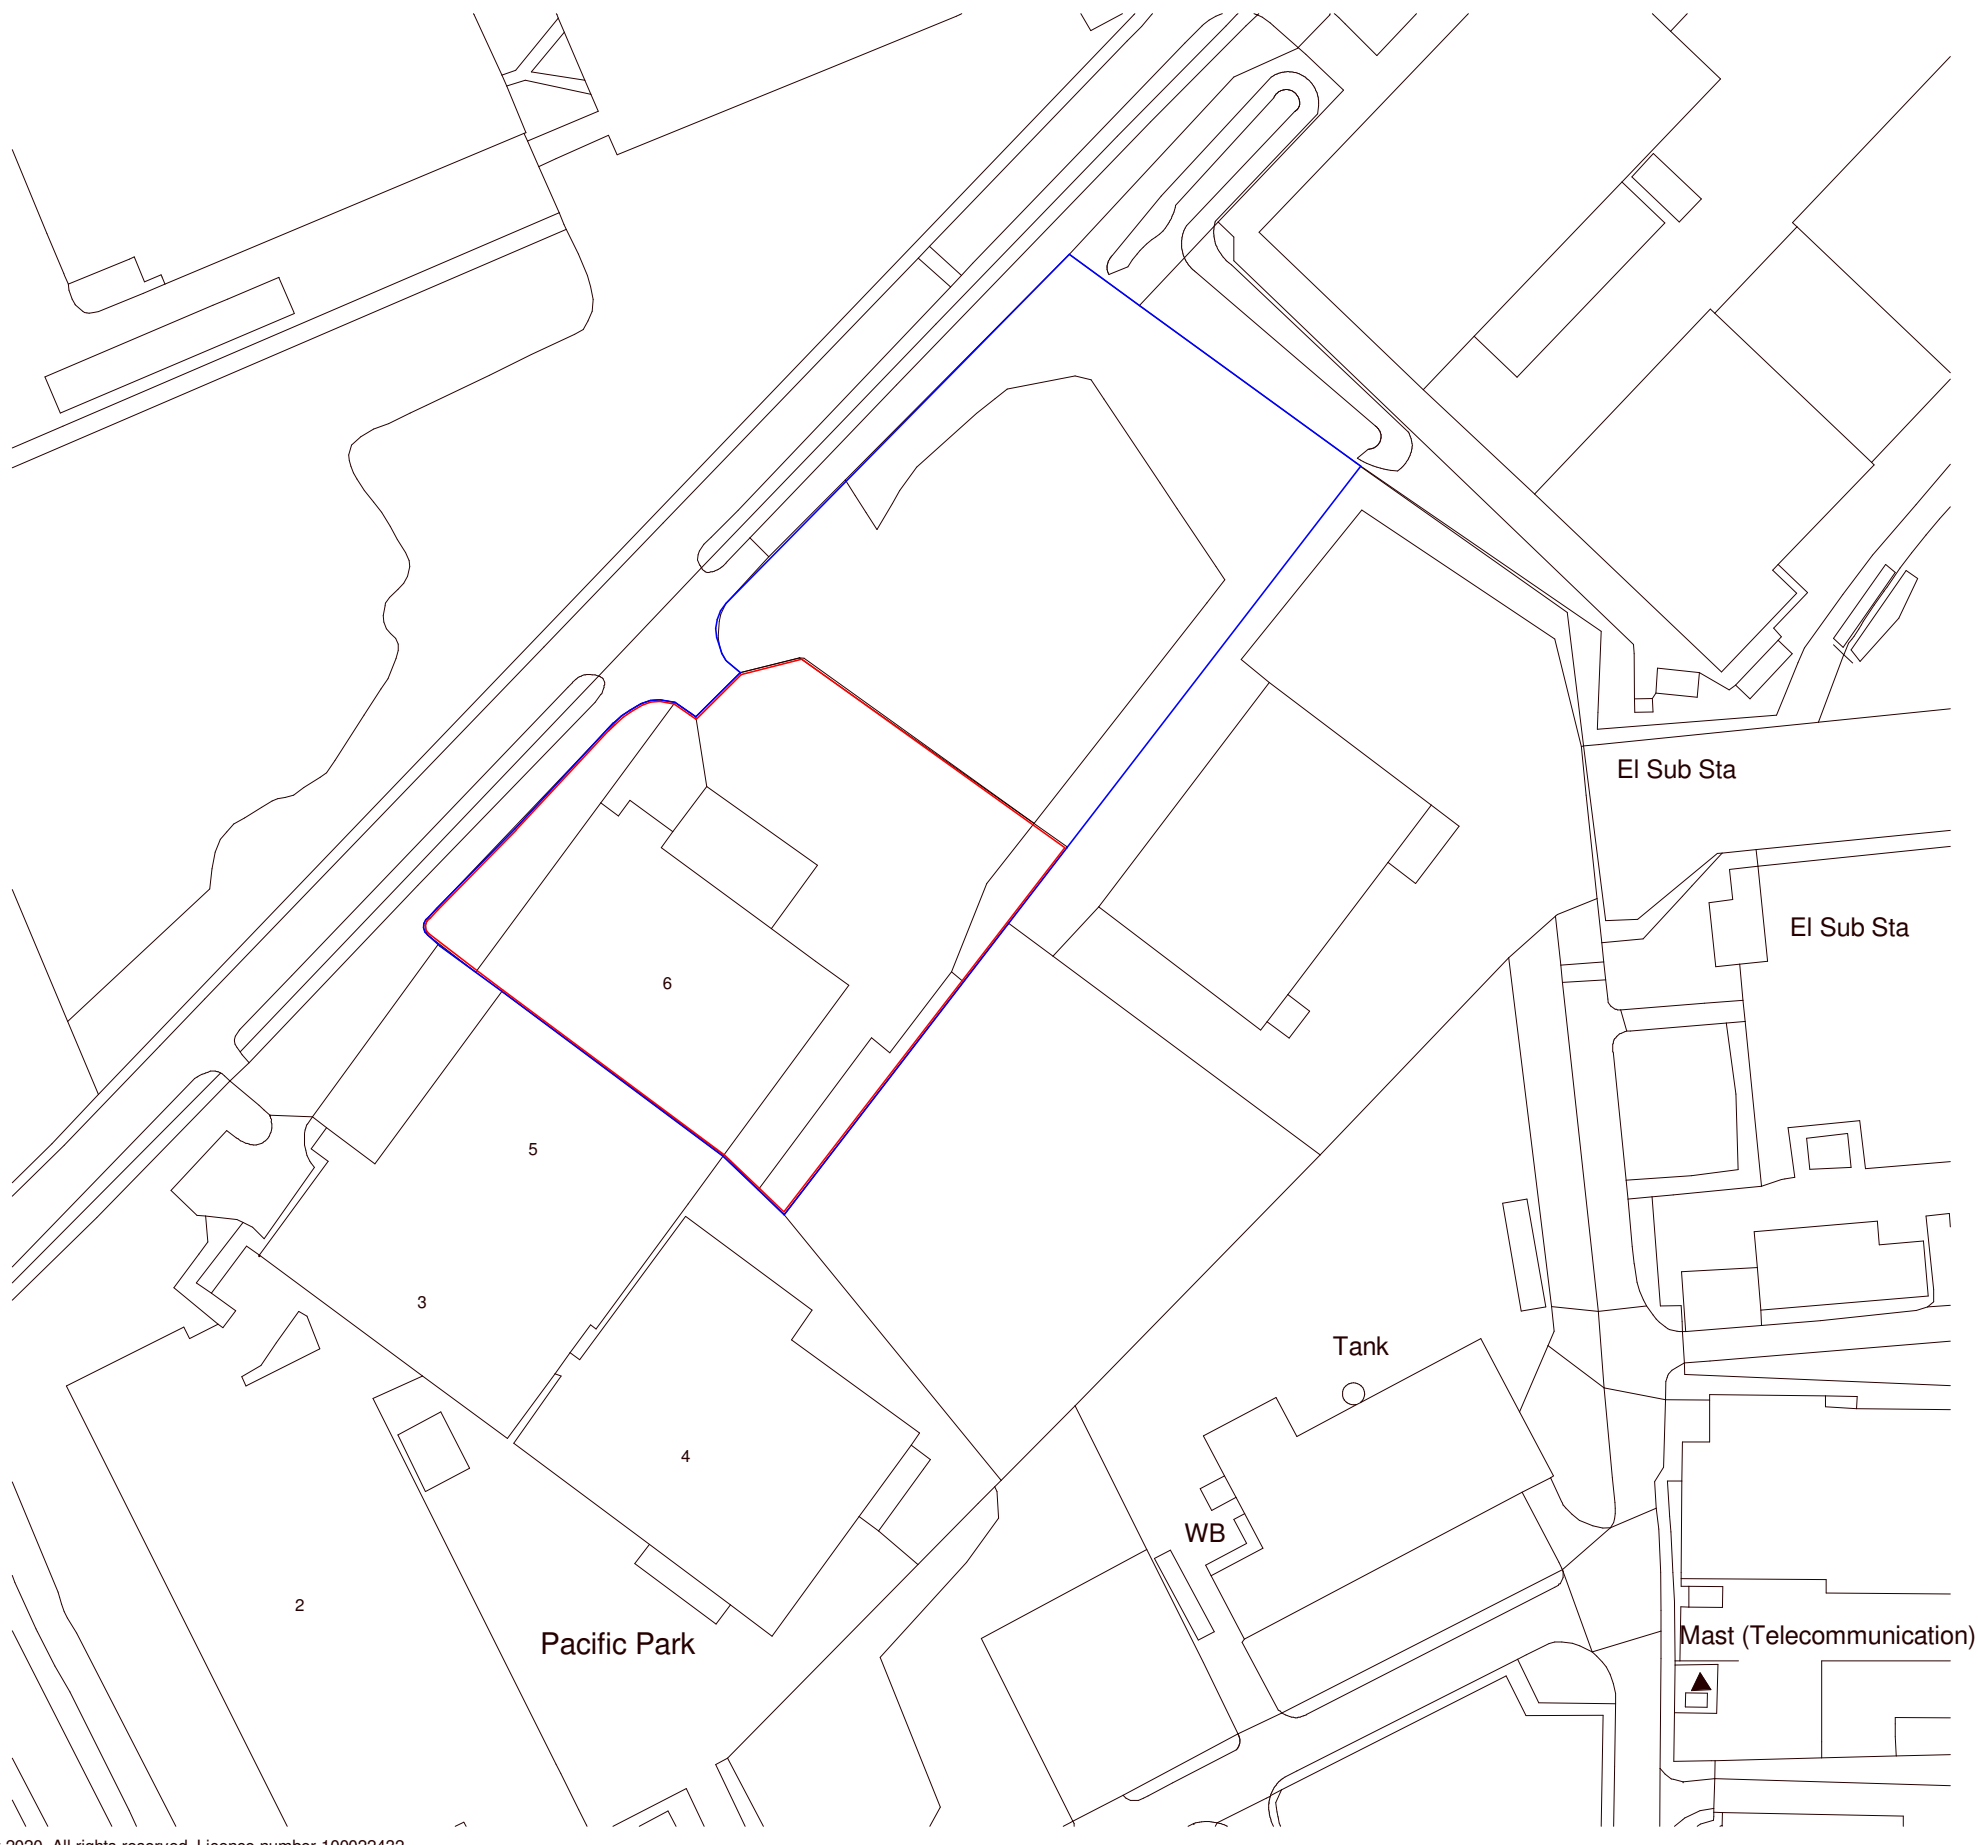

Location Plan
1 : 1250

F	Client Amendment	23.05
E	Client Amendment	01.05
D	Client Amendment	25.05
C	Client Amendment	18.05
B	Client Amendment	09.05
A	Amendments as per Client Comments	21.01
REV	DESCRIPTION	BY DATE

Client	Urmazq
Project	Unit 4 Pacific Park
Drawn	Non-Material Application
Scale	Proposed Floor Plans
Drawn	As Indicated
Scale	1:40,000
Drawn	CO
Scale	CO
Drawn	PLD1
Scale	F