


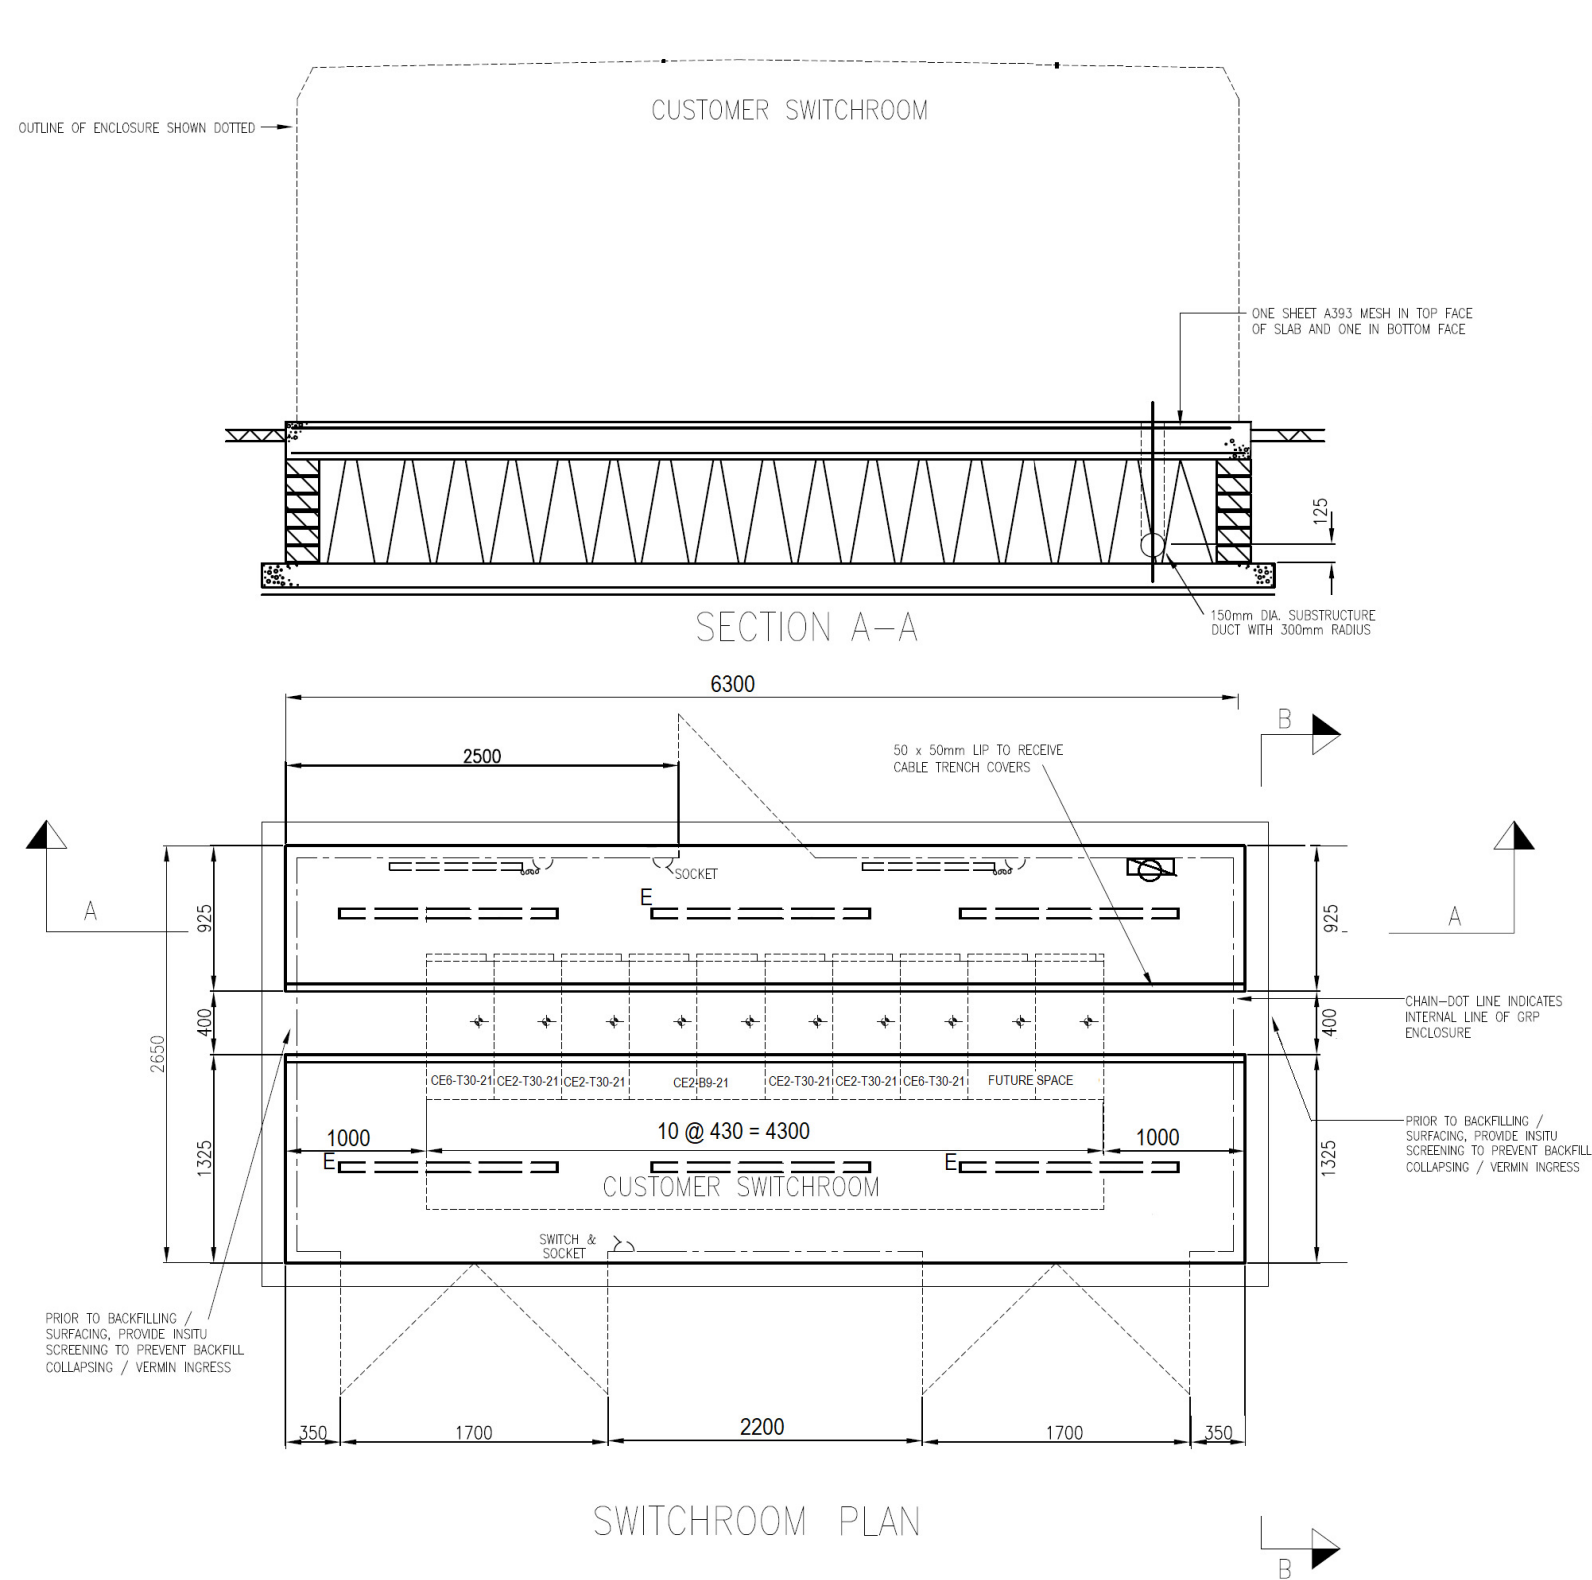

REV	DESCRIPTION	DATE	ENG
QUARTZ ELEC Electrical Engineering Services Redwither road, Wrexham, Tel. 01978 664000, Fax. 01978 664000			
Project NET WORLD SPORTS LTD, BRYN LANE, LL13 9UT			
Title CUSTOMER HV SUBSTATION GENERAL ARRANGEMENT			
ORIGINATOR GR SCALE -@A3 N.T.S		DRAWN GR DATE 02/22	
DRG. NO. 1084838-101-E01			REVISION -