



Pindar Bungalow

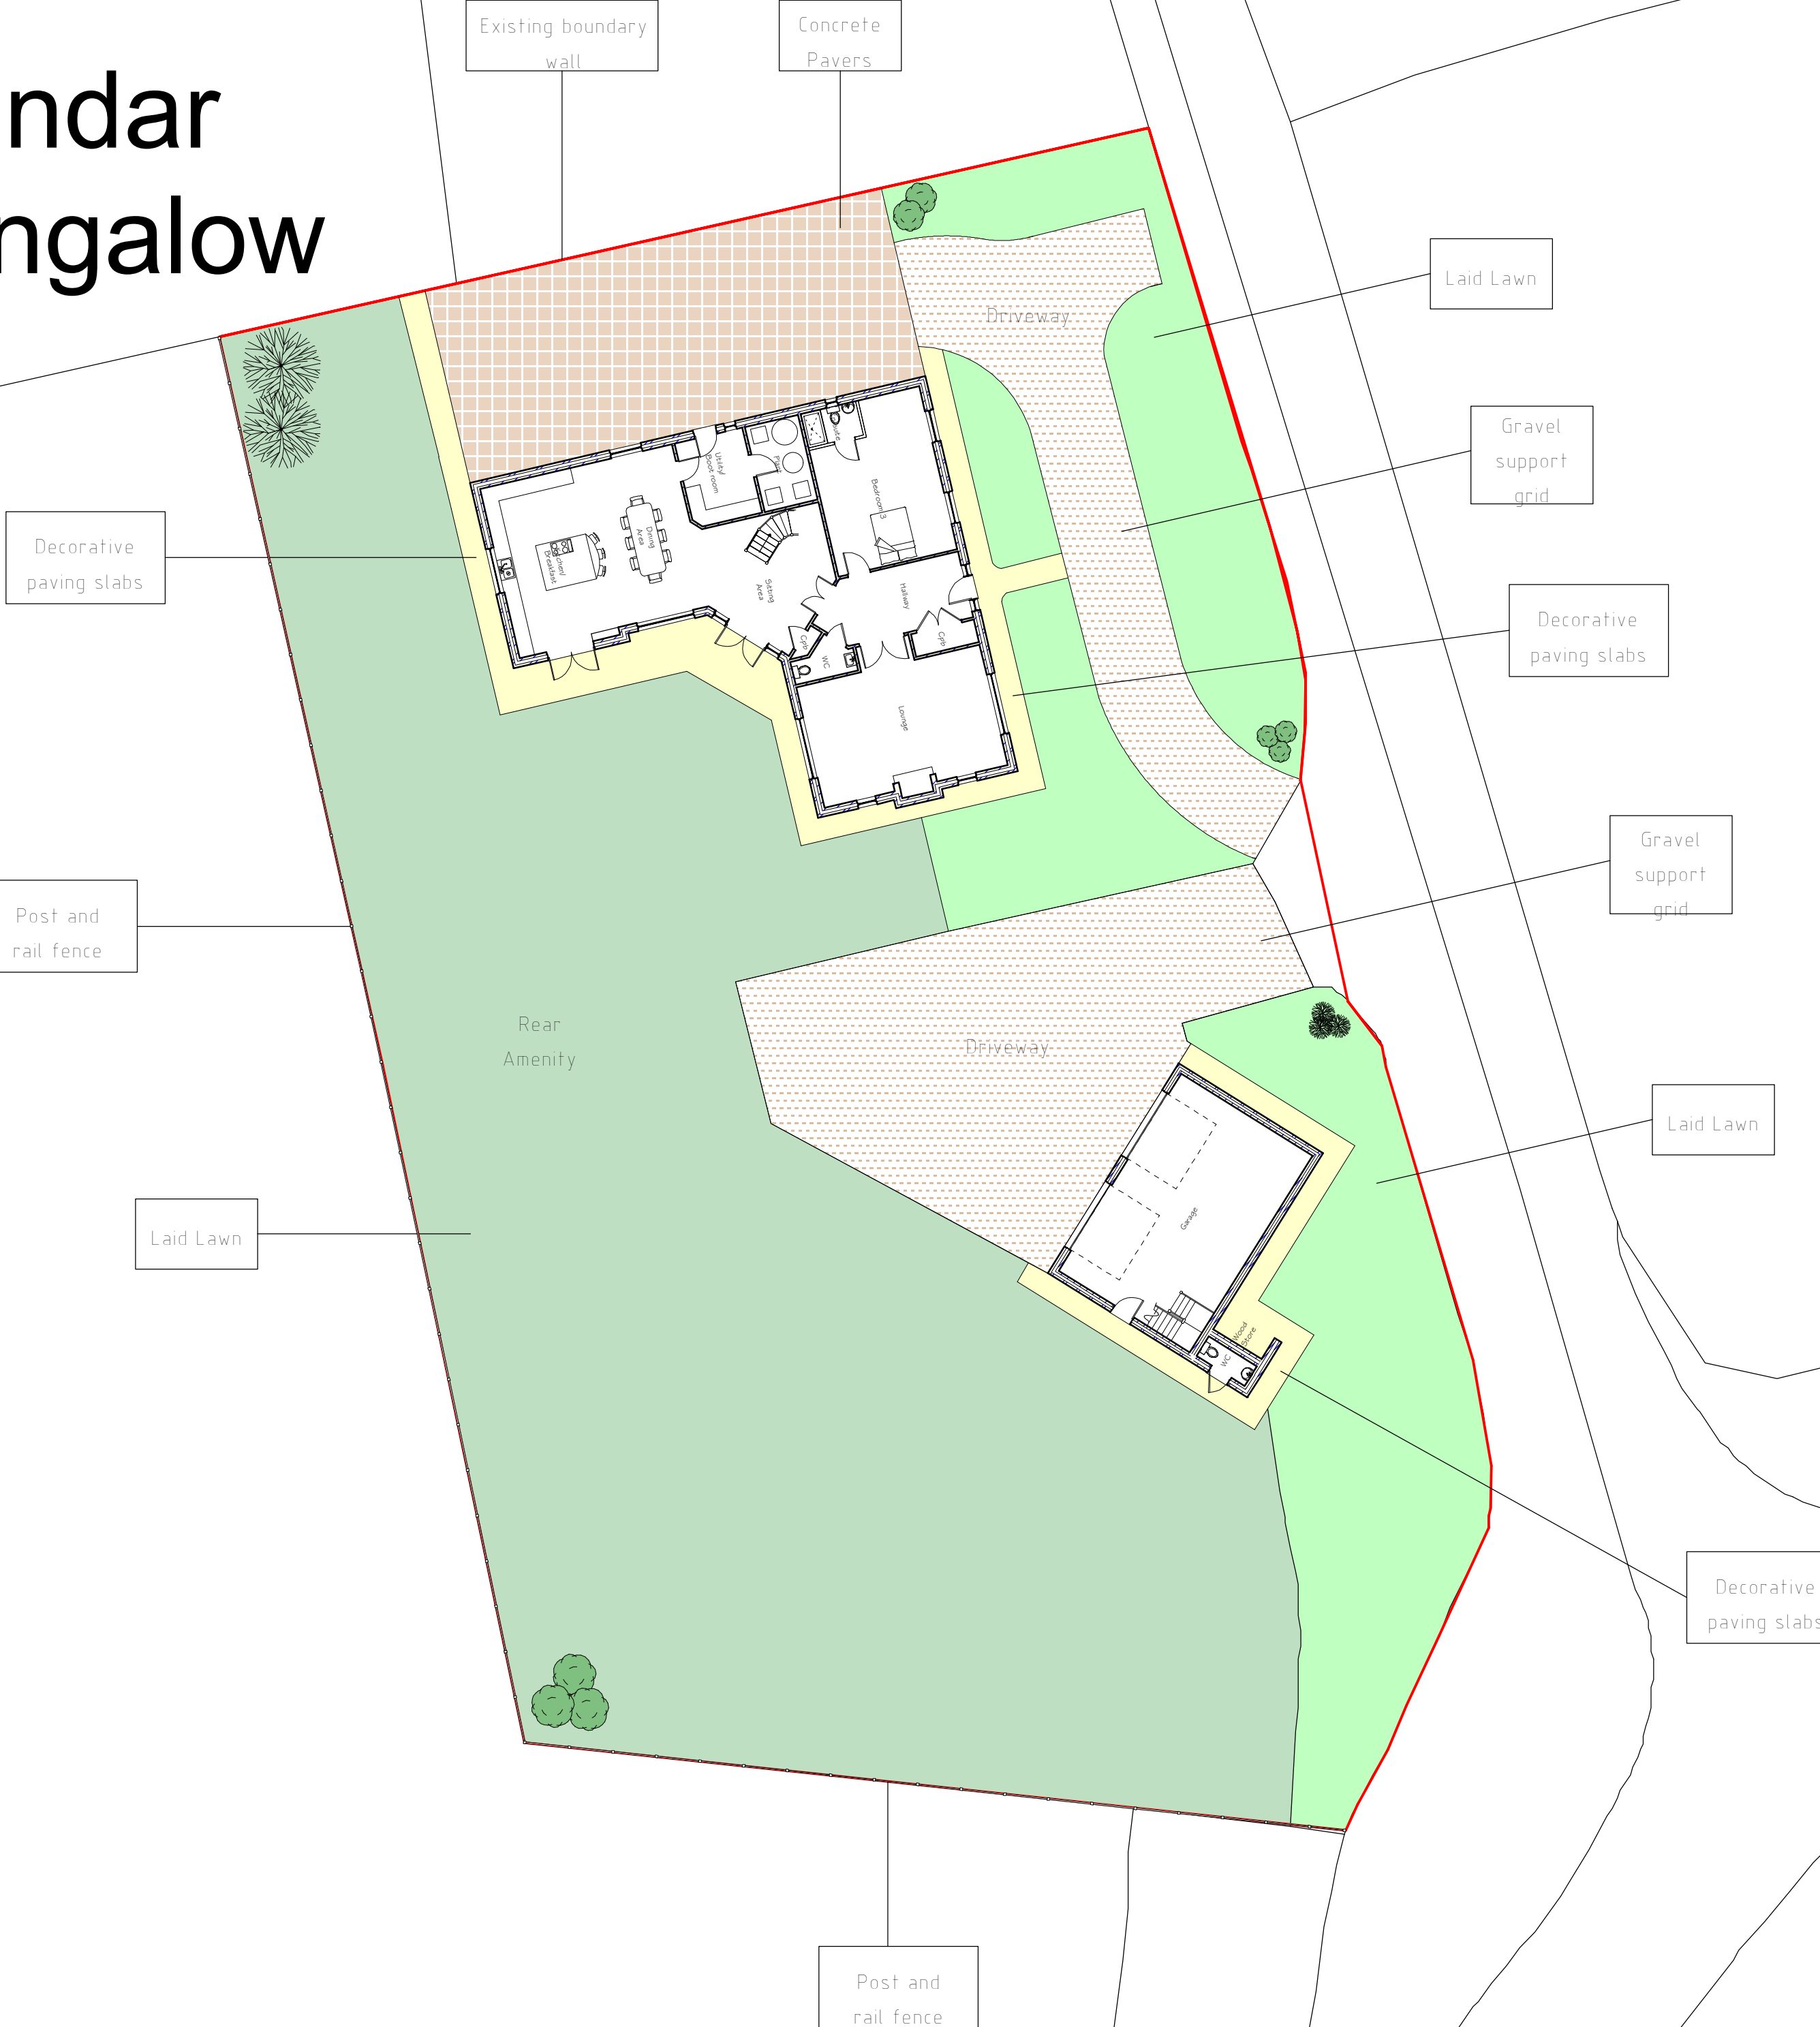


LANDSCAPING KEY




Seed laid prior to completion to provided good quality lawn

 

Seed laid prior to completion to provide good quality grassed area to property frontage.

 

Decorative paving slabs to form pathways and patios

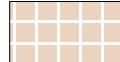


Concrete pavers to patio

Hard

Boundary Treatments

Existing boundaries to remain as existing. New boundaries between plots and existing to be formed with concrete post and timber panel fencing to local authority approval.

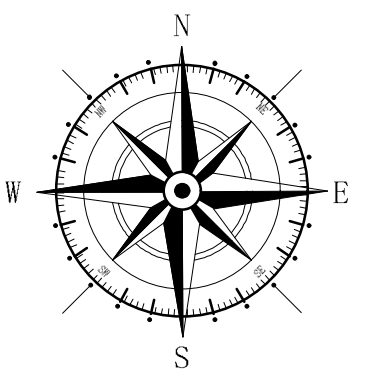

Rev	Date	Detail	Initial

Project:
Proposed replacement
dwelling, Pindar Bungalow,
Kiln Lane, Cross Lanes,
Wrexham

Title: Landscaping Plan	Scale: (A1) 1:200
-------------------------------	----------------------

Drawn By: E.M.Jackson	Date: March 2022
--------------------------	---------------------

Drawing No: S095/009	Sheet: of
-------------------------	----------------

blueprint
architectural services



Office 3K4,
Redwither Business Tower,
Wrexham. LL13 9XT
Tel: 01978 356500
www.blueprintarchitectural.com
© copyright all rights reserved