


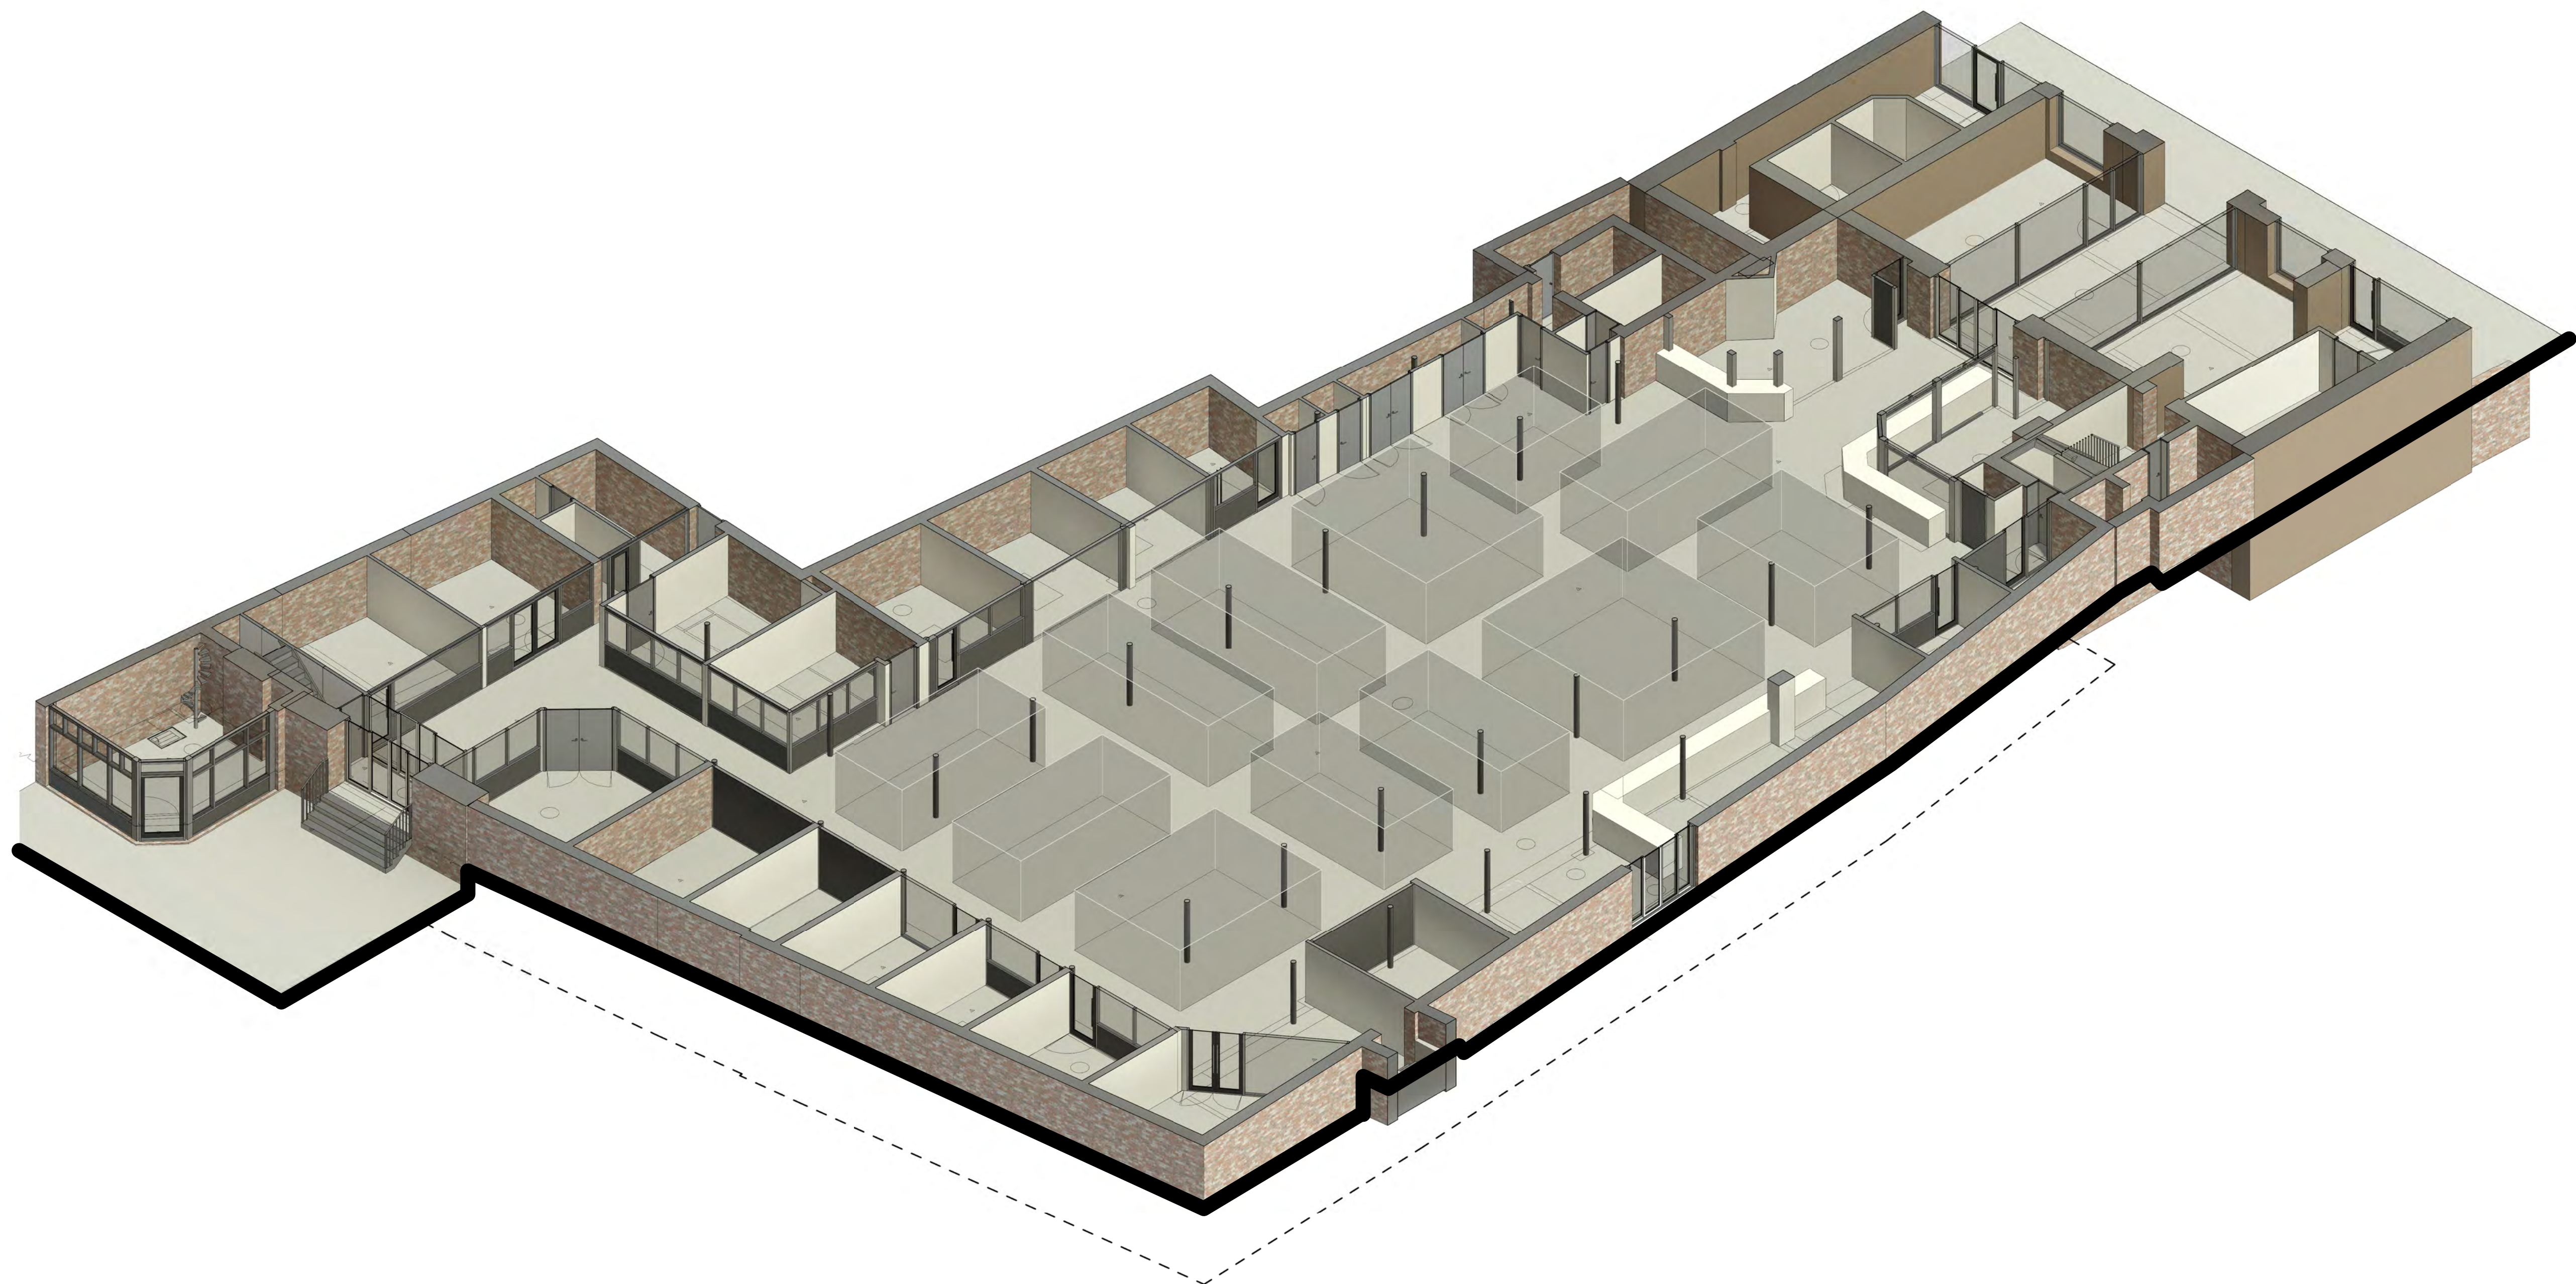

P0	Updated Stage 3 Issue CB CB CB	14/12/2021
P1	Initial Stage 3 Issue CB CB CB	25/11/2021
REV	DESCRIPTION DRAWN BY CHECKED BY APPROVED BY	DATE
	RIBA PLAN OF WORK 2013 WORKSTAGE	LEVEL OF MODEL DEFINITION (LoD)
	Stage 3 - Spatial Coordination	LoD 2 - Conceptual Model
PURPOSE OF ISSUE - SUITABLE FOR ...	BS1192 STATUS	
Information	Status S2 - Information	



CARDIFF 029 2052 8140
LONDON 0207 138 3560
WREXHAM 01978 357 887
www.lawray.co.uk

CLIENT
WCBC

PROJECT TITLE
Wrexham Butchers Market

DRAWING TITLE
Axonometric - Existing Ground Floor Level

PROJECT No 19556 SCALE @ A1

DRAWING NO 151192.007 151192.007 A-22(16) & S-25 EN 02/16/16	1192: Project - Originator - Volume - Level - Type - Rate - Number	REVISION
	19650: Project - Originator - Functional - Spatial - Form - Discipline - Number Breakdown Breakdown	
WBM-LAW-X-G01-DR-	A-030001	P1
DO NOT SCALE Any discrepancy or query concerning this drawing should be referred to the Architect Copyright © LAWRAY LIMITED Registered Office: Greenmeadow Springs, 1 Cae Gwyddelan, CARDIFF CF15 7AB Reg. Co. 2724119, VAT Reg. No. 134 2146 06		